


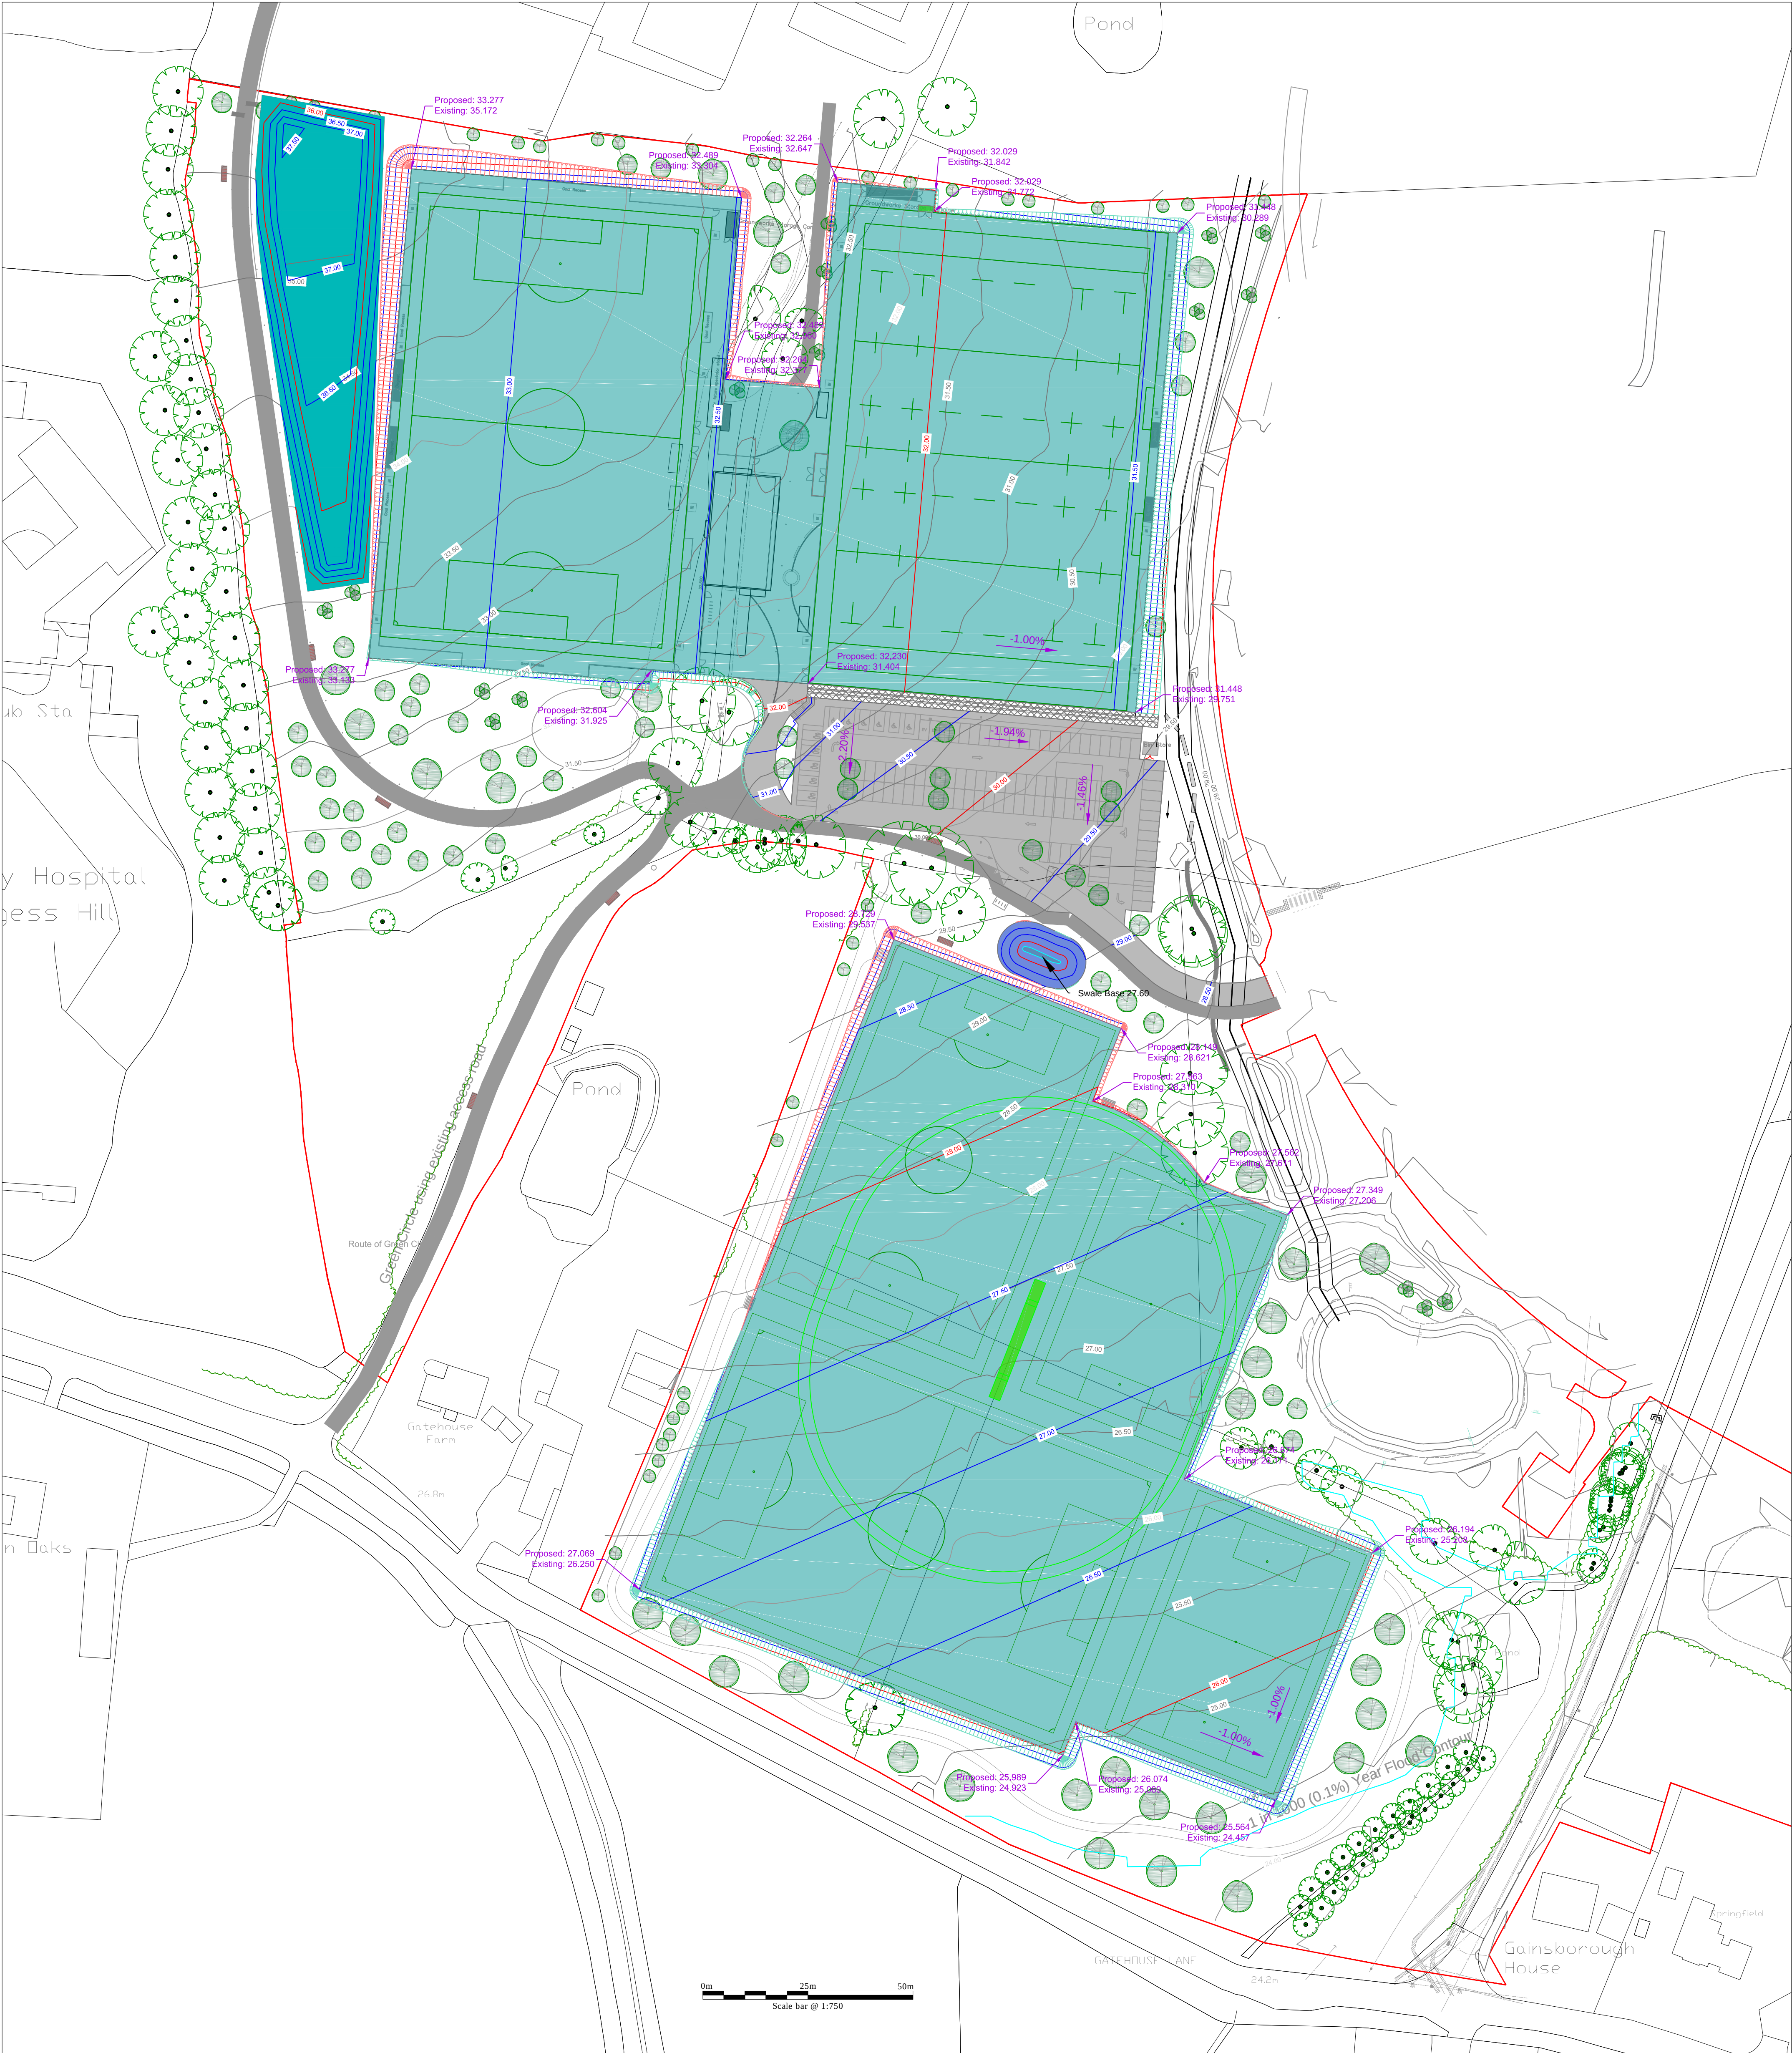

LEGEND

- 2M CONTOUR (EXISTING)
- 50CM CONTOUR (EXISTING)
- 2M CONTOUR (PROPOSED)
- 50CM CONTOUR (PROPOSED)
- GRADIENT (PROPOSED)
- 1:3 CUT SLOPE
- 1:3 FILL SLOPE
- GRADED PLATEAU
- GABION WALL (DESIGNED BY OTHERS)
- CAR PARK / ACCESS ROAD
- ATTENUATION SWALE
- TOPSOIL STORAGE BUND (3944M³)

NOTES:

- EXISTING LEVELS, PITCH LAYOUT AND BACKGROUND DETAIL TAKEN FROM DRAWING 1003 (03) 21 P PROPOSED SITE PLAN, BY THE SPORTS CONSULTANCY.
- EARTHWORKS VOLUMES SYNTHETIC PITCHES (NORTHERN PLATEAU)
TOP SOIL STRIP (INC BATTER SLOPES)
22113M² (AREA) X 0.3M (DEPTH) = 6634M³
SUBSOIL FORMATION LEVEL
CUT = 8055M³, FILL = 7285M³, NET = 772M³ (CUT)
BUILD UP MATERIAL IMPORT (PLATEAU ONLY)
20205M² (AREA) X 0.3M (DEPTH) = 6061M³
TOPSOIL REPLACEMENT (BATTER SLOPES ONLY)
1908M² (AREA) X 0.3M (DEPTH) = 572M³
- EARTHWORKS VOLUMES CAR PARK / ROAD
TOP SOIL STRIP (INC BATTER SLOPES)
3740M² (AREA) X 0.3M (DEPTH) = 1122M³
SUBSOIL FORMATION LEVEL
CUT = 158M³, FILL = 149M³, NET = 11M³ (FILL)
BUILD UP MATERIAL IMPORT (PLATEAU ONLY)
3740M² (AREA) X 0.3M (DEPTH) = 1122M³
TOPSOIL REPLACEMENT (BATTER SLOPES ONLY)
32M² (AREA) X 0.3M (DEPTH) = 9.6M³
- NATURAL TURF PITCHES (SOUTHERN PLATEAU)
TOP SOIL STRIP (INC BATTER SLOPES)
21543M² (AREA) X 0.3M (DEPTH) = 6463M³
SUB SOIL FORMATION LEVEL
CUT = 2323M³, FILL = 8951M³, NET = 6628M³ (FILL)
TOP SOIL REPLACEMENT (INC BATTER SLOPES)
21543M² (AREA) X 0.3M (DEPTH) = 6463M³

P5 25/04/24	BACKGROUND MAPPING AND CLIENT LAYOUT UPDATED. NATURAL TURF PITCHES REVISED AND VOLUMES RECALCULATED.
P5 05/12/23	BACKGROUND MAPPING AND CLIENT LAYOUT UPDATED. CAR PARK REVISED AND VOLUMES RECALCULATED.
P4 05/12/23	BACKGROUND MAPPING AND CLIENT LAYOUT UPDATED. CAR PARK EXTENDED AND VOLUMES RECALCULATED.
P3 30/10/23	BACKGROUND MAPPING AND CLIENT LAYOUT UPDATED. TOPSOIL STORAGE BUND EXTENDED AND VOLUMES RECALCULATED.
P2 20/09/23	ATTENUATION POND AND TOPSOIL STORAGE BUND ADDED.
P1 05/07/23	RELEASED FOR COMMENT

CROWN COPYRIGHT RESERVED LICENCE NO. 100017554.
THIS DRAWING IS THE PROPERTY OF WHC LTD AND MAY NOT BE SCALED FROM OR REPRODUCED WITHOUT WRITTEN PERMISSION OF WHC LTD.

TITLE
**EXISTING AND PROPOSED LEVELS
NATURAL TURF PITCHES**

CLIENT

SITE
NORTHERN ARC, BURGESS HILL

WHITE HORSE CONTRACTORS
CONSTRUCTED WITH INTEGRITY

THE SLATTER GROUP

Tel: 01865 736272
www.whitehorsecontractors.co.uk

DR. NO.	(ORIGINAL RETAINED BY WHC LTD)	REV
S21-102-001		P6
SCALE	1:750_A1	DRAWN OM
		CHECKED JW