




Section A-A
Through Pitch End and Car Park (Parent / Child bays)

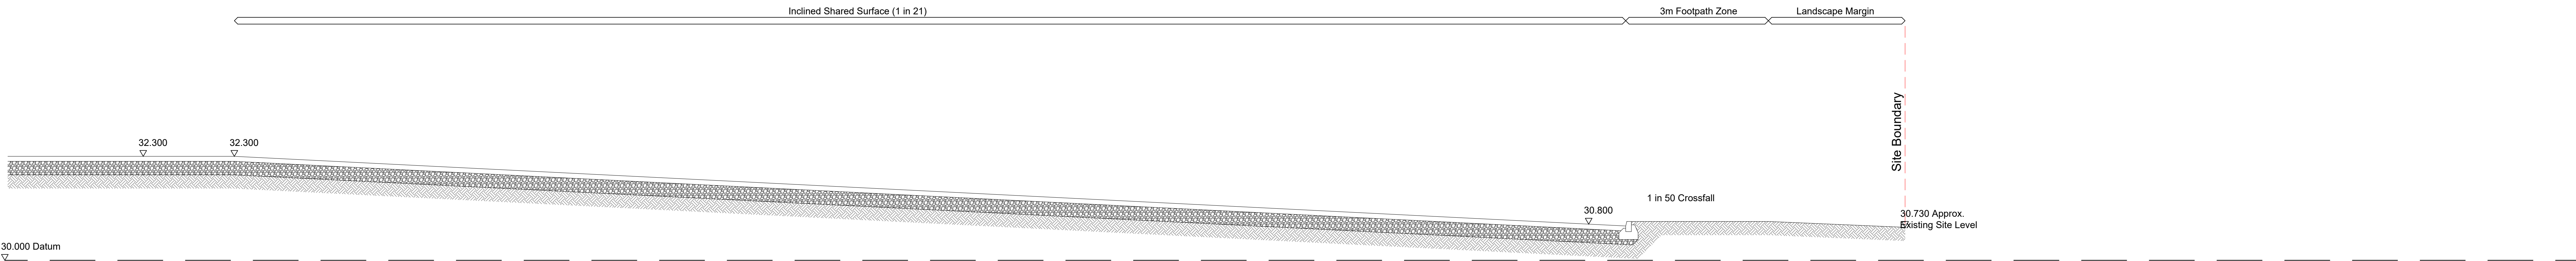



Section B-B
Long Section Through Shared Surface

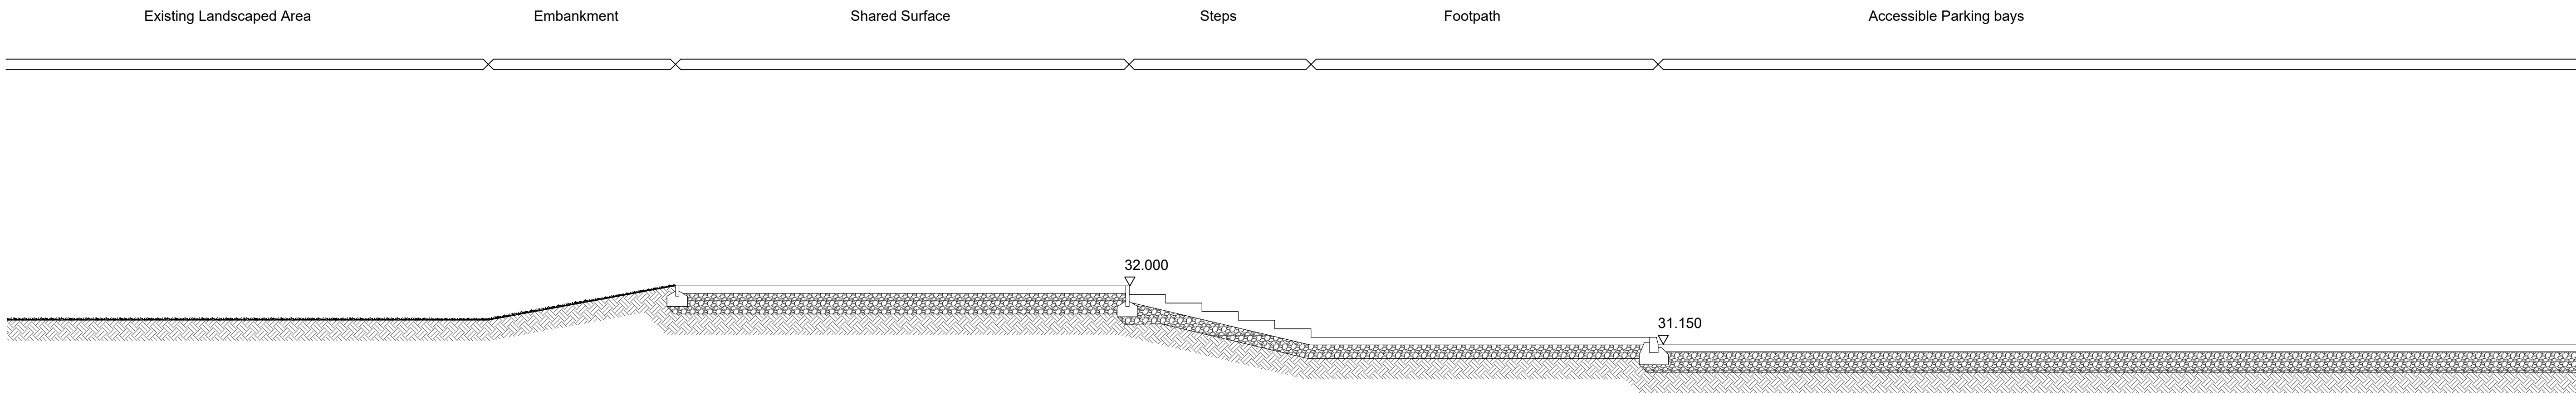

Section C-C
Cross section Through Shared Surface

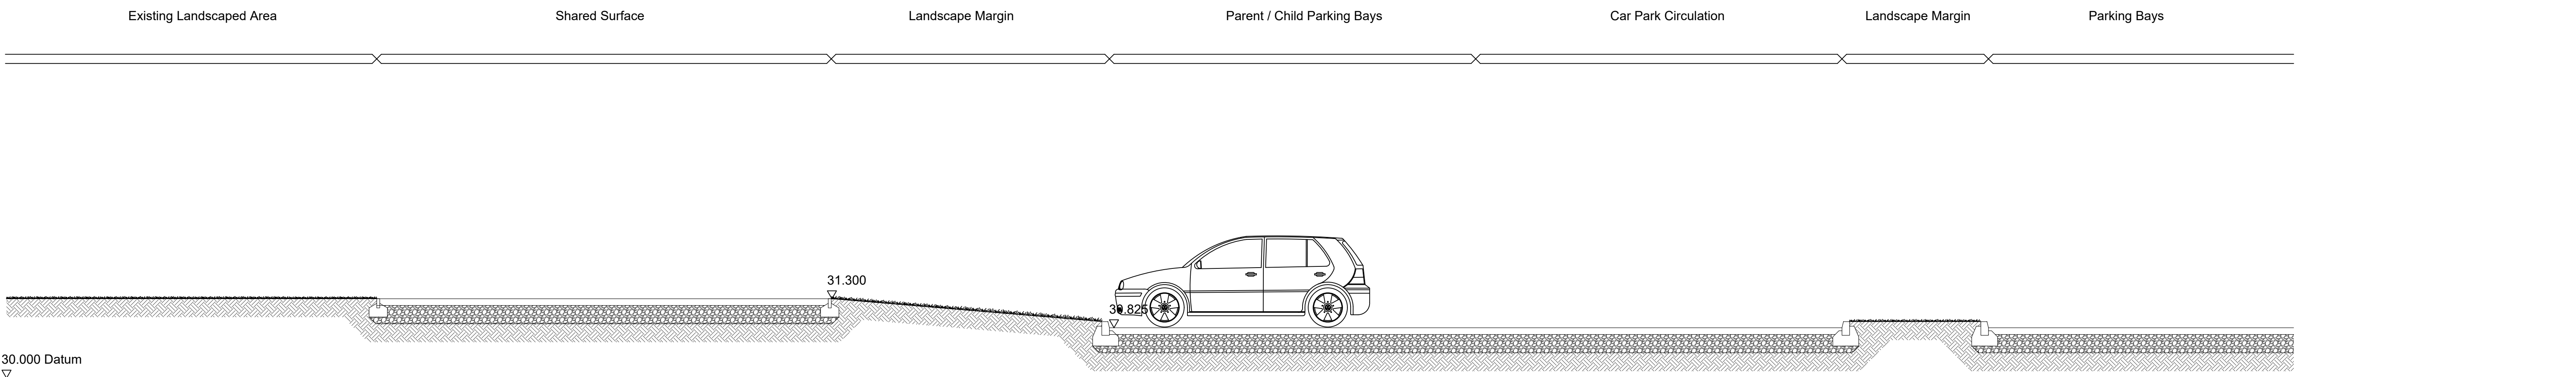

Section D-D
Cross section Through Shared Surface

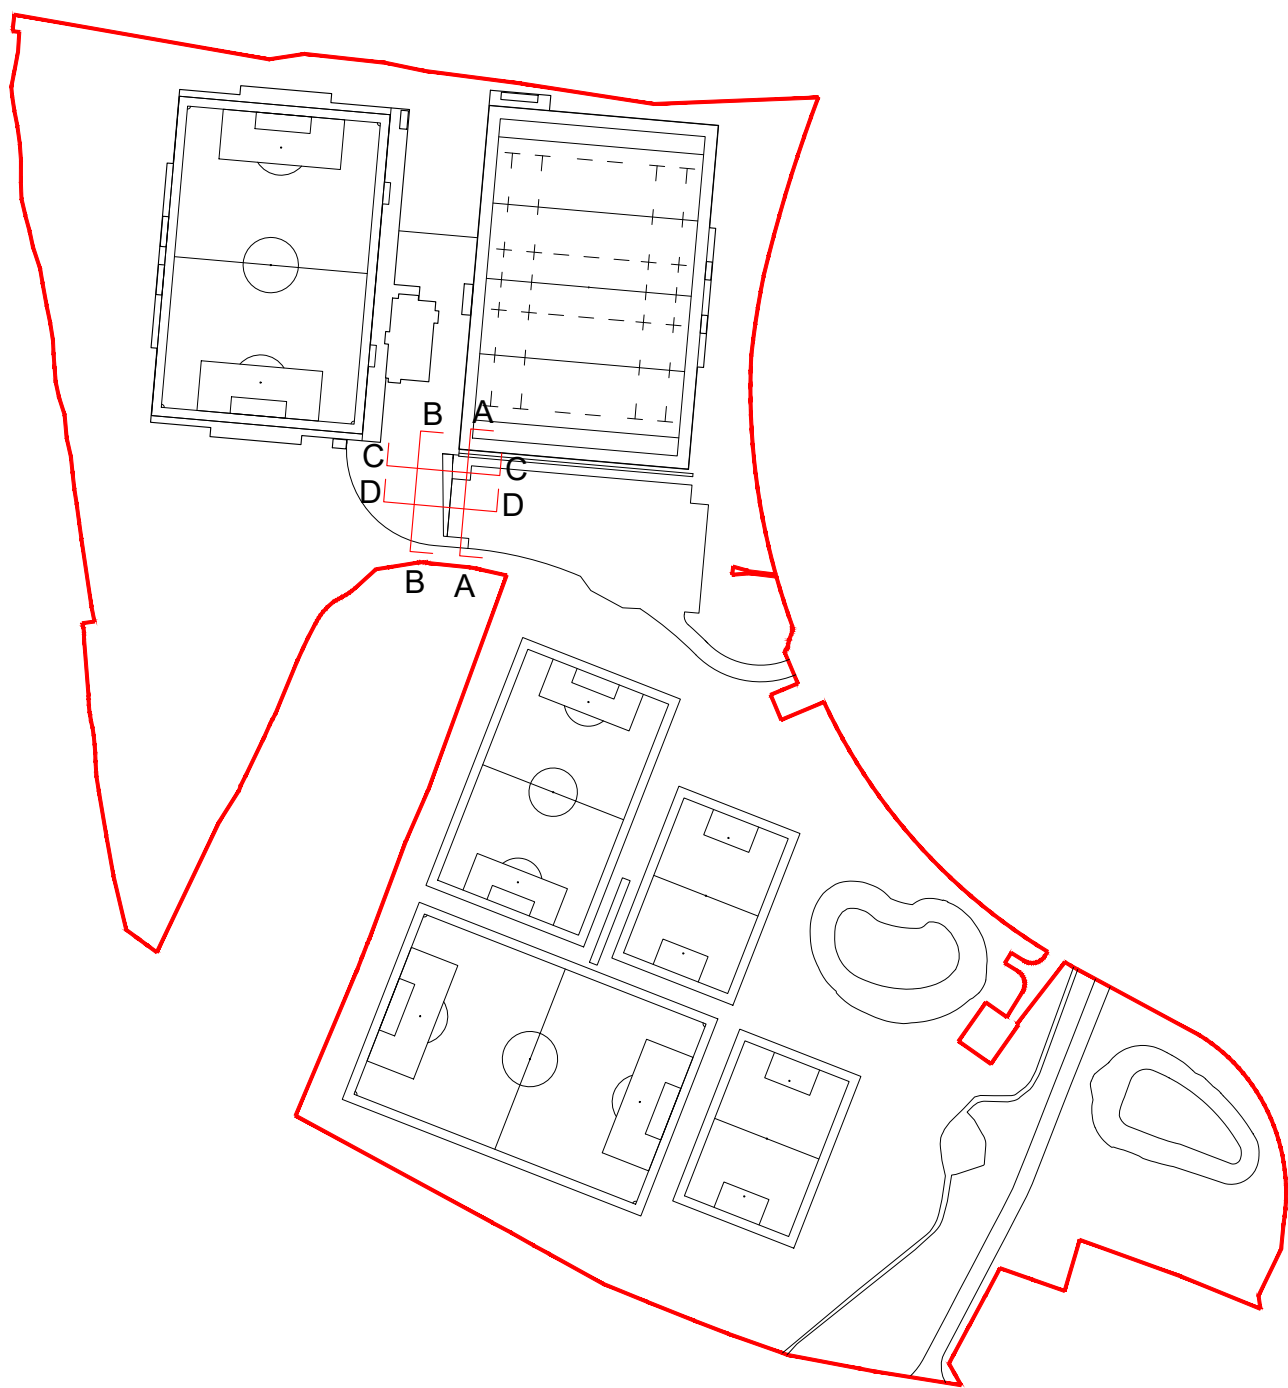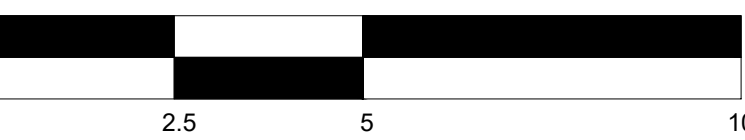

REV.	DATE	DESCRIPTION	BY
------	------	-------------	----

THE SPORTS CONSULTANCY
One de Walden Court, 85 New Cavendish Street, London W1W 6XD
Tel: +44 (0) 20 7323 0007 info@thesportsconsultancy.com

STATUS: Concept - Stage 2

Mid Sussex District Council

Burgess Hill Centre for Outdoor Sport

Rugby 3G Pitch Fence Sections Sheet 4

SCALE: 1:50 SHEET: A1 DRAWN: MT DATE: 06.12.23

1003 (03) 051

This drawing shall not be reproduced or used in any other way without written consent. Do not scale the drawing. All dimensions are indicated unless otherwise stated. All dimensions to be checked on site.

©2023 The Sports Consultancy. All Rights Reserved. NOT FOR CONSTRUCTION