


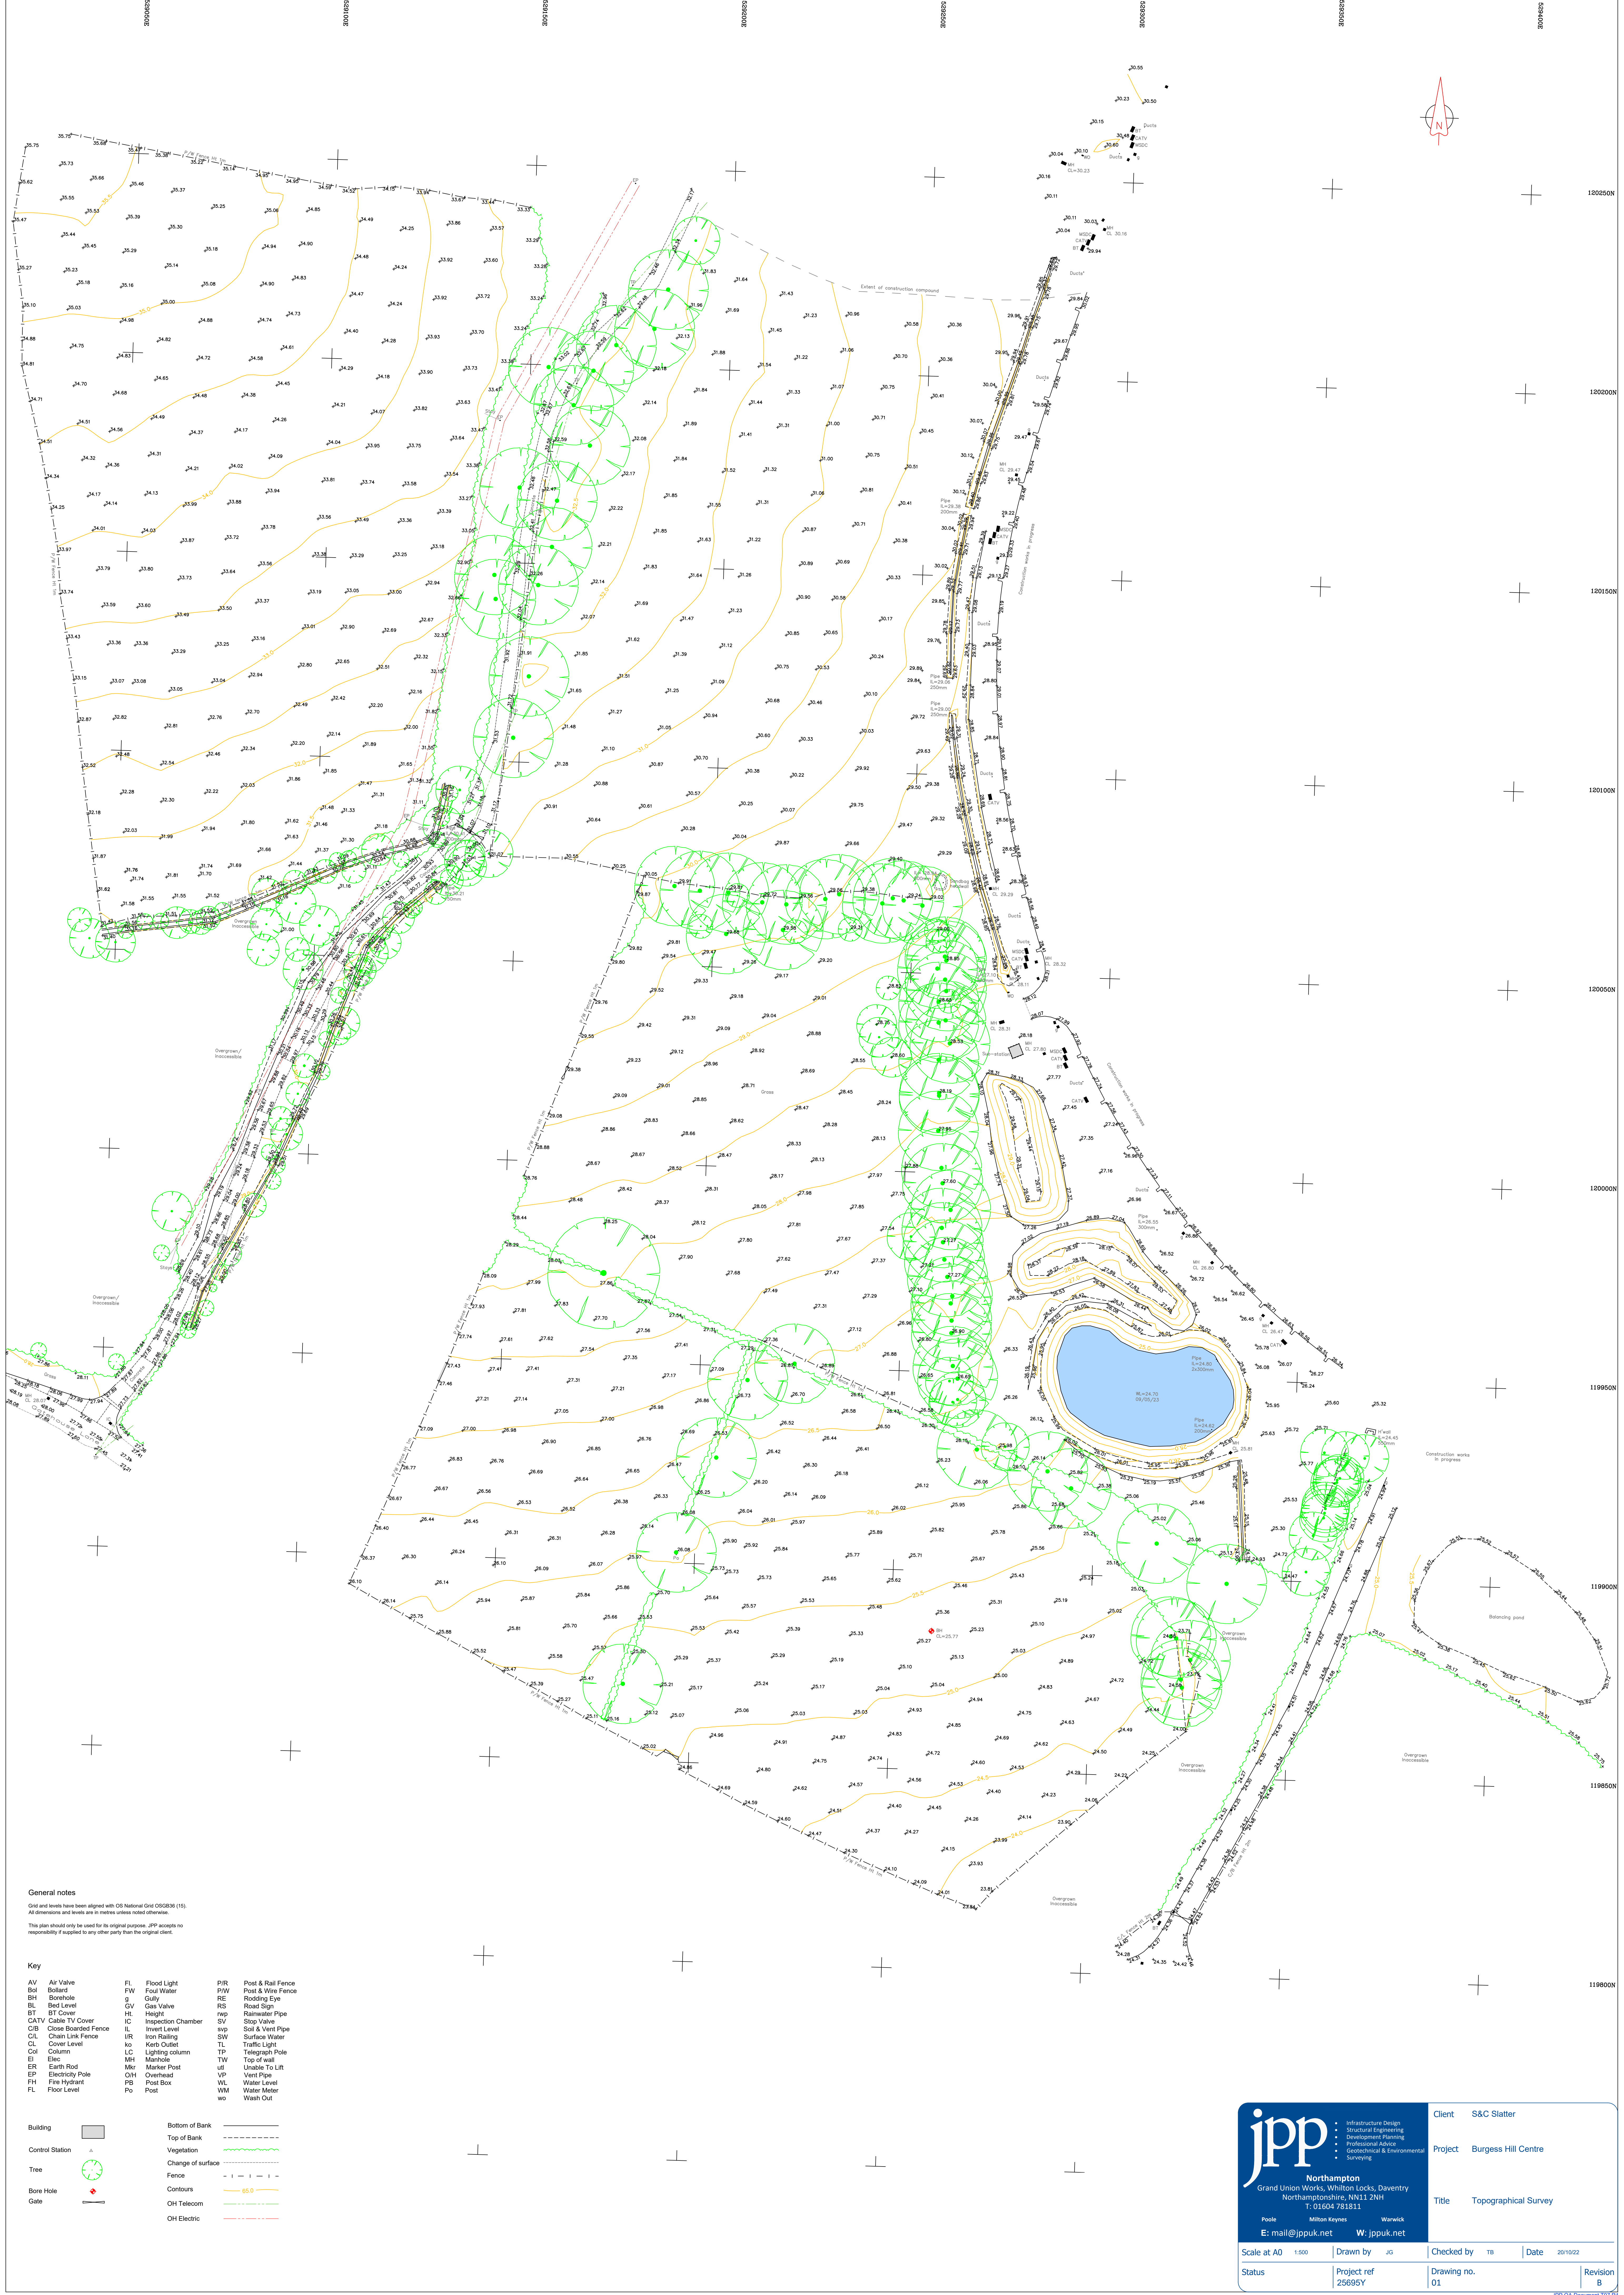

General notes

Grid and levels have been aligned with OS National Grid OSG38 (15)

All dimensions and levels are in metres unless noted otherwise.

This plan should only be used for its original purpose. JPP accepts no responsibility if supplied to any other party than the original client.

Key

AV	Air Valve	FL	Flood Light	P/R	Post & Rail Fence
Bol	Bollard	FW	Foul Water	P/W	Post & Wire Fence
BH	Borehole	g	Gully	RE	Roading Eye
BL	Bed Level	GV	Gas Valve	RS	Road Sign
BT	BT Cover	HL	Height	RP	Rainwater Pipe
CATV	Cable TV Cover	IC	Inspection Chamber	SV	Stop Valve
C/B	Close Boarded Fence	IL	Invert Level	SW	Soil & Vent Pipe
CL	Chain Link Fence	IR	Iron Railing	SW	Surface Water
CL	Cover Level	ko	Kerb Outlet	TL	Traffic Light
Col	Column	LC	Lighting column	TP	Telegraph Pole
El	Elec	MH	Manhole	TP	Top of wall
ER	Earth Rod	Mtr	Marker Post	ut	Unable To Lift
EP	Electricity Pole	OH	Overhead	VP	Vent Pipe
FH	Fire Hydrant	PB	Post Box	WL	Water Level
FL	Floor Level	Po	Post	WM	Water Meter
		wo	Wash Out		

Building	Bottom of Bank
Control Station	Top of Bank
Tree	Vegetation
Bore Hole	Change of surface
Gate	Fence
	Contours
	OH Telecom
	OH Electric

jpp

Northampton
Grand Union Works, Whilton Locks, Daventry
Northamptonshire, NN11 2NH
T: 01604 781811
E: mail@jppuk.net W: jppuk.net

- Infrastructure Design
- Structural Engineering
- Development Planning
- Professional Advice
- Geotechnical & Environmental Surveying

Client

S&C Slater

Project

Burgess Hill Centre

Title

Topographical Survey

Scale at A0

1:500

Drawn by

JG

Checked by

TB

Date

20/10/22

Status

Project ref

25695Y

Drawing no.

01

Revision

8