
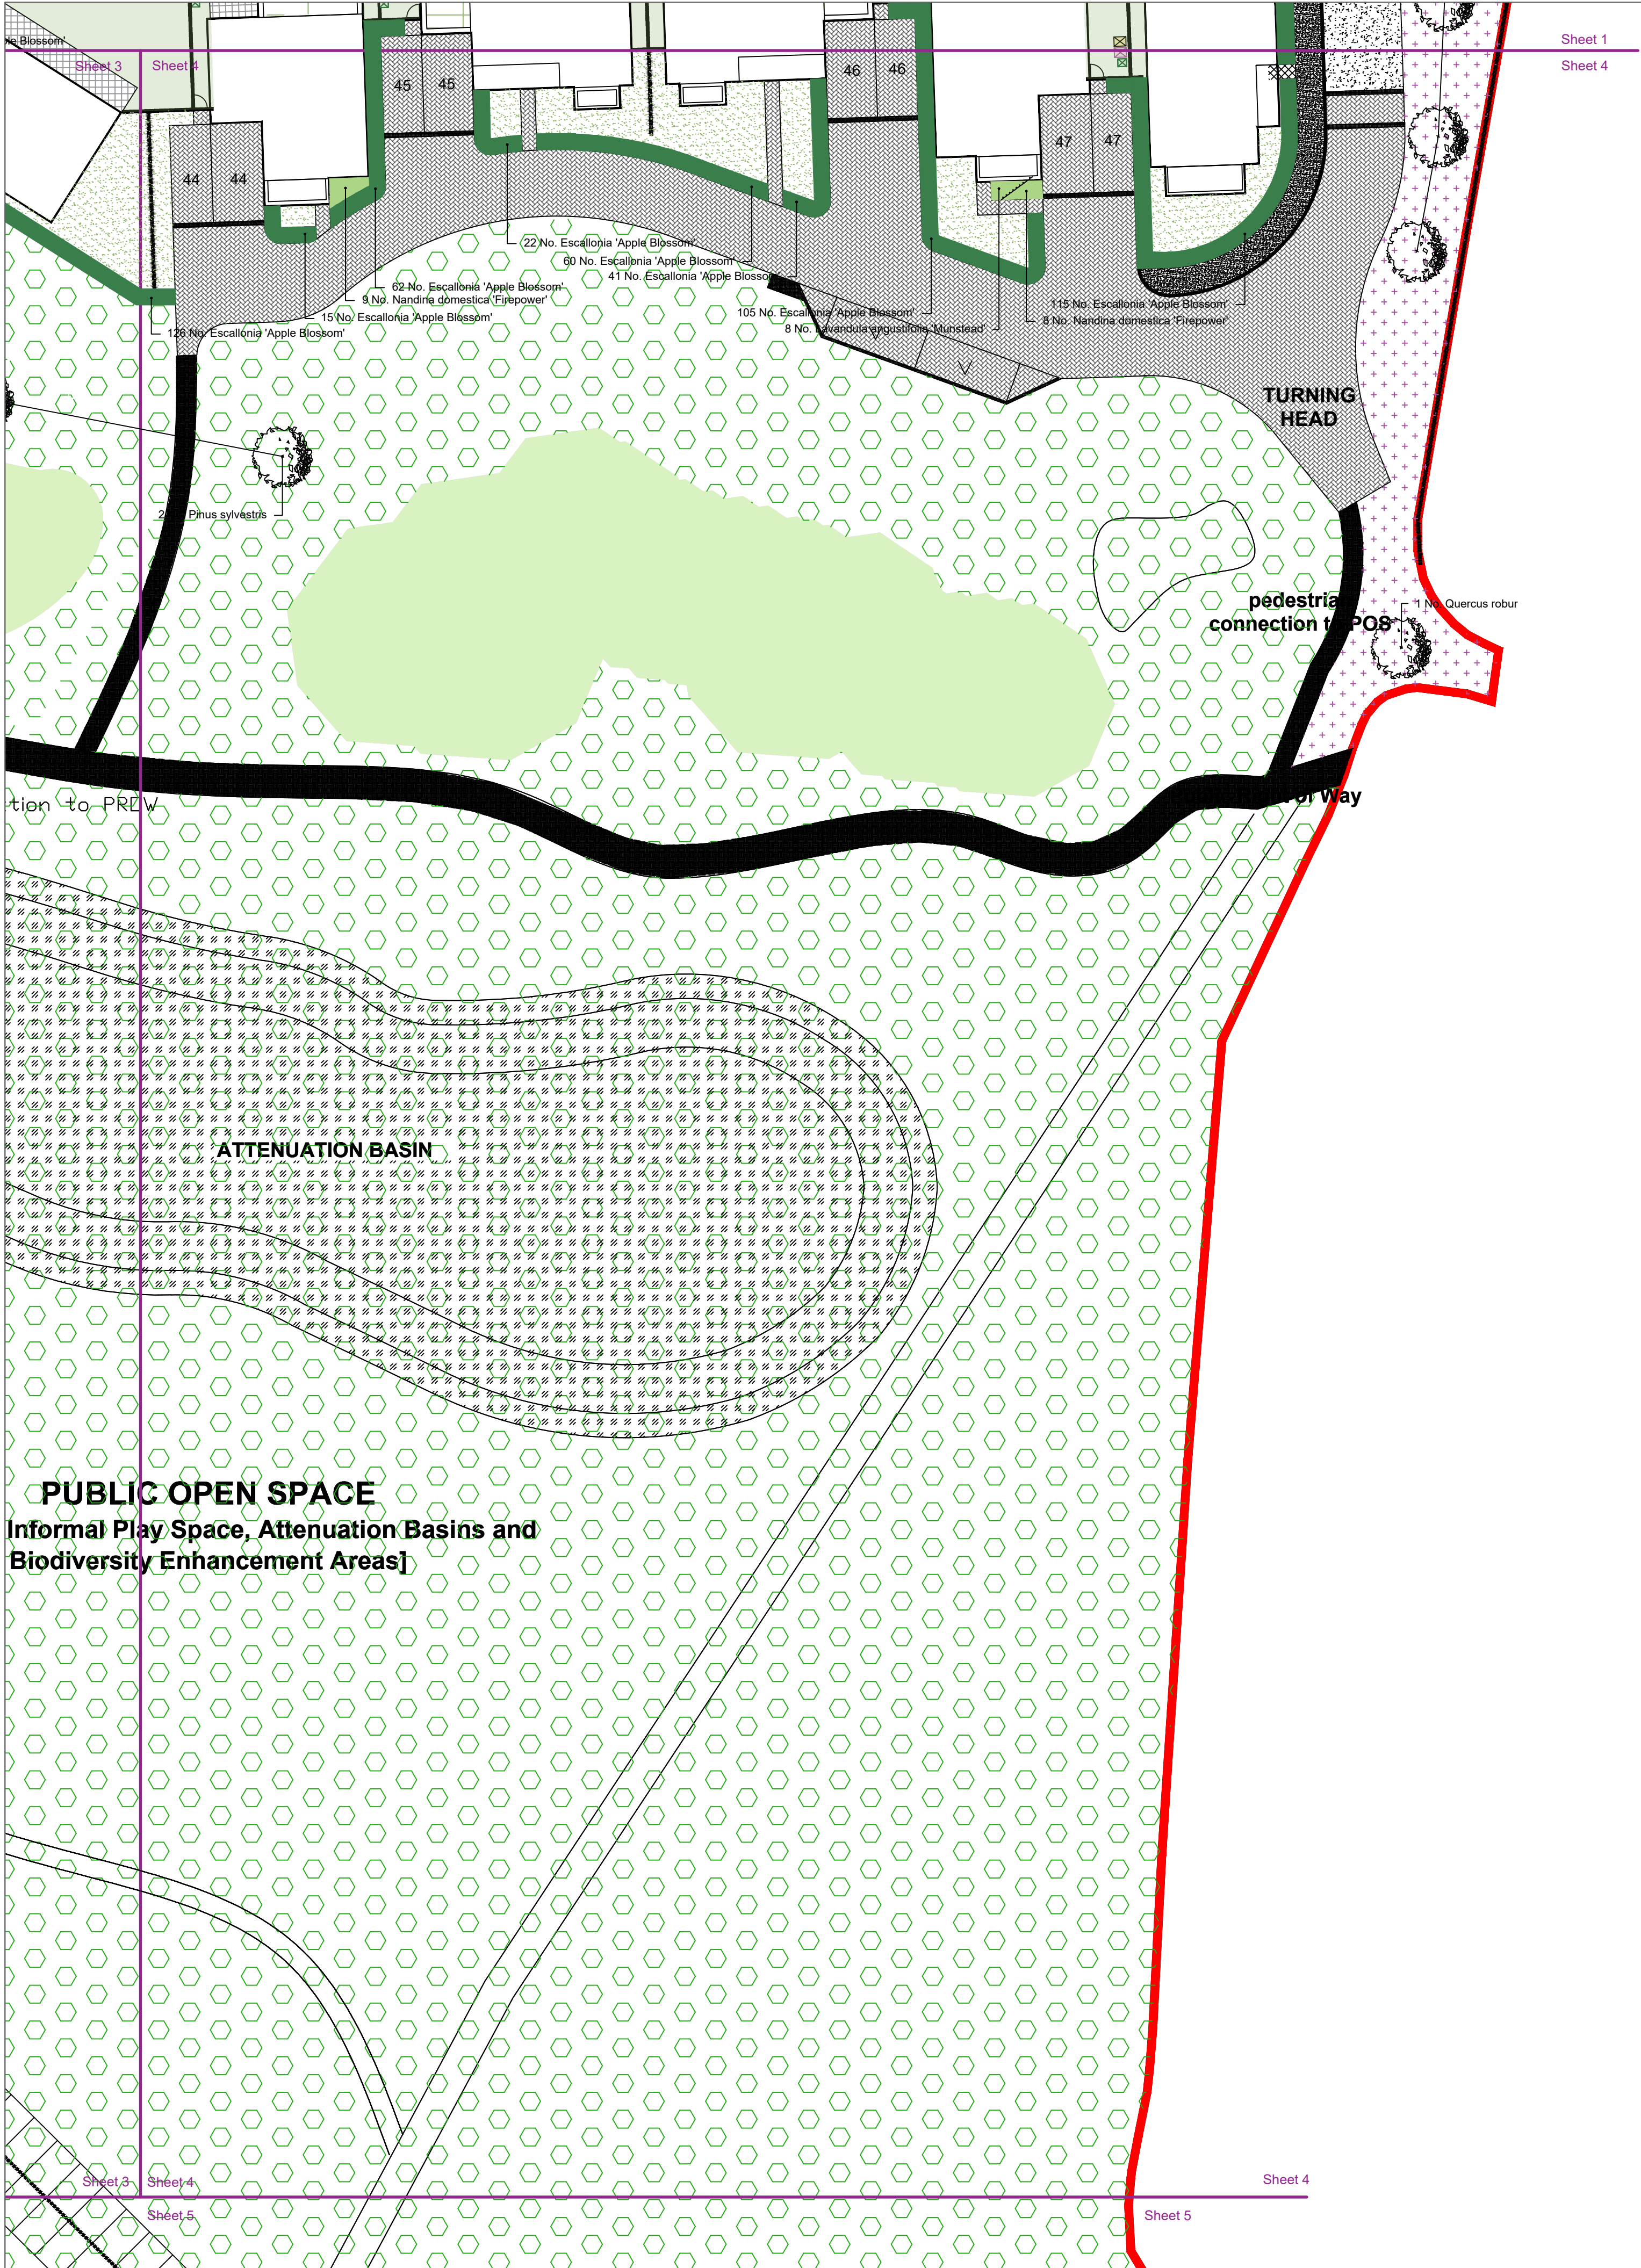
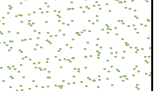
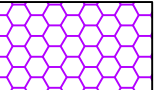
 
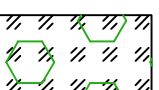
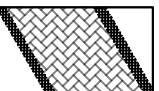
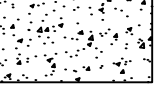
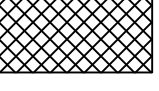


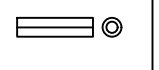

Legend

-  Approximate locations of existing trees and vegetation to be retained and protected during construction on site
-  Proposed tree planting within soft landscape. See detail on sheet 1
-  Proposed hedgerow planting to be planted in double staggered rows
-  Proposed mixed native hedging. Species to be planted in groups of 5-7 at percentages specified. All whips to be staked and tied with expandable rubber tree ties and covered with 60cm tall Spiral tree guards
-  Proposed mixed shrub planting area receive 75mm bark mulch after planting operations. Species to be planted in groups of 5-7.
-  Proposed shrub planting to receive 75mm bark mulch after planting operations
-  Proposed grass areas to receive good quality amenity grass turves laid in line with good horticultural practices
-  Proposed areas to be seeded with A24 Wear and Tear seed mix as supplied by Germinal or similar and sown as directed
-  Proposed areas to be retained in current use, with overseeding with RE1 Traditional Hay Meadow seed mix as supplied by Germinal or similar where needed
-  Proposed areas to be seeded with WFG8 Hedgerows and Shaded Areas seed mix as supplied by Germinal or similar and sown as directed
-  Proposed areas to be seeded with WFG18 Butterfly and Honeybee seed mix as supplied by Germinal or similar and sown as directed
-  Rear garden area
-  Proposed areas to be seeded with RE3 River Floodplain/Water Meadow seed mix as supplied by Germinal or similar and sown as directed
-  Proposed crushed aggregate surface, hoggins or similar
-  Rows of granite setts rumble strip
-  Marshalls Keyblock block paving Vintage Charcoal or similar
-  Bitmac laid in line with engineers specification
-  Garden pathways laid in Marshalls Pendle paving 450mm x 450mm, charcoal or natural or similar
-  Sheet Cut lines
-  Approximate location of Bandrake Bench and Slatted Litter Bin from Playdale or similar
-  Proposed Green Roof

NOTES:
Do not scale from drawing
Not for construction, for planning purposes only

SPECIFICATION
All works are to comply with the written Soft Landscape Specification.

Copyright of LVIA Ltd. All rights described in Chapter IV of the Copyright, Designs and Patents Act 1988 have been generally asserted. Copyright of this plan remains with LVIA Ltd until all fees have been paid in full.

C	11.06.24	Layout changes	JPF
Rev	Date	Details	Drawn



Scheme: Hanlye Lane, Cuckfield

Client: Sigma Homes

Drawing: Soft Landscape Proposals

Drawing No: SIG1407-11 Sheet 4

Date: October 2023
Scale: 1:250@A1

Drawn: SC	Checked: JPF
-----------	--------------