


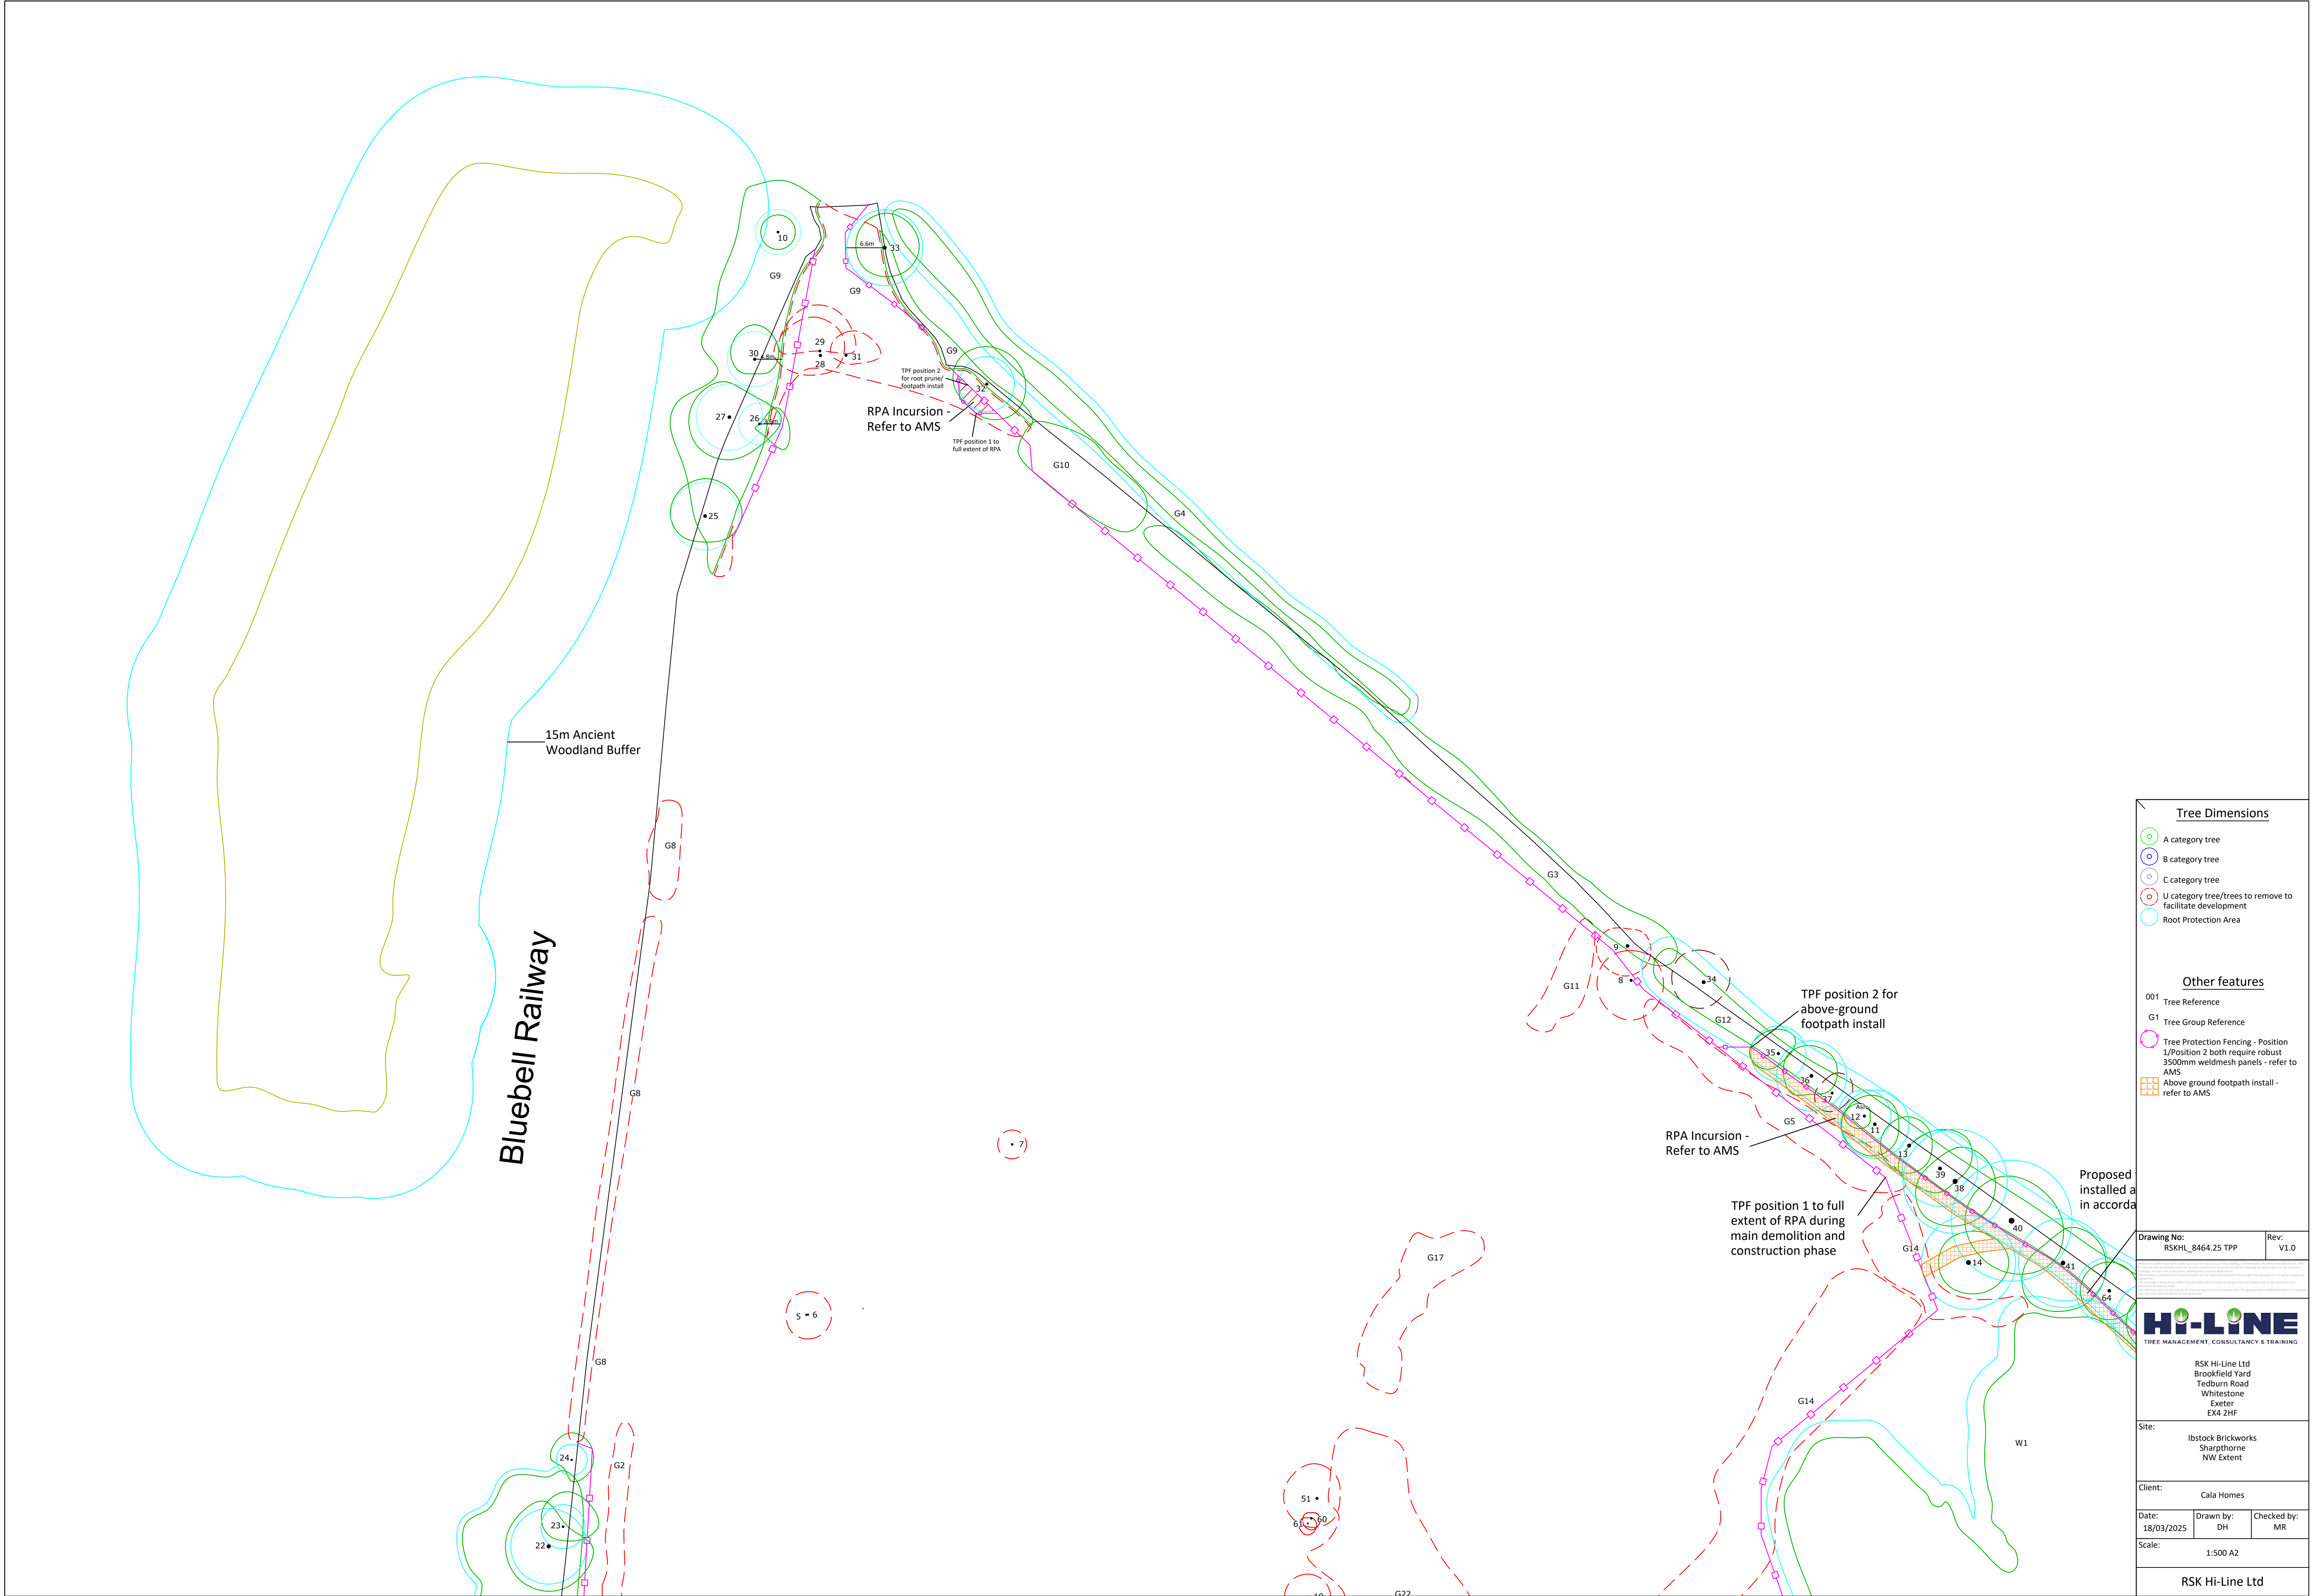

Tree Dimensions		
	A category tree	
	B category tree	
	C category tree	
	U category tree/trees to remove to facilitate development	
	Root Protection Area	
Other features		
001	Tree Reference	
G1	Tree Group Reference	
	Tree Protection Fencing - Position 1/Position 2 both require robust 3500mm weldmesh panels - refer to AMS	
	Above ground footpath install - refer to AMS	
Drawing No: RSKHL_8464.25 TPP Rev: V1.0		
RSK Hi-Line Ltd Brookfield Yard Tedburn Road Whitestone Exeter EX4 2HF		
Site: Ibstock Brickworks Sharpthorne NW Extent		
Client: Cala Homes		
Date: 18/03/2025 Drawn by: DH Checked by: MR		
Scale: 1:500 A2		
RSK Hi-Line Ltd		