


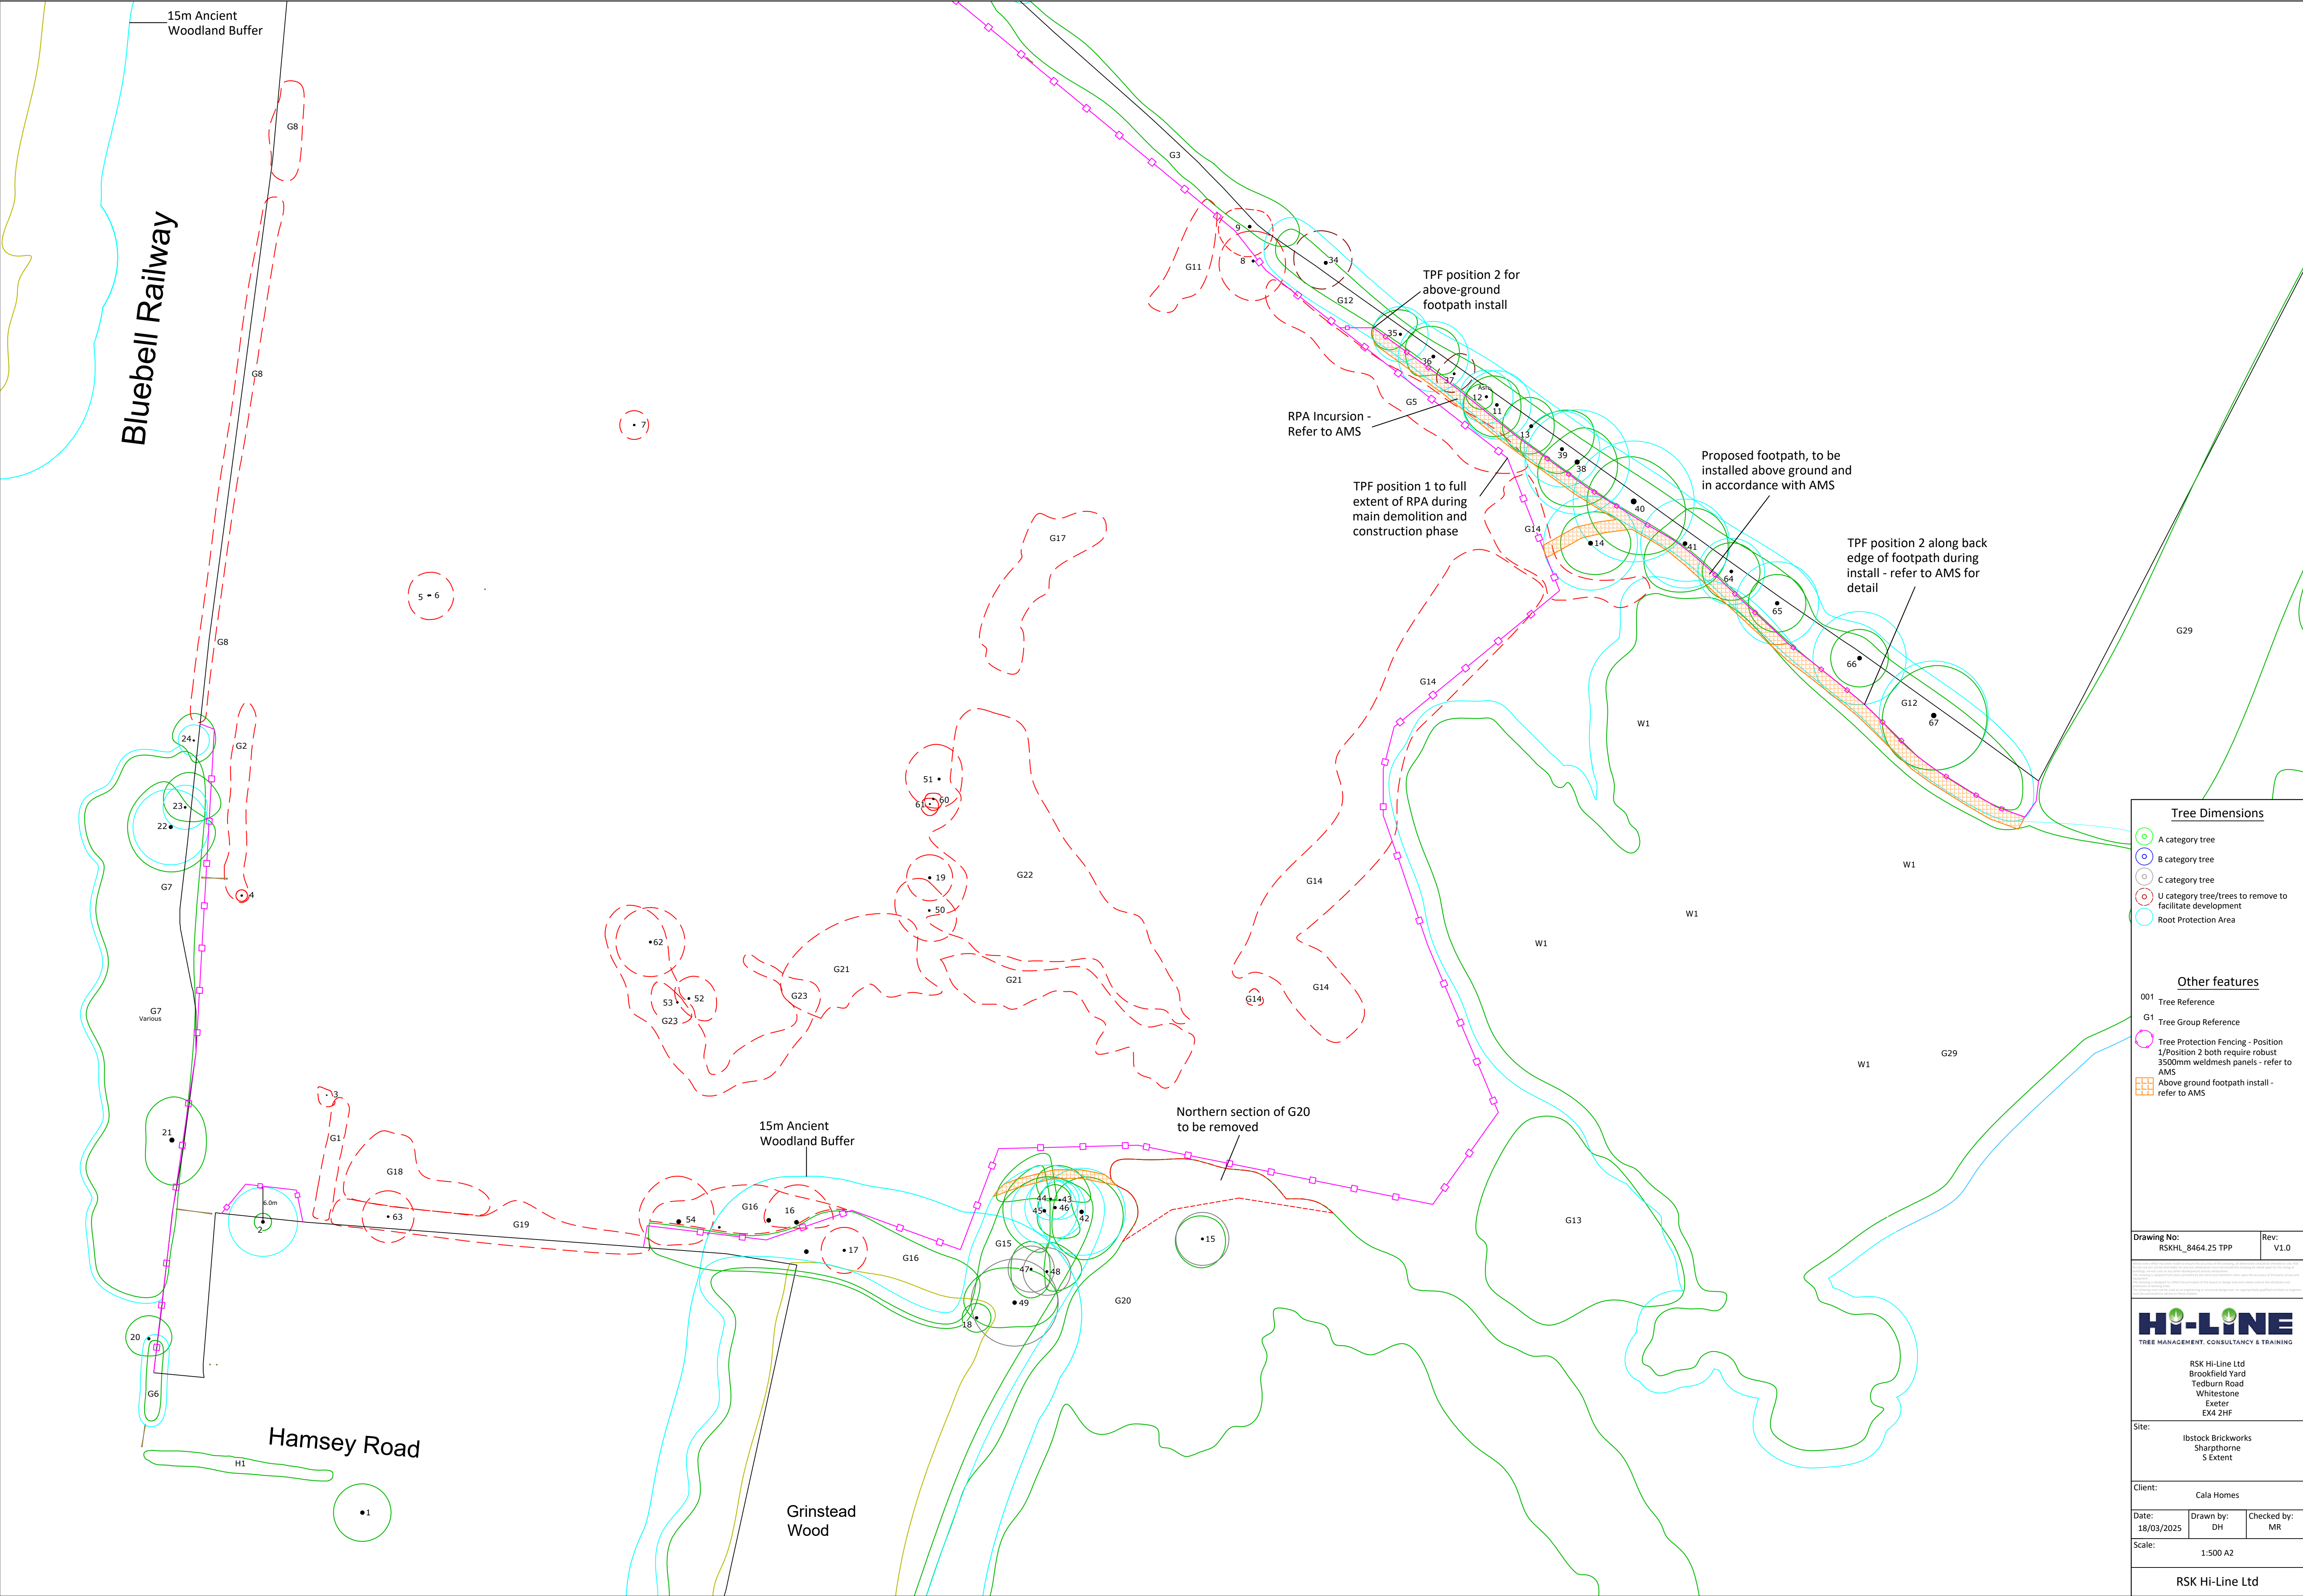

Tree Dimensions

A category tree

B category tree

C category tree

U category tree/trees to remove to facilitate development

Root Protection Area

Other features

001

Tree Reference

G1

Tree Group Reference

Tree Protection Fencing - Position 1/Position 2 both require robust 3500mm weldmesh panels - refer to AMS

Above ground footpath install - refer to AMS

Drawing No:

RSKHL_8464.25 TPP

Rev:

V1.0

Hi-Line

TREE MANAGEMENT, CONSULTANCY & TRAINING

RSK Hi-Line Ltd
Brookfield Yard
Tedburn Road
Whitestone
Exeter
EX4 2HF

Site:

Ibstock Brickworks
Sharpthorne
5 Extent

Client:

Cala Homes

Date:

18/03/2025

Drawn by:

DH

Checked by:

MR

Scale:

1:500 A2

RSK Hi-Line Ltd