


APPROVED FOR
CONSTRUCTION

IMPORTANT NOTE:
CAUTION
ALL LOCATION INFORMATION SHOWN ON THIS DRAWING FOR STATUTORY UNDERTAKERS' PLANT IS APPROXIMATE AND IS PROVIDED FOR THE CONTRACTOR'S INFORMATION ONLY. IT SHOULD NOT BE RELIED ON FOR EXCAVATION OR OTHER WORKS PURPOSES AND CONTRACTORS MUST CONTACT THE RELEVANT STATUTORY UNDERTAKER FOR ACCURATE LOCATIONS PRIOR TO THE COMMENCEMENT OF WORKS.

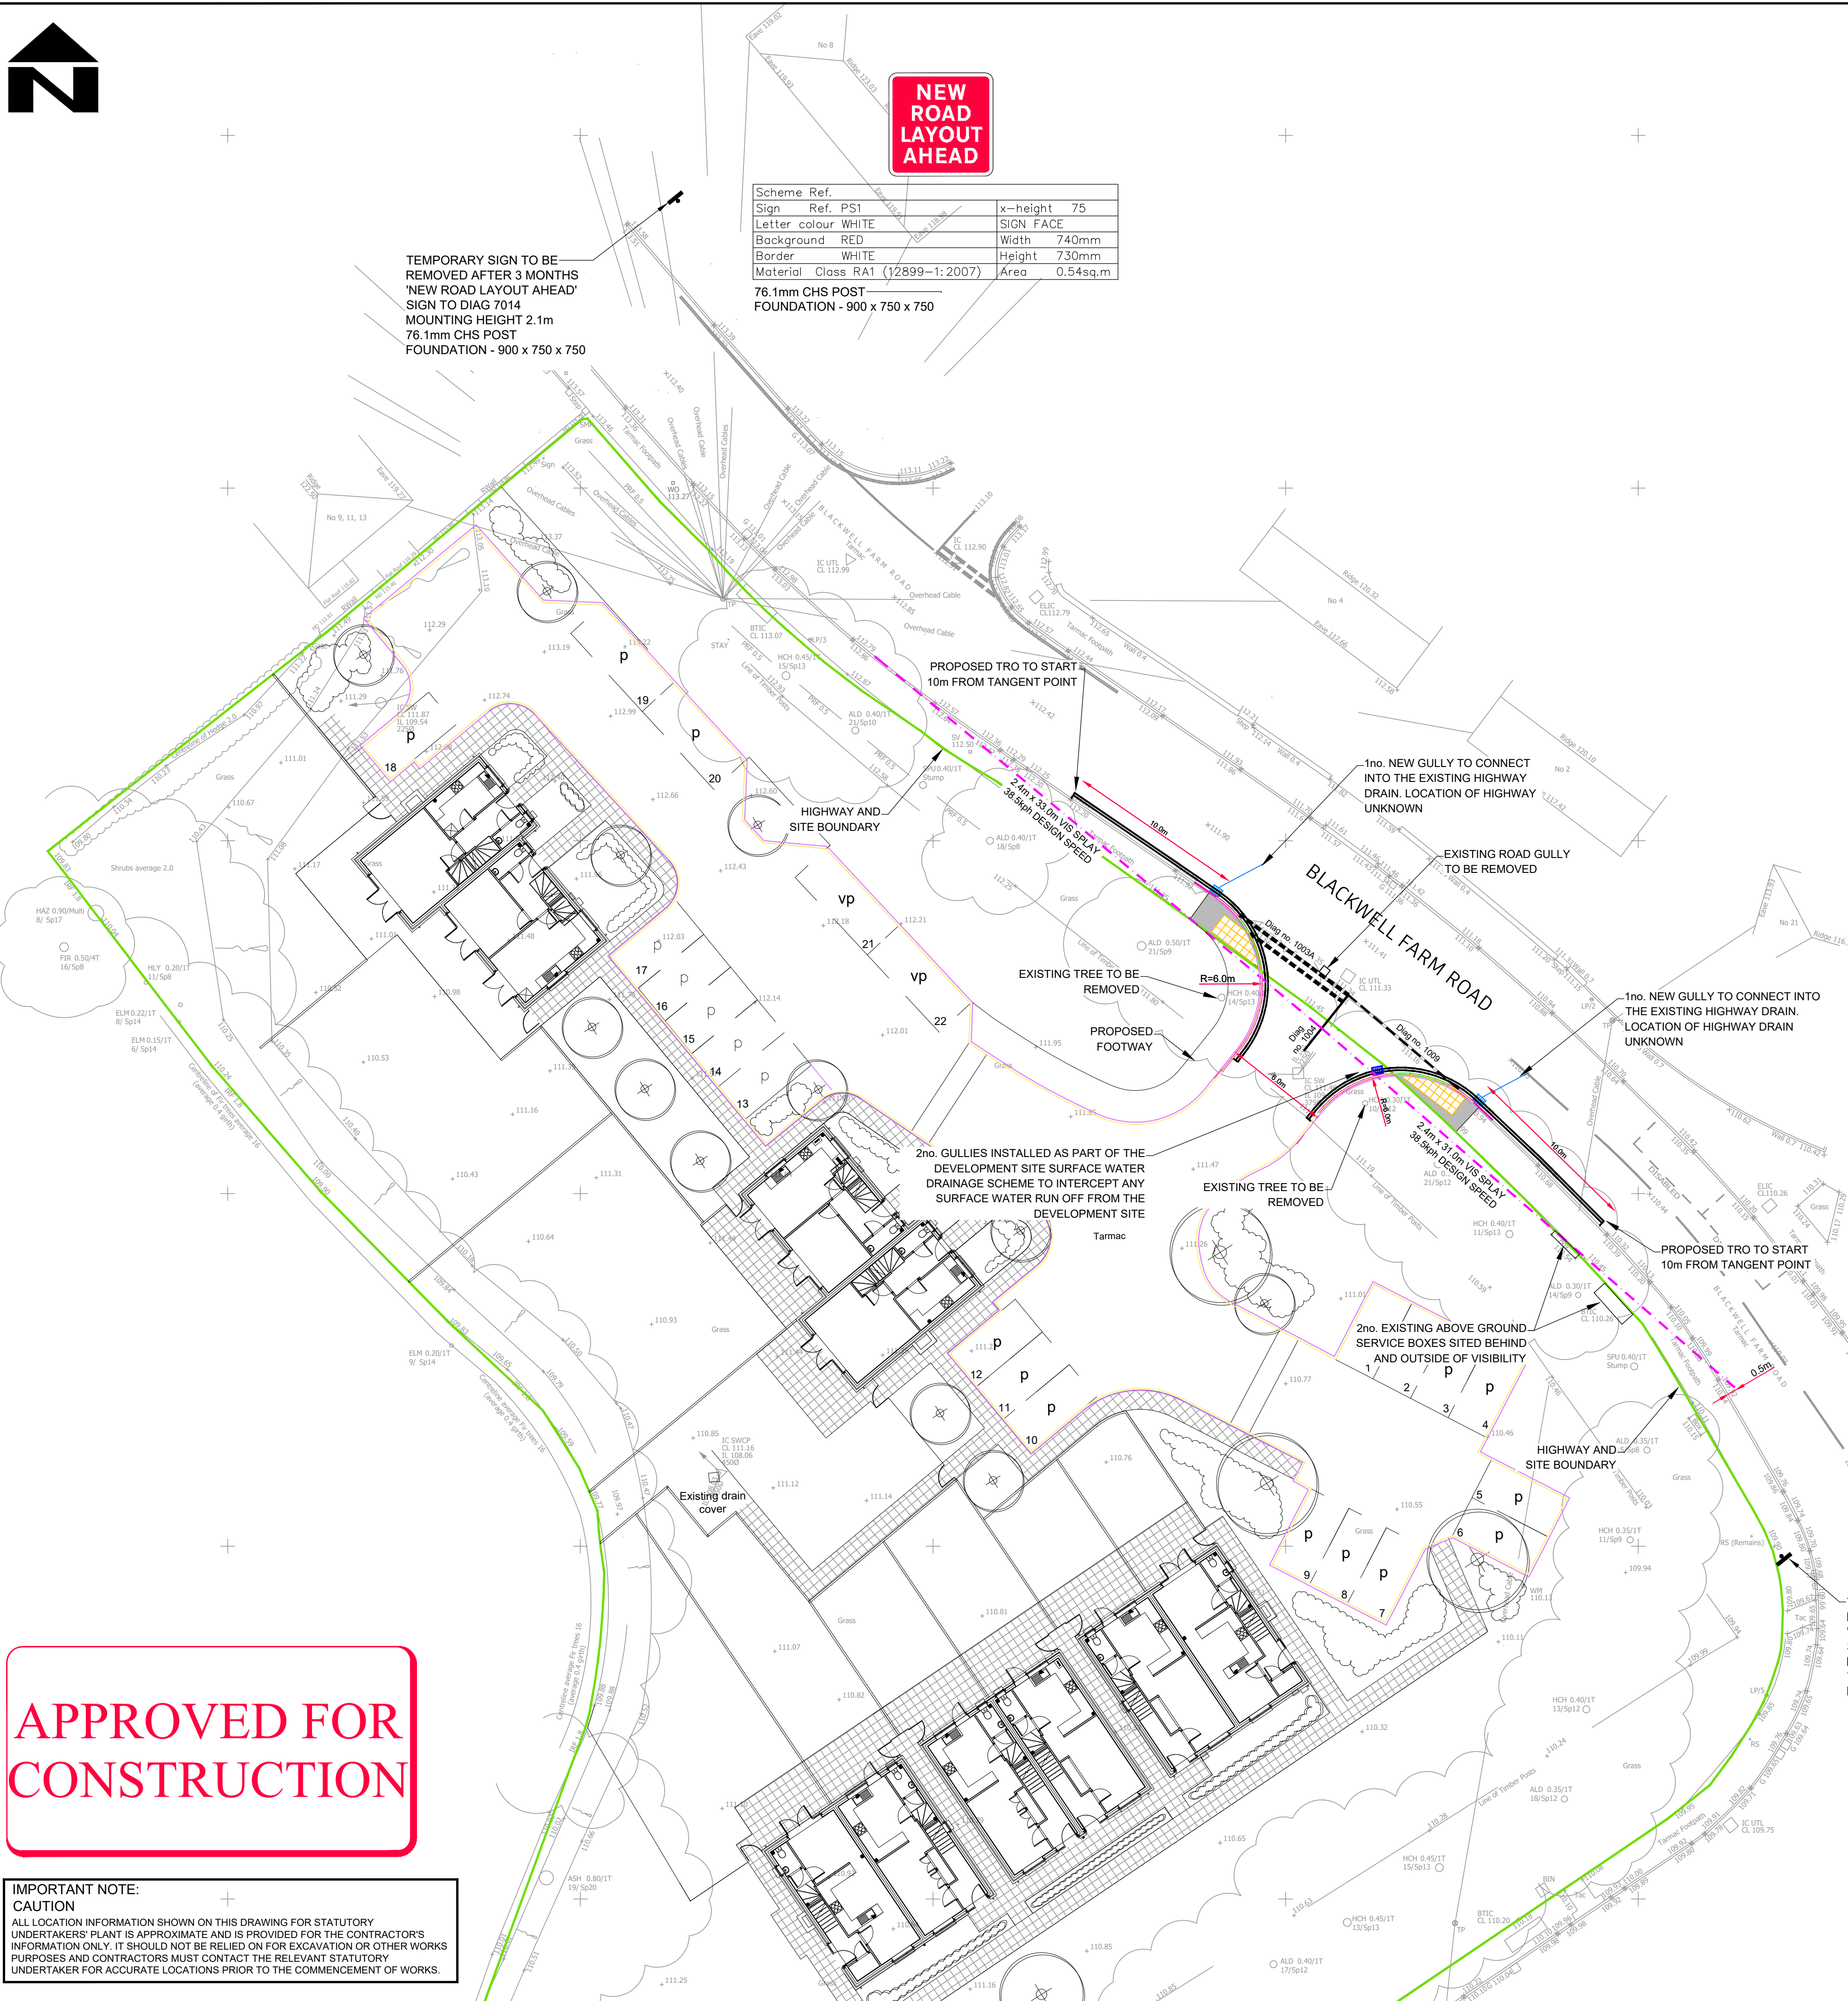

Scheme Ref.		
Sign Ref. PS1	x-height	75
Letter colour WHITE	SIGN FACE	
Background RED	Width	740mm
Border WHITE	Height	730mm
Material Class RA1 (12899-1:2007)	Area	0.54sq.m

76.1mm CHS POST
FOUNDATION - 900 x 750 x 750

TEMPORARY SIGN TO BE
REMOVED AFTER 3 MONTHS
'NEW ROAD LAYOUT AHEAD'
SIGN TO DIAG 7014
MOUNTING HEIGHT 2.1m
76.1mm CHS POST
FOUNDATION - 900 x 750 x 750

NEW
ROAD
LAYOUT
AHEAD

1no. NEW GULLY TO CONNECT
INTO THE EXISTING HIGHWAY
DRAIN. LOCATION OF HIGHWAY
UNKNOWN

EXISTING ROAD GULLY
TO BE REMOVED

1no. NEW GULLY TO CONNECT INTO
THE EXISTING HIGHWAY DRAIN.
LOCATION OF HIGHWAY DRAIN
UNKNOWN

PROPOSED TRO TO START
10m FROM TANGENT POINT

EXISTING TREE TO BE
REMOVED

PROPOSED
FOOTWAY

EXISTING TREE TO BE
REMOVED


2no. EXISTING ABOVE GROUND
SERVICE BOXES SITED BEHIND
AND OUTSIDE OF VISIBILITY

PROPOSED TRO TO START
10m FROM TANGENT POINT


TEMPORARY SIGN TO BE
REMOVED AFTER 3 MONTHS
'NEW ROAD LAYOUT AHEAD'
SIGN TO DIAG 7014
MOUNTING HEIGHT 2.1m
76.1mm CHS POST
FOUNDATION - 900 x 750 x 750

NEW
ROAD
LAYOUT
AHEAD

Scheme Ref.		
Sign Ref. PS1	x-height	75
Letter colour WHITE	SIGN FACE	
Background RED	Width	740mm
Border WHITE	Height	730mm
Material Class RA1 (12899-1:2007)	Area	0.54sq.m

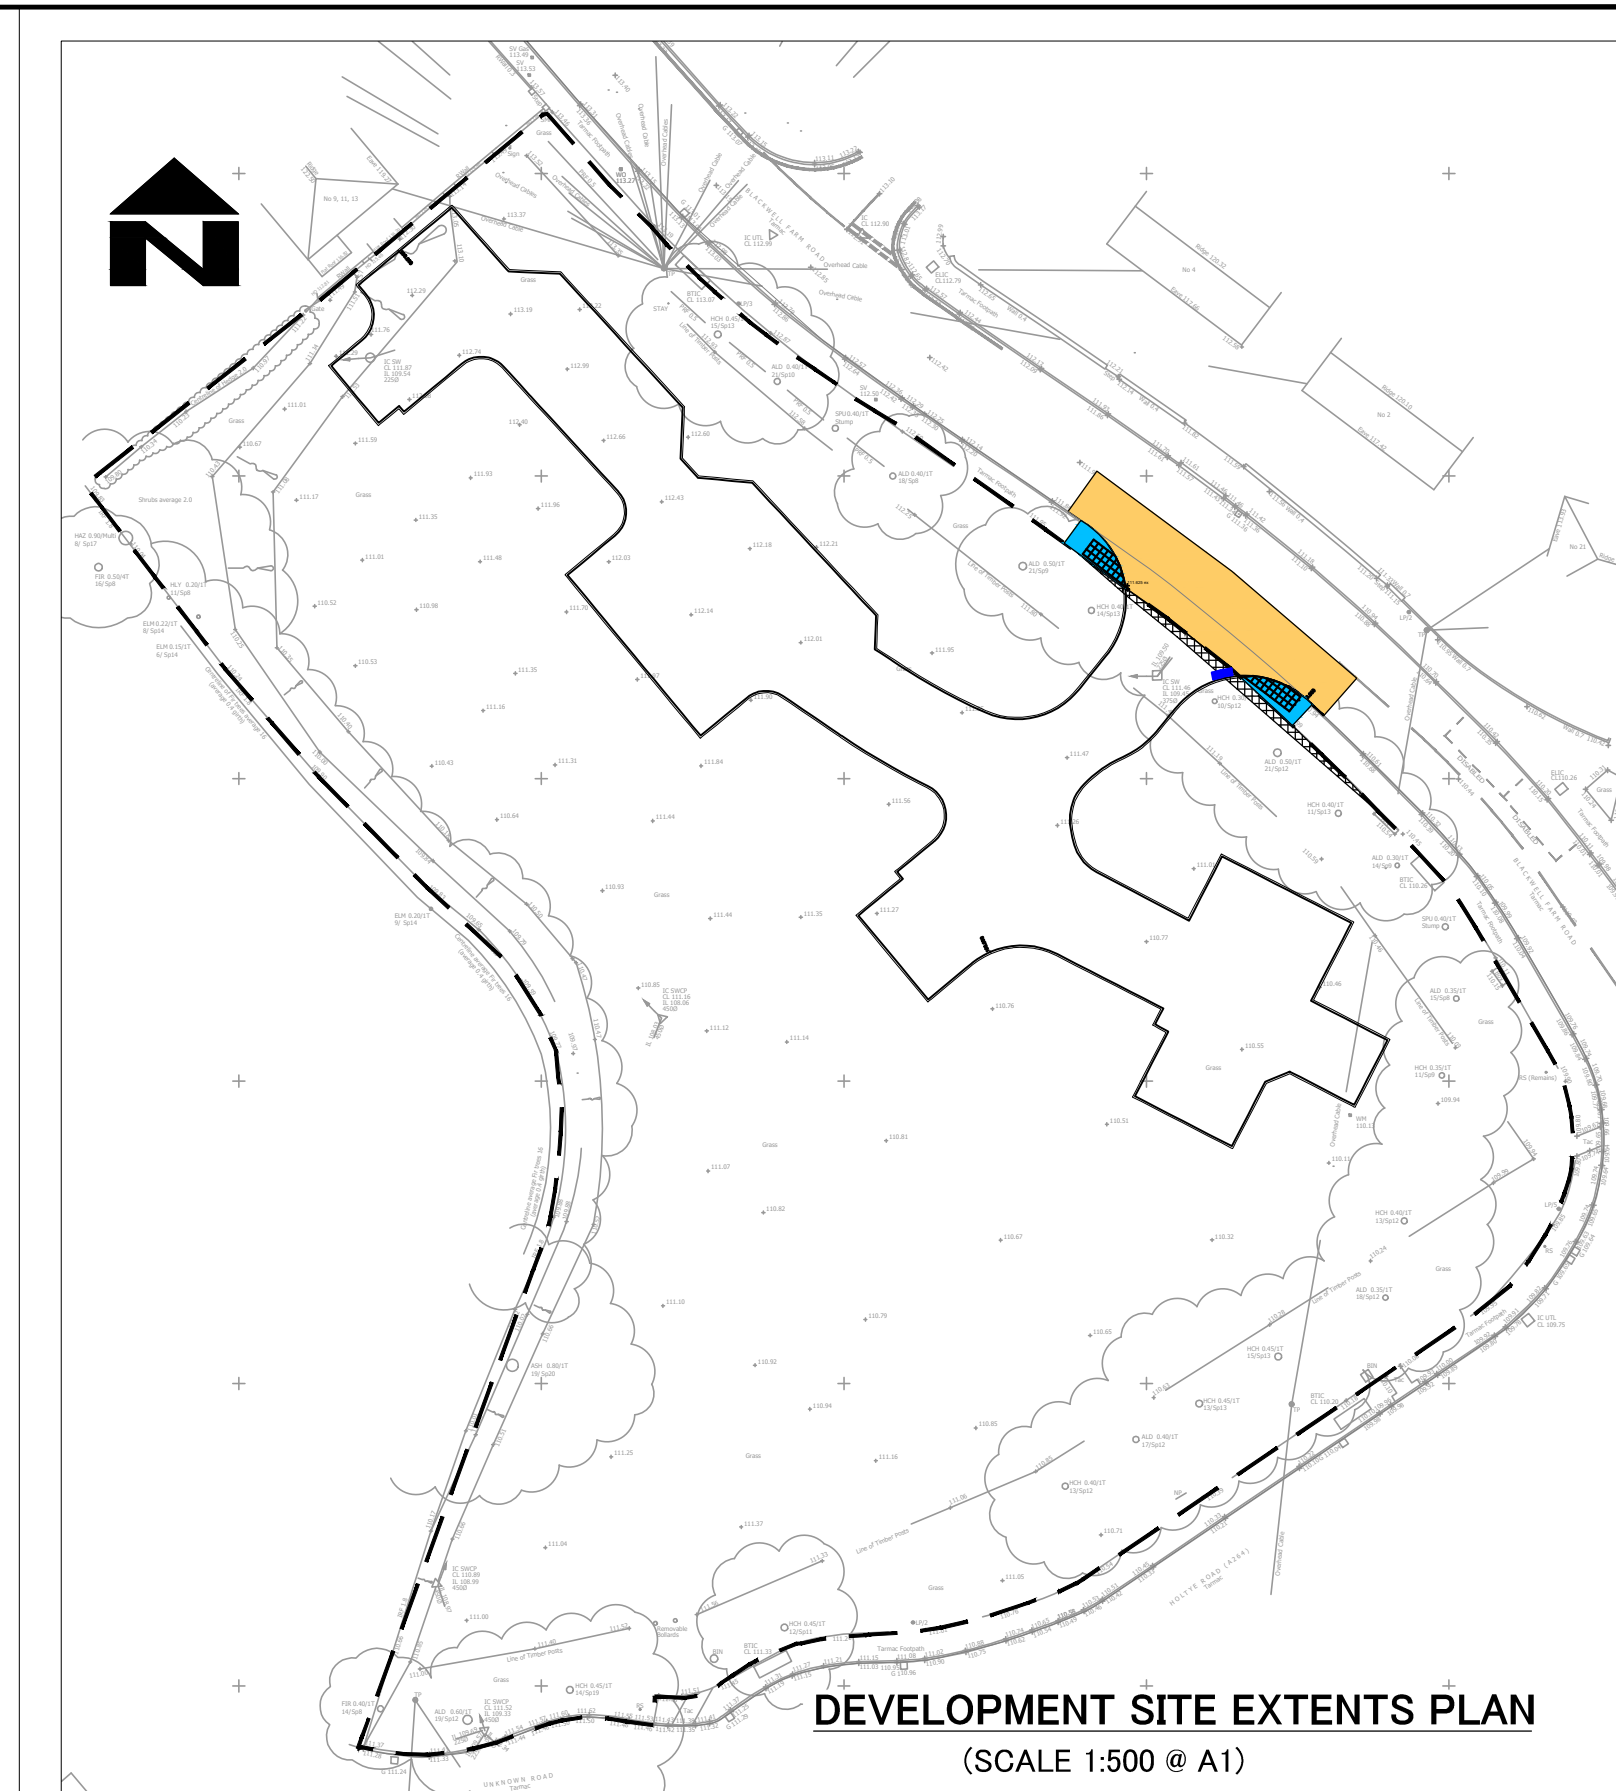

DEVELOPMENT SITE EXTENTS PLAN
(SCALE 1:500 @ A1)

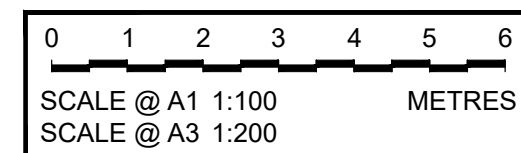

C.04	UPDATED VIS PLAYS AND REMOVAL OF TRO AS PER HIGHWAY OFFICER COMMENTS	12.02.25	LW	N.K	LW
C.03	APPROVED FOR CONSTRUCTION	20.07.22	LW	J.S	LW
C.02	AMENDED FOLLOWING HIGHWAY OFFICER COMMENTS ON 15.07.2022	18.07.22	LW	J.S	LW
C.01	DRAWING AMENDED FOLLOWING DESIGN REVIEW	08.05.22	LW	J.S	LW
P.03	CONNECTING FOOTPATH FROM SITE TO HIGHWAY BOUNDARY ADDED	03.05.22	LW	J.S	LW
P.02	AMENDED TO SUIT COUNTY OFFICE COMMENTS	13.04.22	LW	J.S	LW
P.01	PRELIMINARY ISSUE	04.04.22	LW	J.S	LW
REV	AMENDMENTS	DATE	CAD	CHK	APPD



CLIENT
W.STIRLAND LTD

BLACKWELL FARM ROAD
EAST GRINSTEAD

DRAWING TITLE SECTION 278 AGREEMENT GENERAL ARRANGEMENT PLAN					
DRAWN L.W	ENGINEER J.S	CHECKED N.K	APPROVED L.W		
DATE 12/07/2021	SCALE @ A1 1:200 @ A1	STATUS C			
JOB No. LRW-8432	DRAWING No. 8432-DR-ZZ-XX-S278-000	REV. C.04			