

CDM 2015 Health & Safety Information

This information relates only to 'Significant Hazards' identified on this drawing and is to be read in conjunction with the Designer's Hazard Register.


Key:

Refuse Strategy

- Refuse and Recycling Bins
- Refuse Collection Point
- Residents Dragging Distance
- Garden Gate
- Bin Collection Points

Storage & Cycle Strategy

- Secure Timber Shed
- Cycle Storage

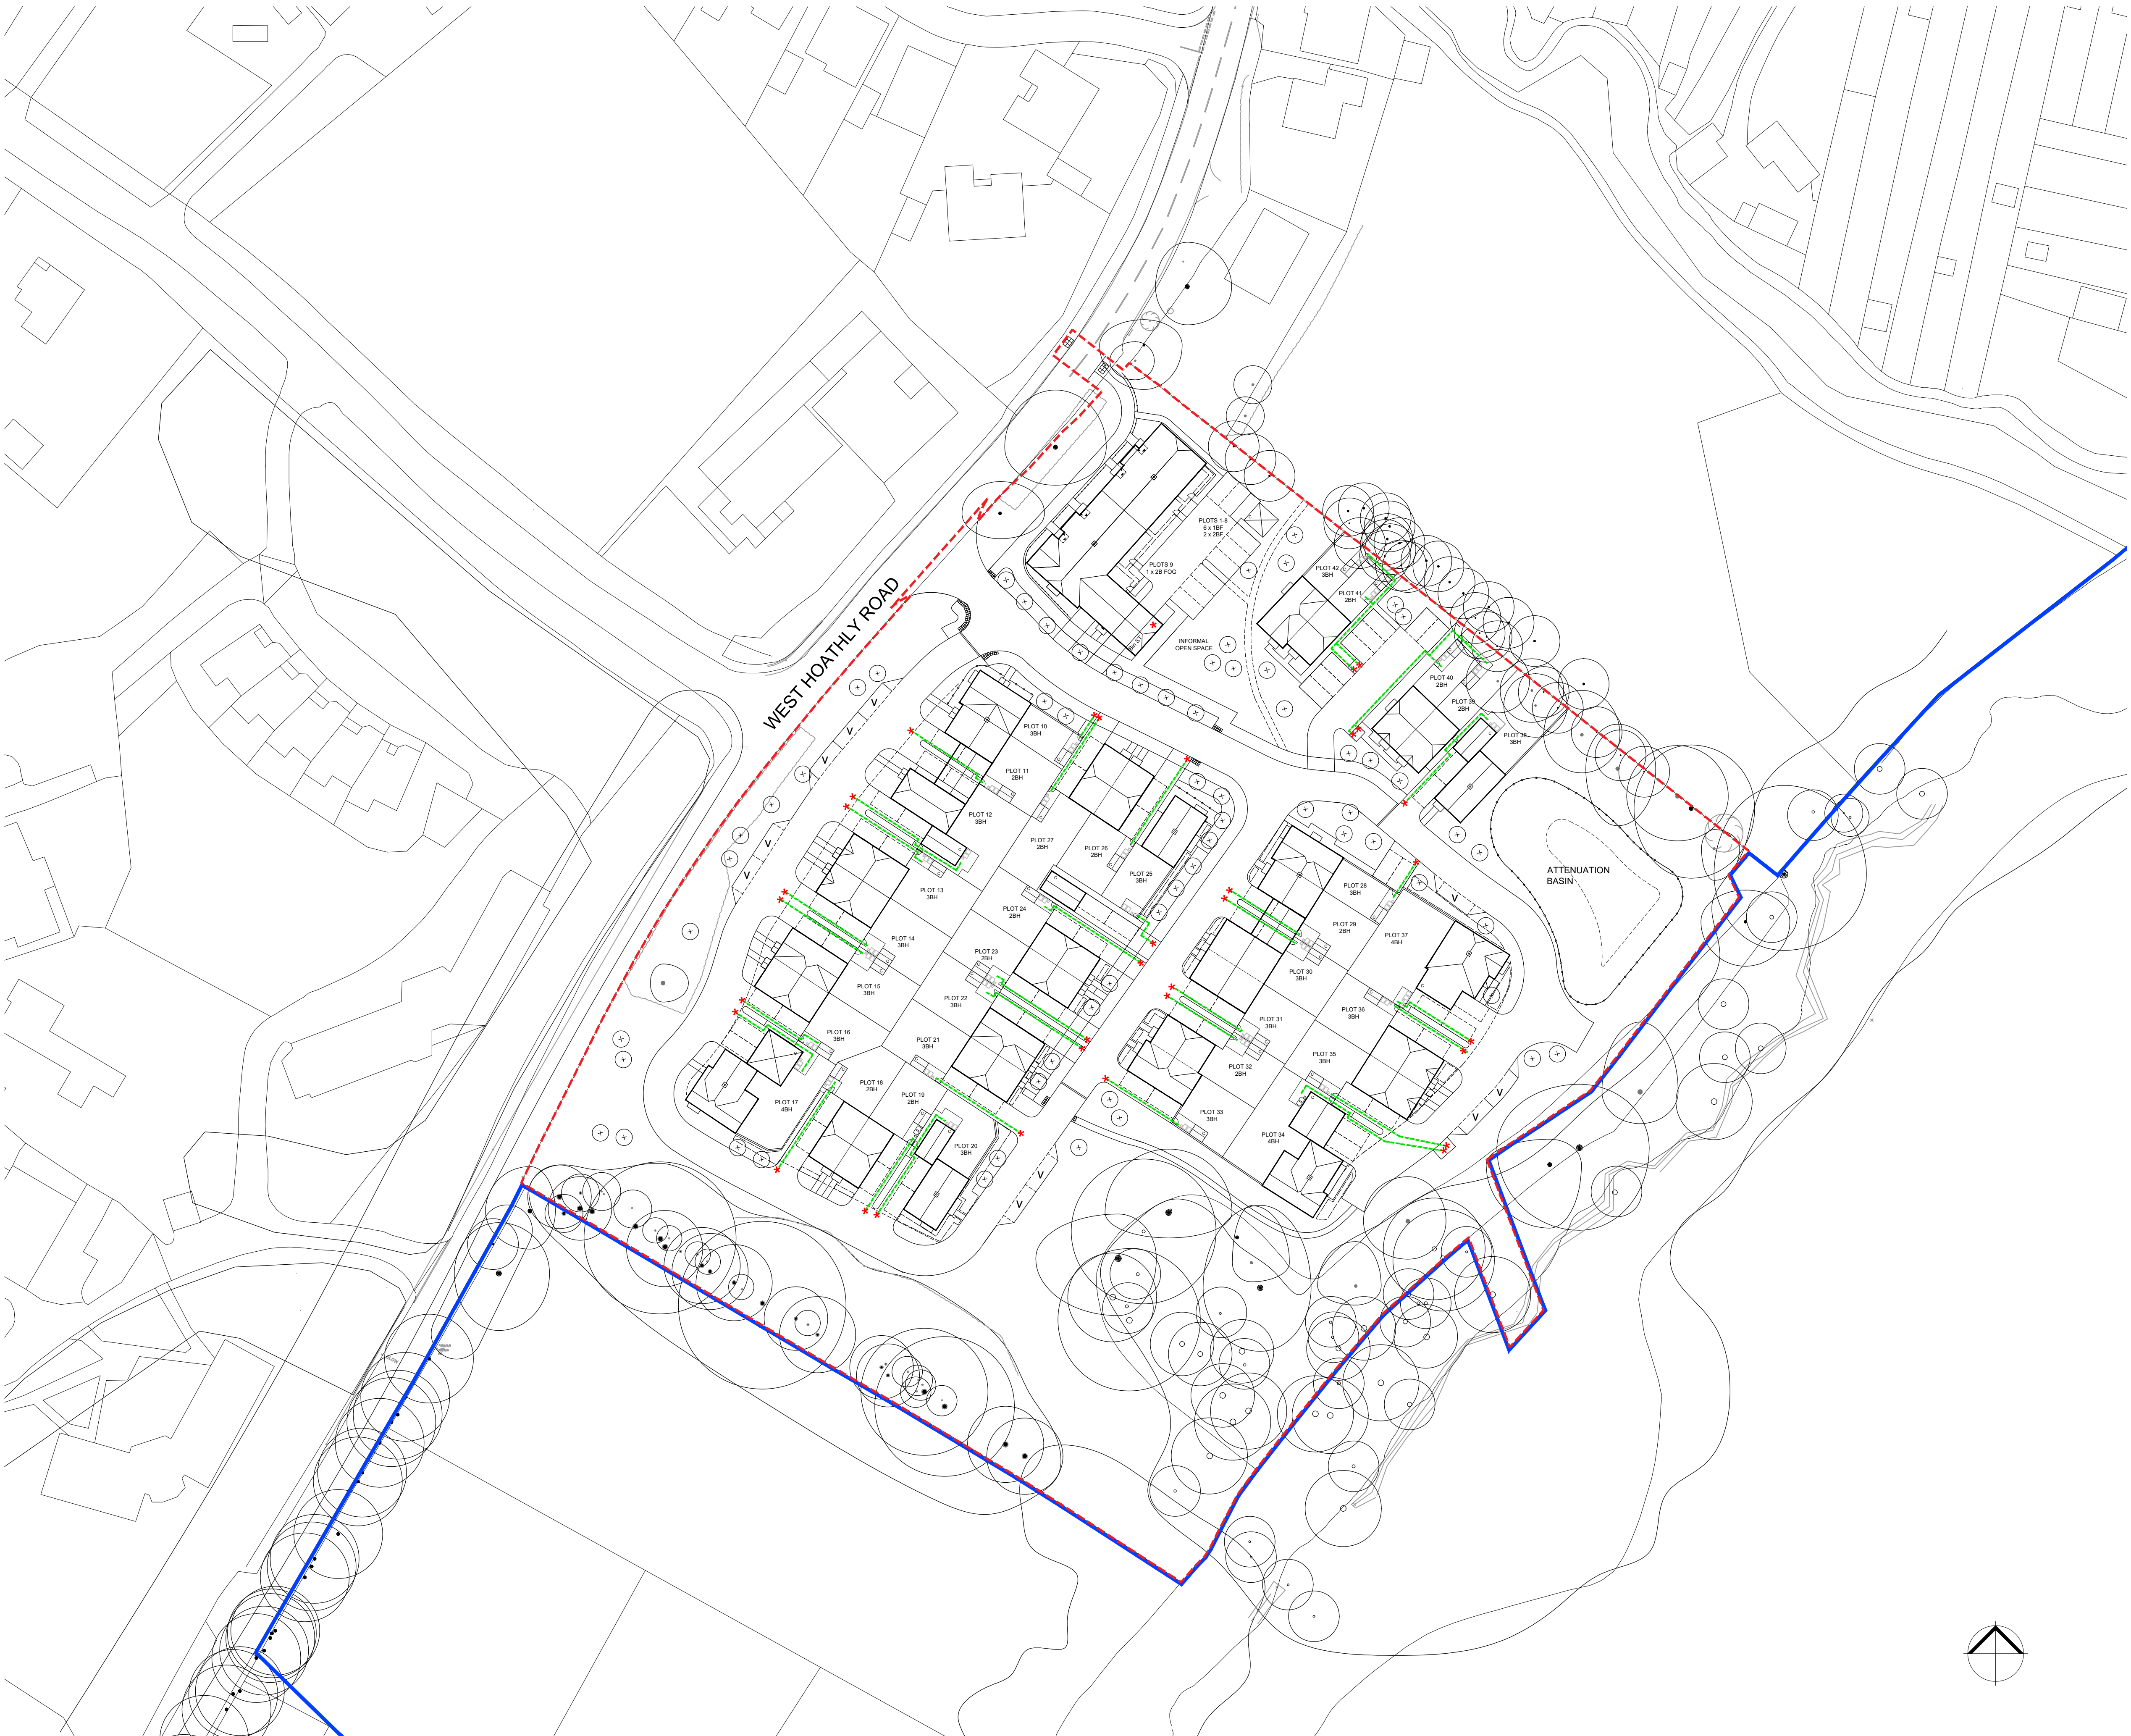

Rev	Date	Revision Details	Dr	Ch
-----	------	------------------	----	----

London: 76 Great Suffolk Street
London, SE1 0BL
T 0207 928 2773 E london@ecearchitecture.com

Sussex: 64 - 68 Brighton Road, Worthing
West Sussex, BN11 2EN
T 01903 248777 E sussex@ecearchitecture.com

Bristol: Westworks, Beacon Tower
Colston Street, Bristol, BS1 4XE
T 0117 214 1101 E bristol@ecewestworks.com

ECE Architecture
www.ecearchitecture.com

Client's Name
DEVINE HOMES

Job Title
**LAND AT WEST HOATHLY ROAD
EAST GRINSTEAD**

Drawing Title
DETAILED SITE LAYOUT

Scale
1:500 @ A1 / 1:1000 @ A3

metres 10 20 30 40 50

Drawn	Checked	Date
RP	GP	02.07.26

Job No	Drawing No	Rev
7189	PL-103	-

Status
APPROVAL