

CDM 2015 Health & Safety Information

This information relates only to 'Significant Hazards' identified on this drawing and is to be read in conjunction with the Designer's Hazard Register.

KEY

External Walls

- Half Height Tile Hanging with Soft Brown Brick at Ground Floor
- Soft Brown Brick
- Red Multi Brick
- Half Height Weatherboarding with Soft Brown Brick at Ground Floor
- Full Height Weatherboarding with Soft Brown Brick Plinth

Chimneys

Roof Finish


- Brown Roof Tiles
- Red Roof Tiles

Boundary Treatment

- 1.8m Brick Wall
- 1.8m Close Board Fence
- Picket Fence

Surfaces

- Tarmac
- Block Paving
- Pavement

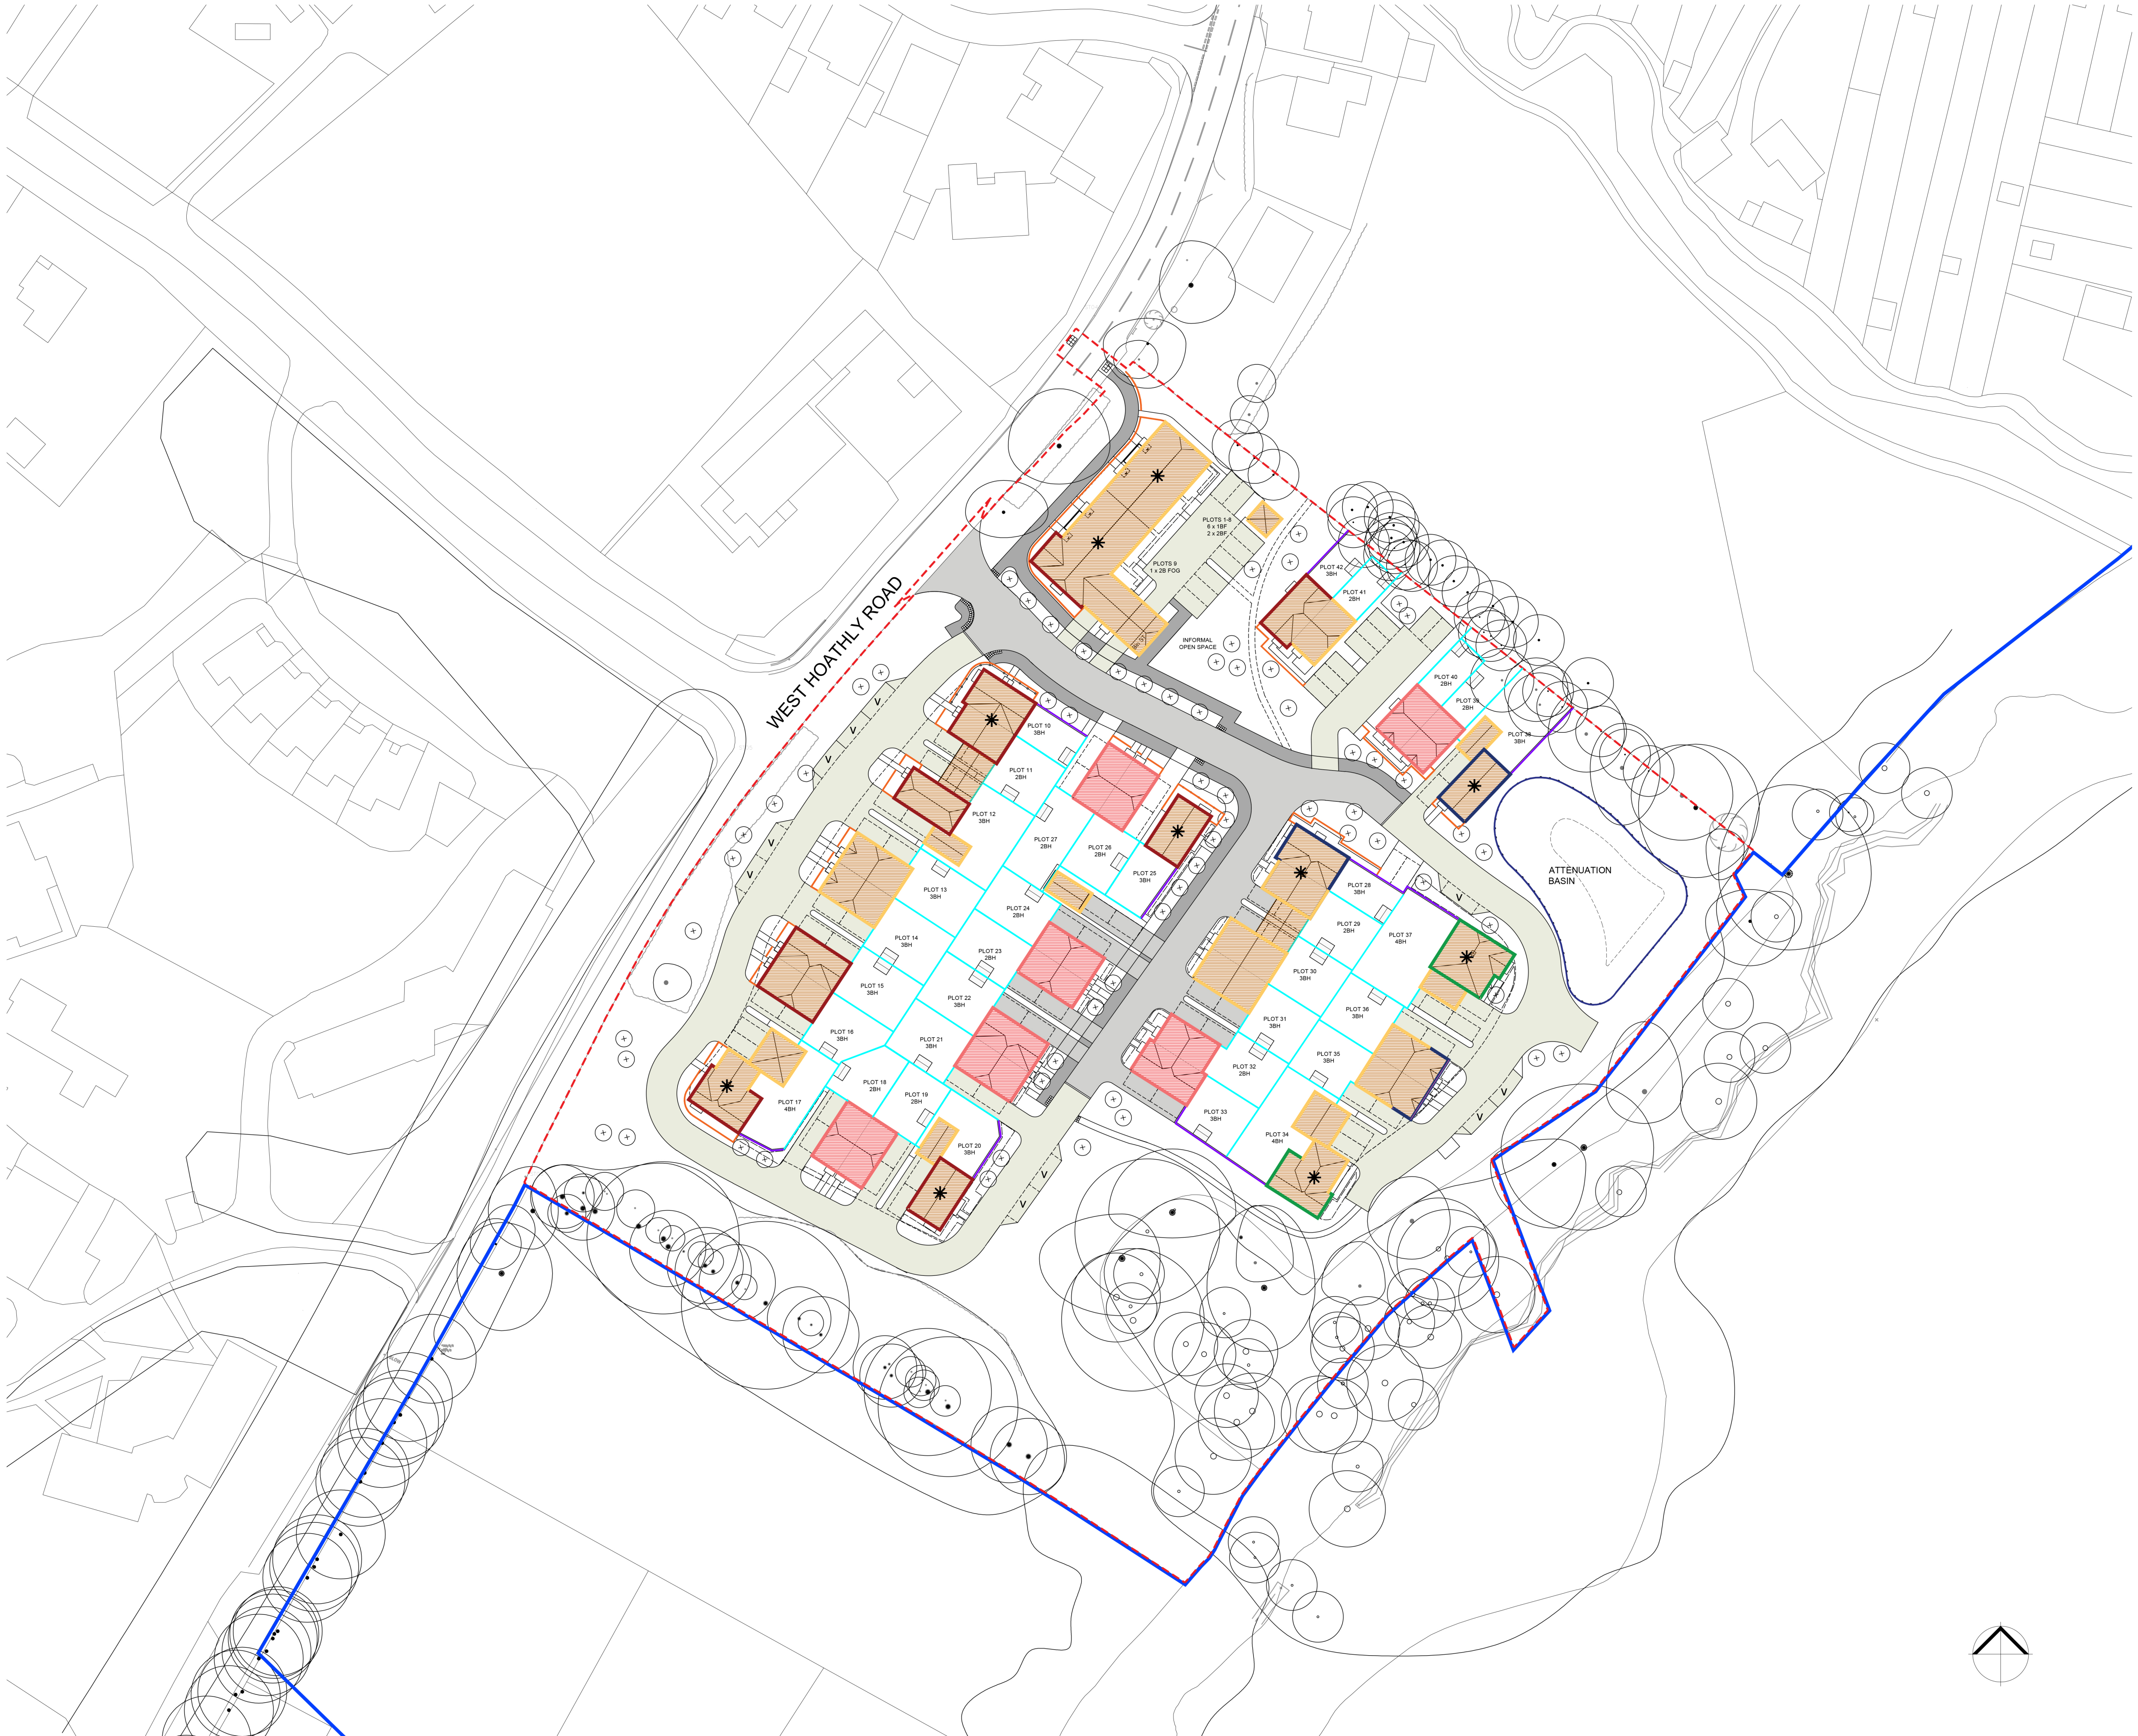

Rev	Date	Revision Details	Dr	Ch
-----	------	------------------	----	----



London: 76 Great Suffolk Street
London, SE1 0BL
T 0207 928 2773 E london@ecearchitecture.com
Sussex: 64 - 68 Brighton Road, Worthing
West Sussex, BN11 2EN
T 01903 248777 E sussex@ecearchitecture.com
Bristol: Westworks, Beacon Tower
Colston Street, Bristol, BS1 4XE
T 0117 214 1101 E bristol@eceweestworks.com

ECE Architecture
www.ecearchitecture.com

Client's Name
DEVINE HOMES

Job Title
LAND AT WEST HOATHLY ROAD
EAST GRINSTEAD

Drawing Title
MATERIALS & BOUNDARY
TREATMENT PLAN

Scale
1:500 @ A1 / 1:1000 @ A3



Drawn	Checked	Date
RP	GP	02.07.26

Job No	Drawing No	Rev
7189	PL-104	-

Status
APPROVAL