

526100E

526100E

526150E

122700N

122700N

122650N

122650N

526100E

526100E

526150E

Notes

- Survey grid based on Ordnance Survey National Grid derived by multiple RTK GPS observations. Scale Factor 1.
- All levels are in metres and are above Ordnance Survey Newlyn Datum derived by multiple network RTK GPS observations.
- All quoted dimensions are in metres.
- Contours & full tree canopies on 'frozen' layers in CAD.
- Survey undertaken in October 2024.

Abbreviations


AV	Air Valve	IR	Iron Rail
BH	Bore Hole	JB	Junction Box
BL	Bollard	KO	Kerb Outlet
BM	Bench Mark	LB	Letter Box
BN	Beacon	LP	Lamp Post
BS	Bus Stop Sign	UL	Larch Lap
BT	British Telecom Cover	MH	Manhole
B/W	Barbed Wire	MK	Marker Post
CB	Control Box	MW	Monitoring Well
CB	Close Boarded	NP	Name Plate
CCTV	Closed Circuit Tv	P	Post
C/I	Corrugated Iron	PLI	Pavement Light
CL	Cover Level	PM	Parking Meter
CL	Chain Link	P/R	Post And Rail
CNP	Chestnut Paling	P/W	Post And Wire
Col	Column	RE	Rodding Eye
Conc	Concrete	RS	Road Sign
CPS	Concrete Paving Slabs	RWP	Rain Water Pipe
C/P	Concrete Panel	SC	Stop Cock
CTV	Cable Tv	SF	Soffit Level
D	Trunk Diameter	SP	Sign Post
DP	Down Pipe	S/R	Steel Railing
DC	Drainage Channel	ST	Stump
DPC	Damp Proof Course	SV	Stop Valve
EB	Electricity Box	SVP	Soil Vent Pipe
EC	Electricity Cover	SW	Surface Water
EP	Electricity Pole	Tac	Tackle Paving
ER	Earth Rod	TCB	Telephone Call Box
FL	Floor Level	TL	Traffic Light
FH	Fire Hydrant	TLC	Traffic Light Service Cover
Flt	Floodlight	TP	Telephone Pole
FW	Foul Water	TW	Top Of Wall Level
GL	Ground Light	UTL	Unable To Lift
GM	Gas Meter	VC	Unknown Valve Cover
GP	Gate Post	VP	Vent Pipe
GV	Gas Valve	WCL	Window Cill Level
GY	Gully	WHL	Window Head Level
h	Height	WL	Water Level
HR	Hand Rail	WM	Water Meter
IC	Inspection Cover	WM	Wire Mesh
IL	Invert Level	WO	Wash Out Valve
INV	Ditch Invert Level	WV	Water Valve

Survey Control Schedule

Station	Easting	Northing	Level
S1	526120.543	122686.678	28.834
S2	526109.883	122743.991	28.691

ISSUE/ REVISION

Rev	Date	Status/ Amendment	Drawn	Checked
-----	------	-------------------	-------	---------

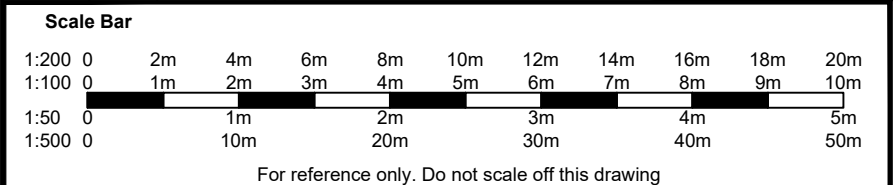

T: 01525 300721 E: info@besgeo.co.uk W: www.besgeo.co.uk

Client: **Emily & Rick Webster**

Project: **Walnut and Well Cottage, The Street, Haywards Heath, West Sussex, RH17 5QW**

Title: **Topographical Survey**

Sheet Number:

Status: **For Approval**

Checked: **CE**

Drawn: **DB/JL**

Date: **09/10/2024**

Scale: **1:200 @ A1**

Project No: **BES24421** Drg No: **1** Rev: **A**

TOPOGRAPHICAL SURVEYS GPS MEASURED BUILDING SURVEYS
3D LASER SCANNING AS-BUILT SURVEYS AREA MEASUREMENTS