


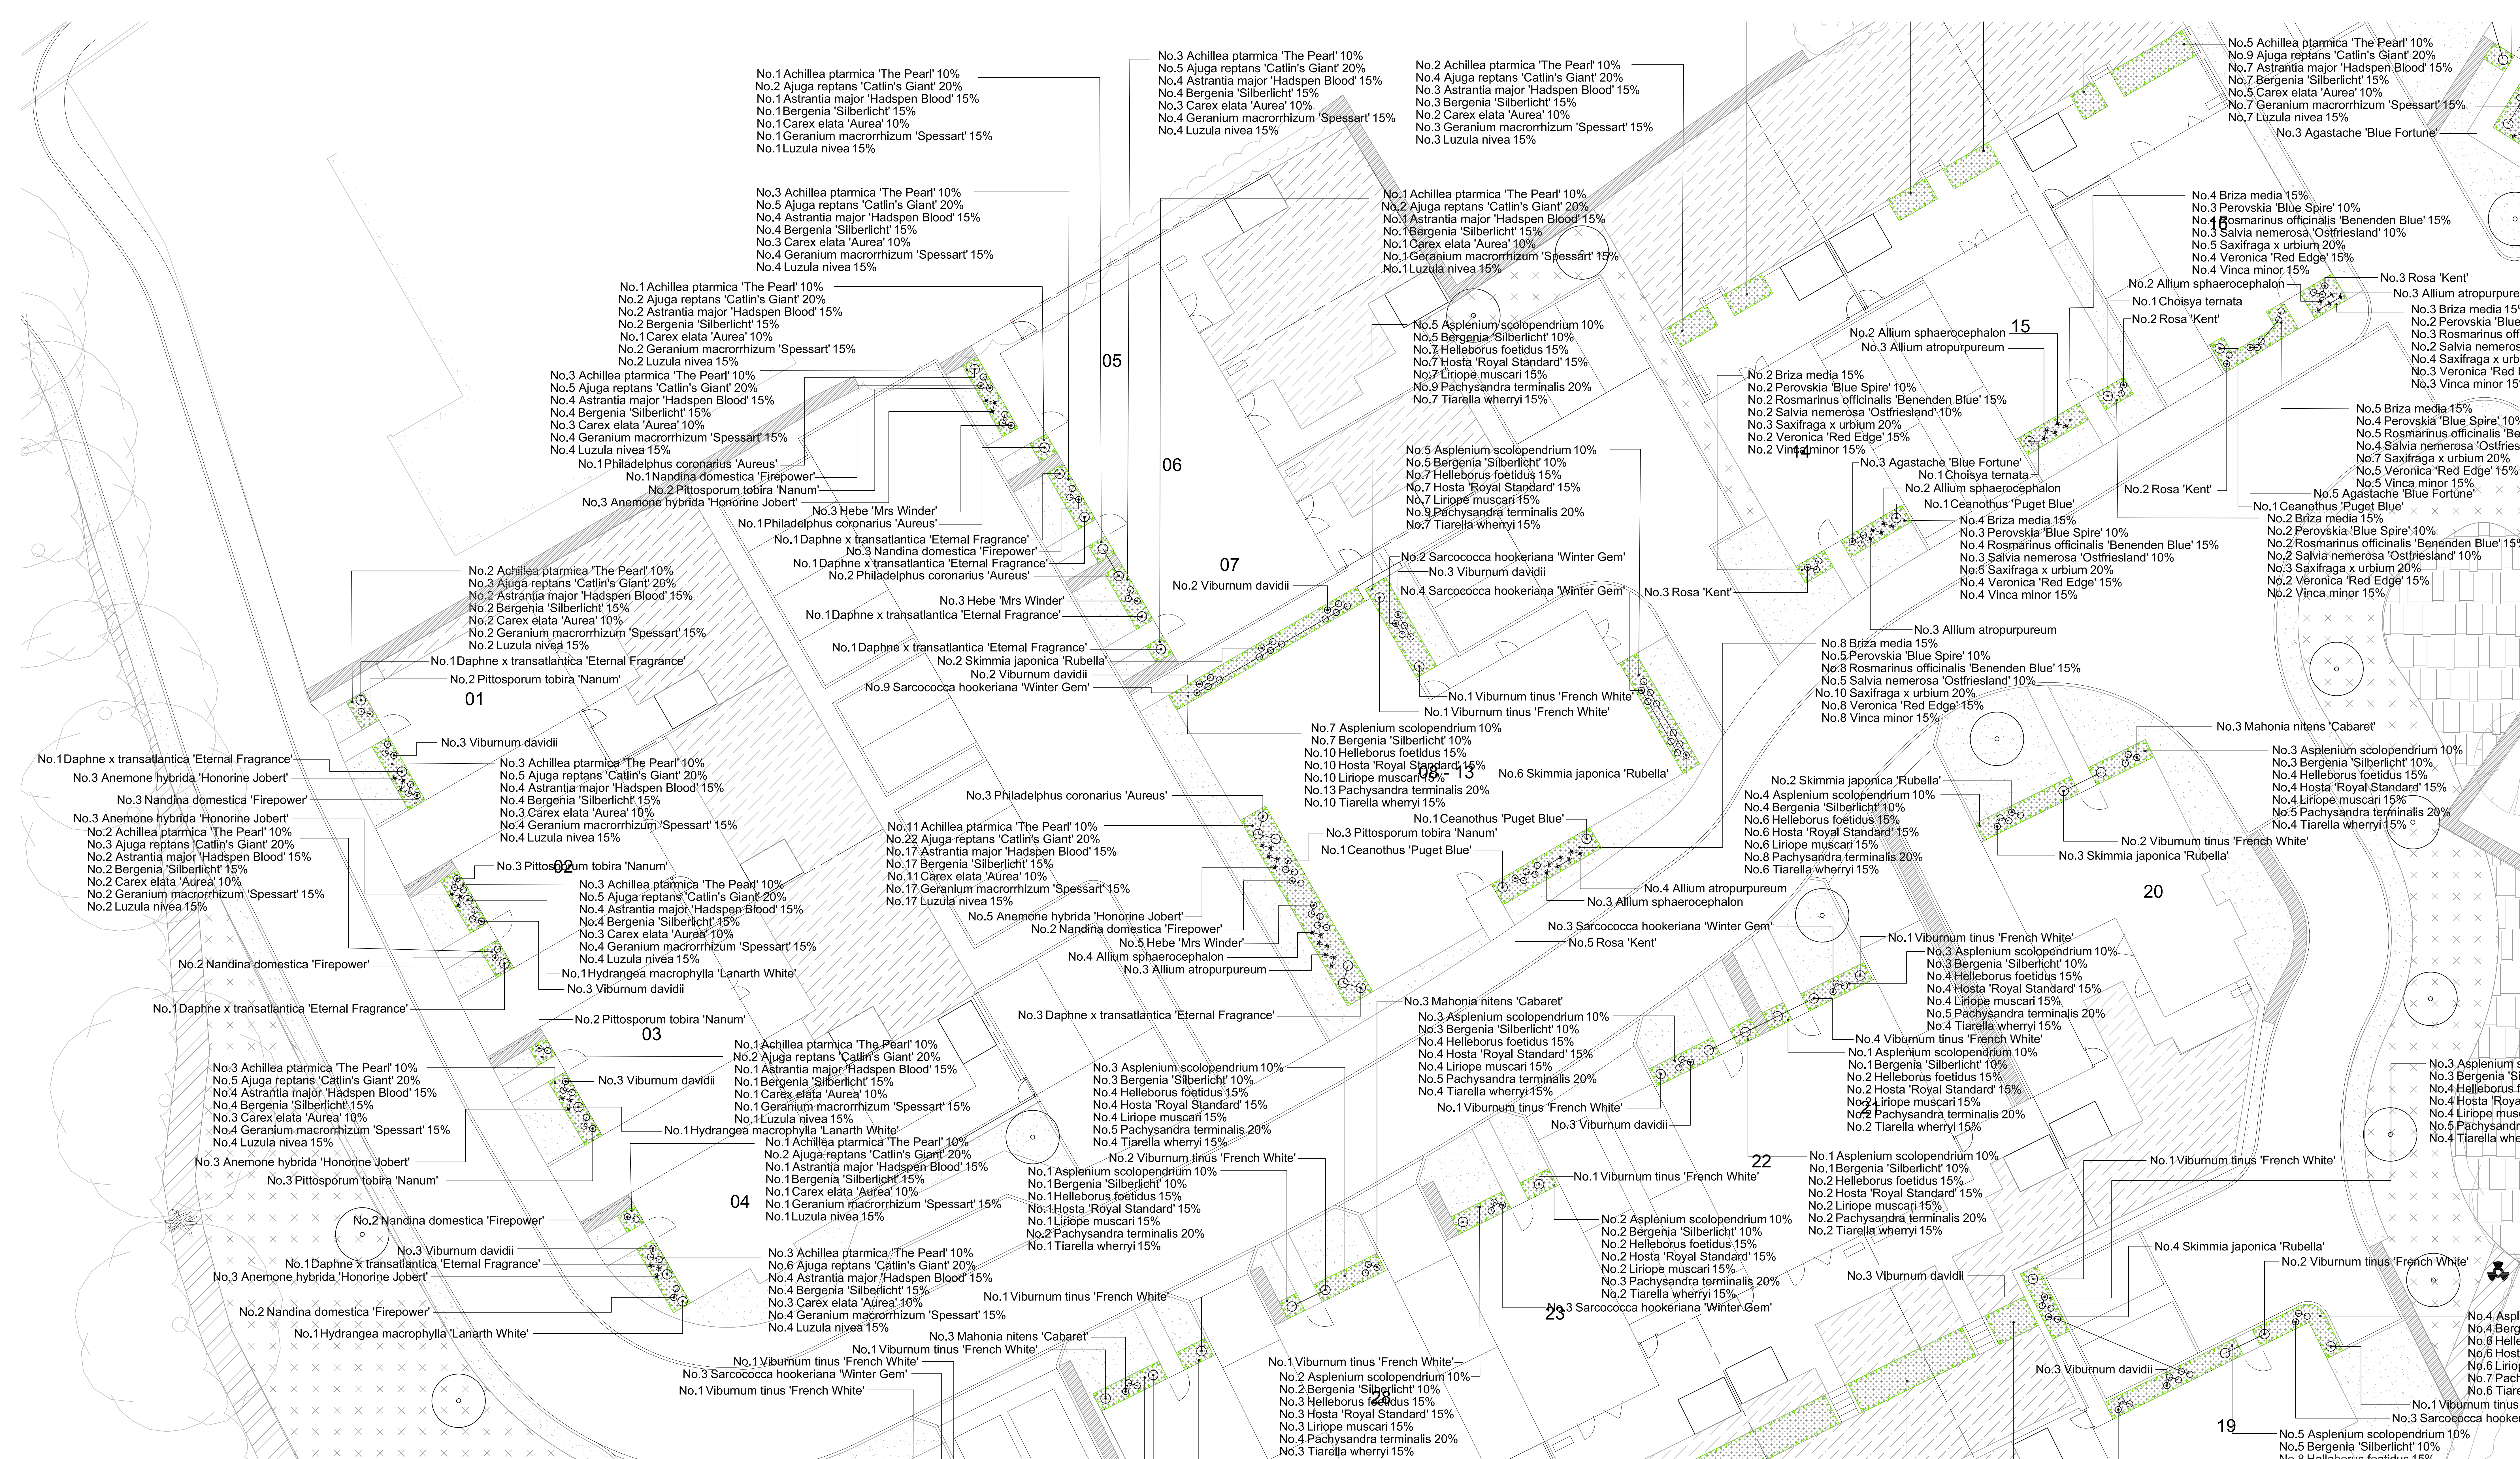

Notes:

- Please do not scale from this drawing.
- Unless otherwise stated all dimensions are in millimetres.
- Please read in conjunction with all relevant architectural and engineering information.
- Contractor to confirm all dimensions, levels, and setting out on site.

Revisions:

Rev:	Date:	Description:
------	-------	--------------

R00 20.03.2026 First issue


LANDSCAPE DRAWING NOTE

PLAN TO BE READ IN CONJUNCTION WITH THE FOLLOWING INFORMATION:


CLDL 2457 (08) 0101 - Surface finishes and detail tag location plan
CLDL 2457 (08) 0401 - Tree, hedge and grass areas planting plan
CLDL 2457 (08) 0402 to 0404 - Shrub and herbaceous planting plans 3 of 3

SCHEDULE NOTE

PLANTING SHEDULE LOCATED ON DRAWING CLDL 2457 (08) 0404

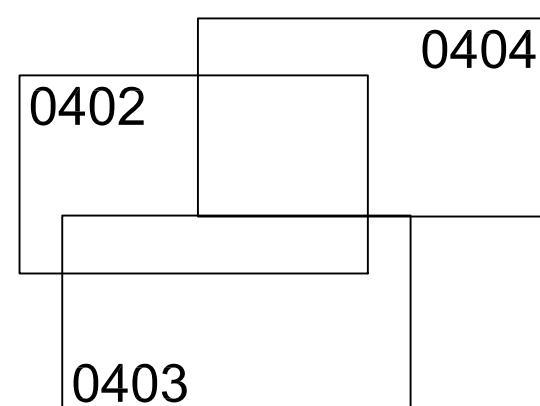

0 5 10 20
Scale

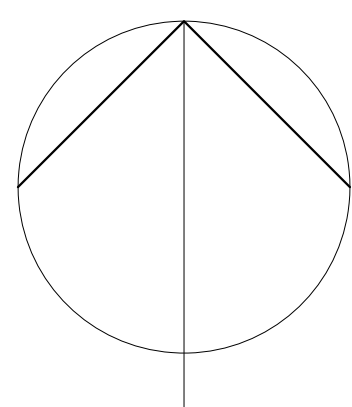

Charnwood Landscape Design Limited

Quatro House ☐ Lyon Way ☐ Frimley Road ☐ Camberley ☐ Surrey ☐ GU16 7 ER

Tel : 07855 257 978

Job	Scale	Dwg. Size
HORSTED KEYNES, HIGH WEALD	1:100	A0
Drawing Name	Dwg. no.	Rev.
PROPOSED LANDSCAPE PLANTING PLAN 1 OF 3	CLDL 2457 (08) 04 02	R00
Status	Drawn by.	Date.
FOR COMMENT	JS	MAR 26