




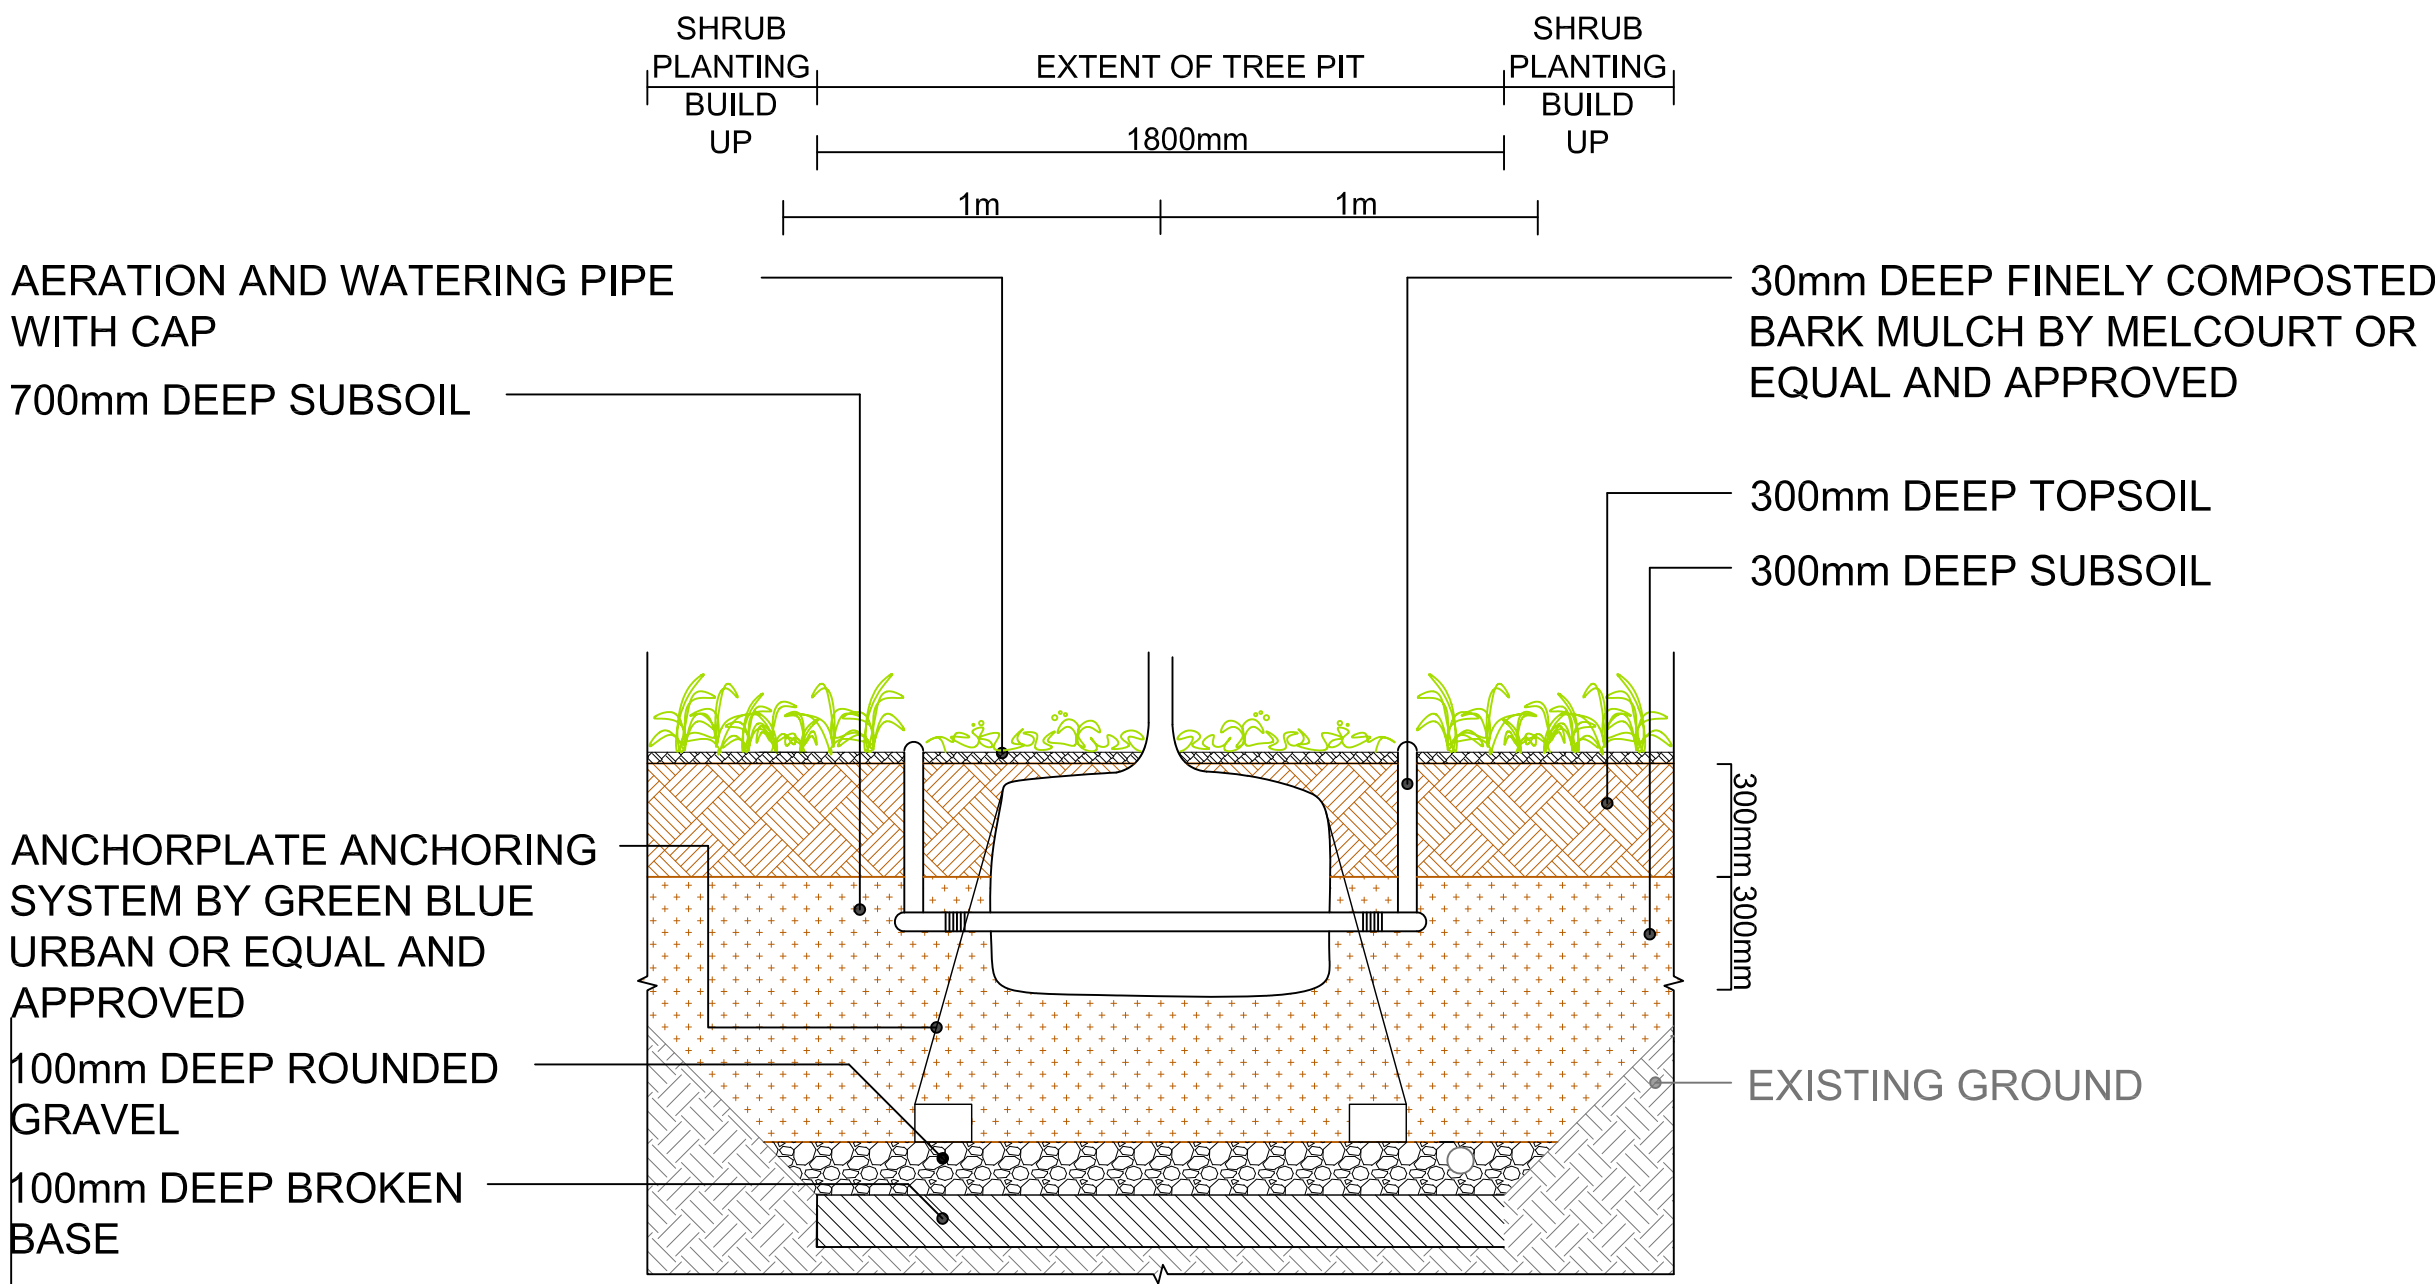


DETAIL 9.01 A
TREE PIT IN SOFT
LANDSCAPE
SCALE 1:20

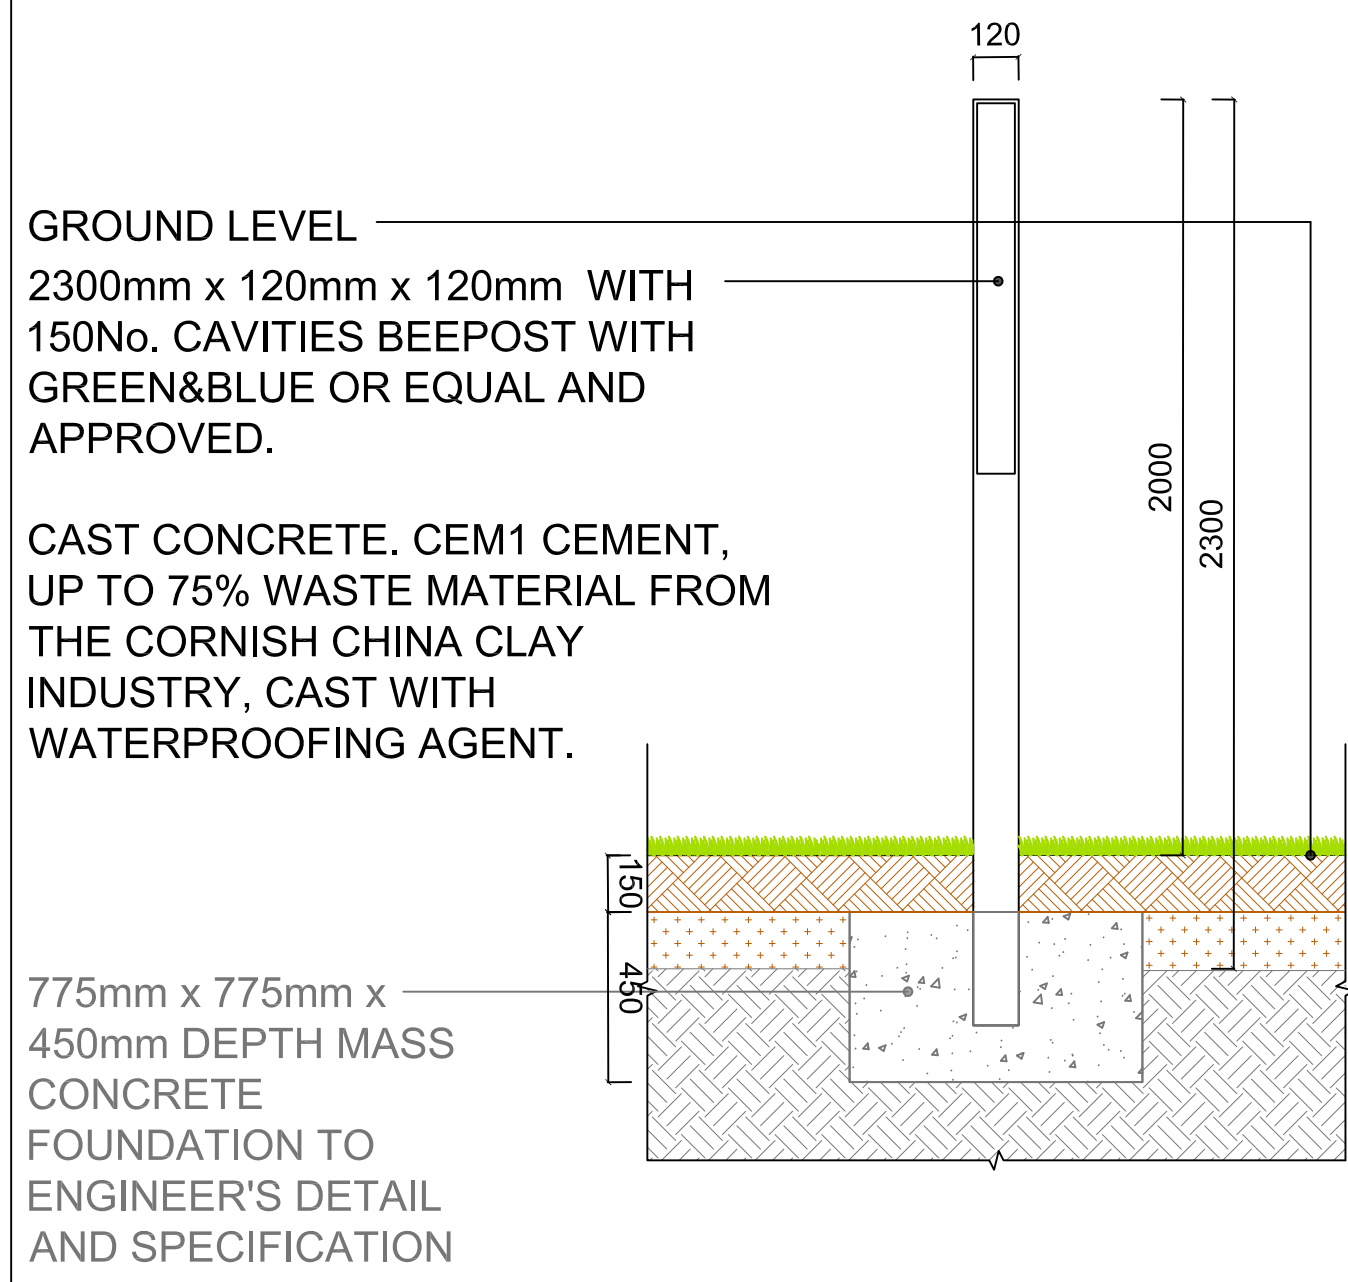


DETAIL 9.01 E
INVERTEBRATE SPOIL PILE BUILD UP
SCALE 1:20

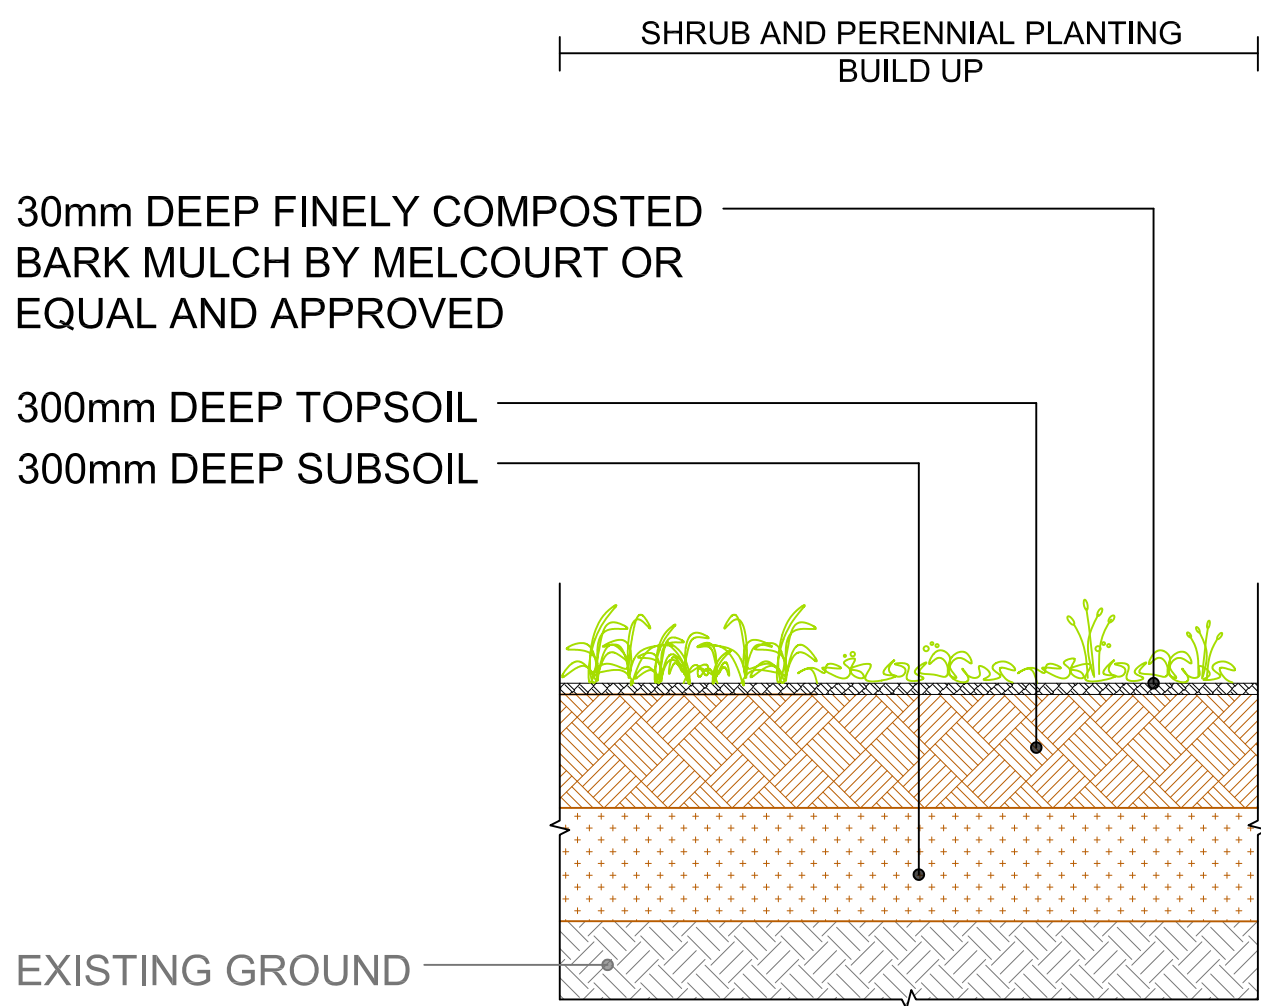


DETAIL 9.01 B
ORNMENTAL PLANTING IN PROVATE GARDENS
SHRUB AND PERENNIAL PLANTING BUILD UP
SCALE 1:20

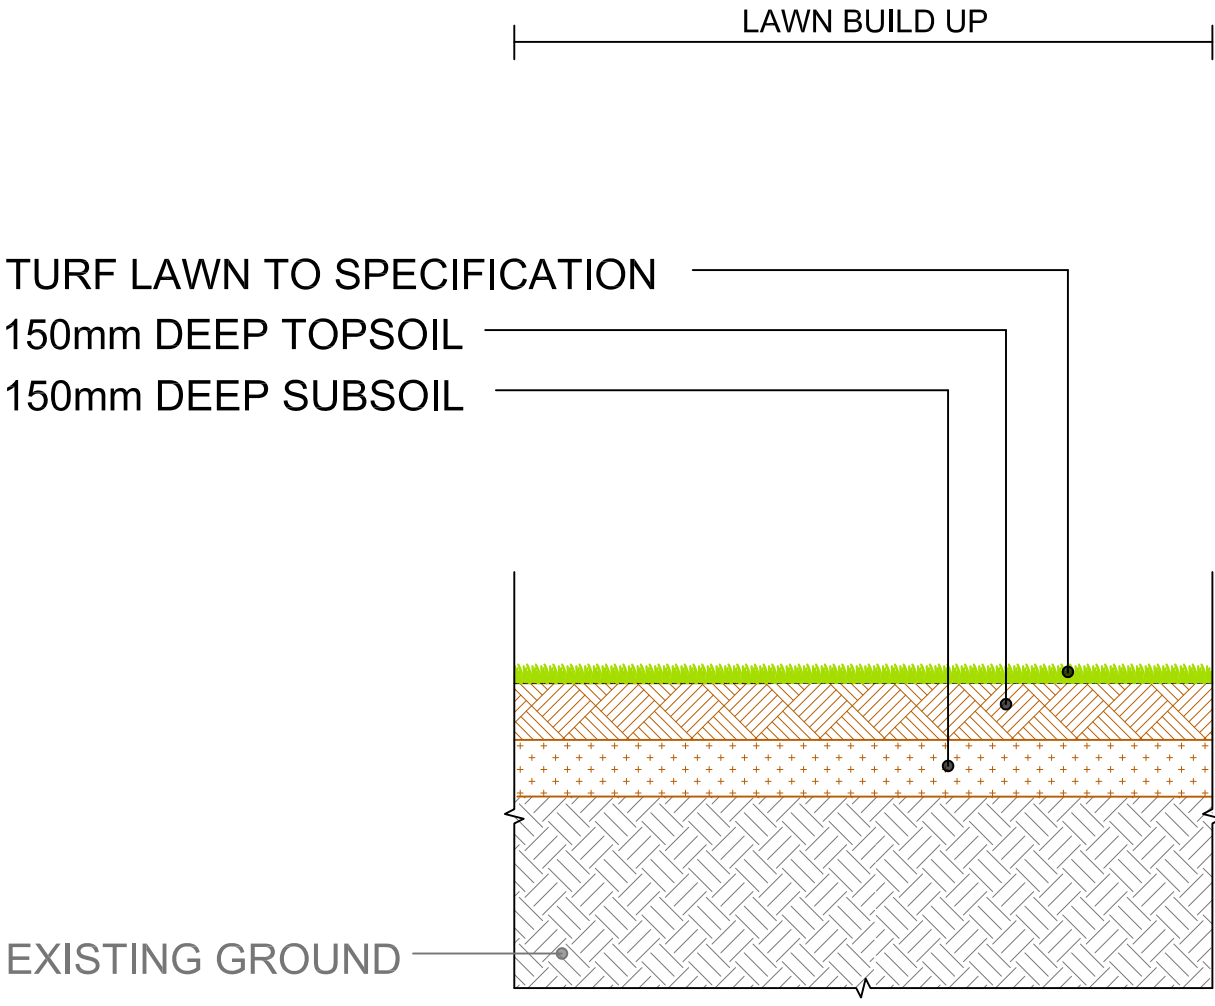


DETAIL 9.01 C
LAWN BUILD UP
SCALE 1:20

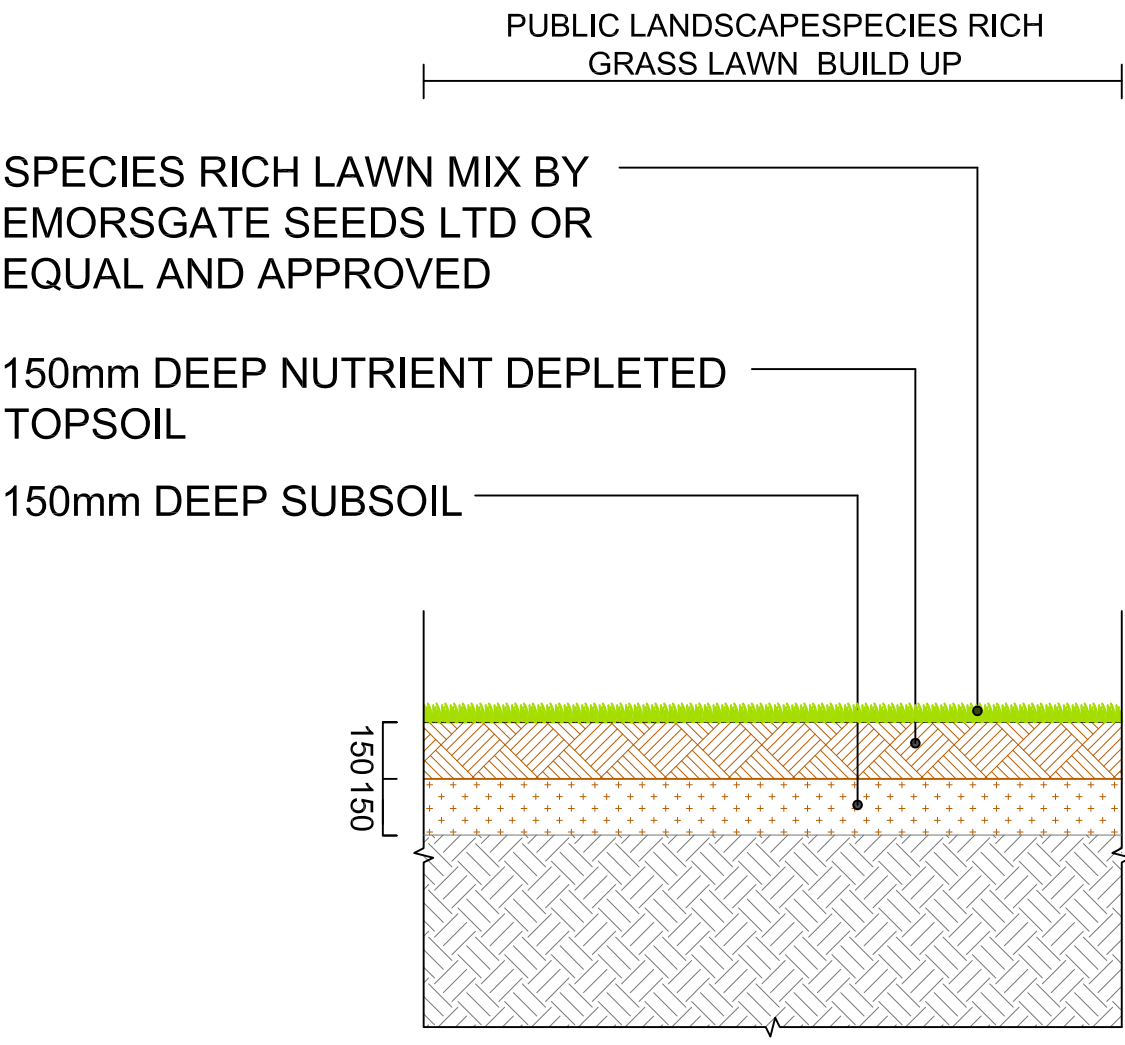

DETAIL 9.01 D
PUBLIC REALM SPECIES RICH GRASS LAWN
AREA BUILD UP
SCALE 1:20

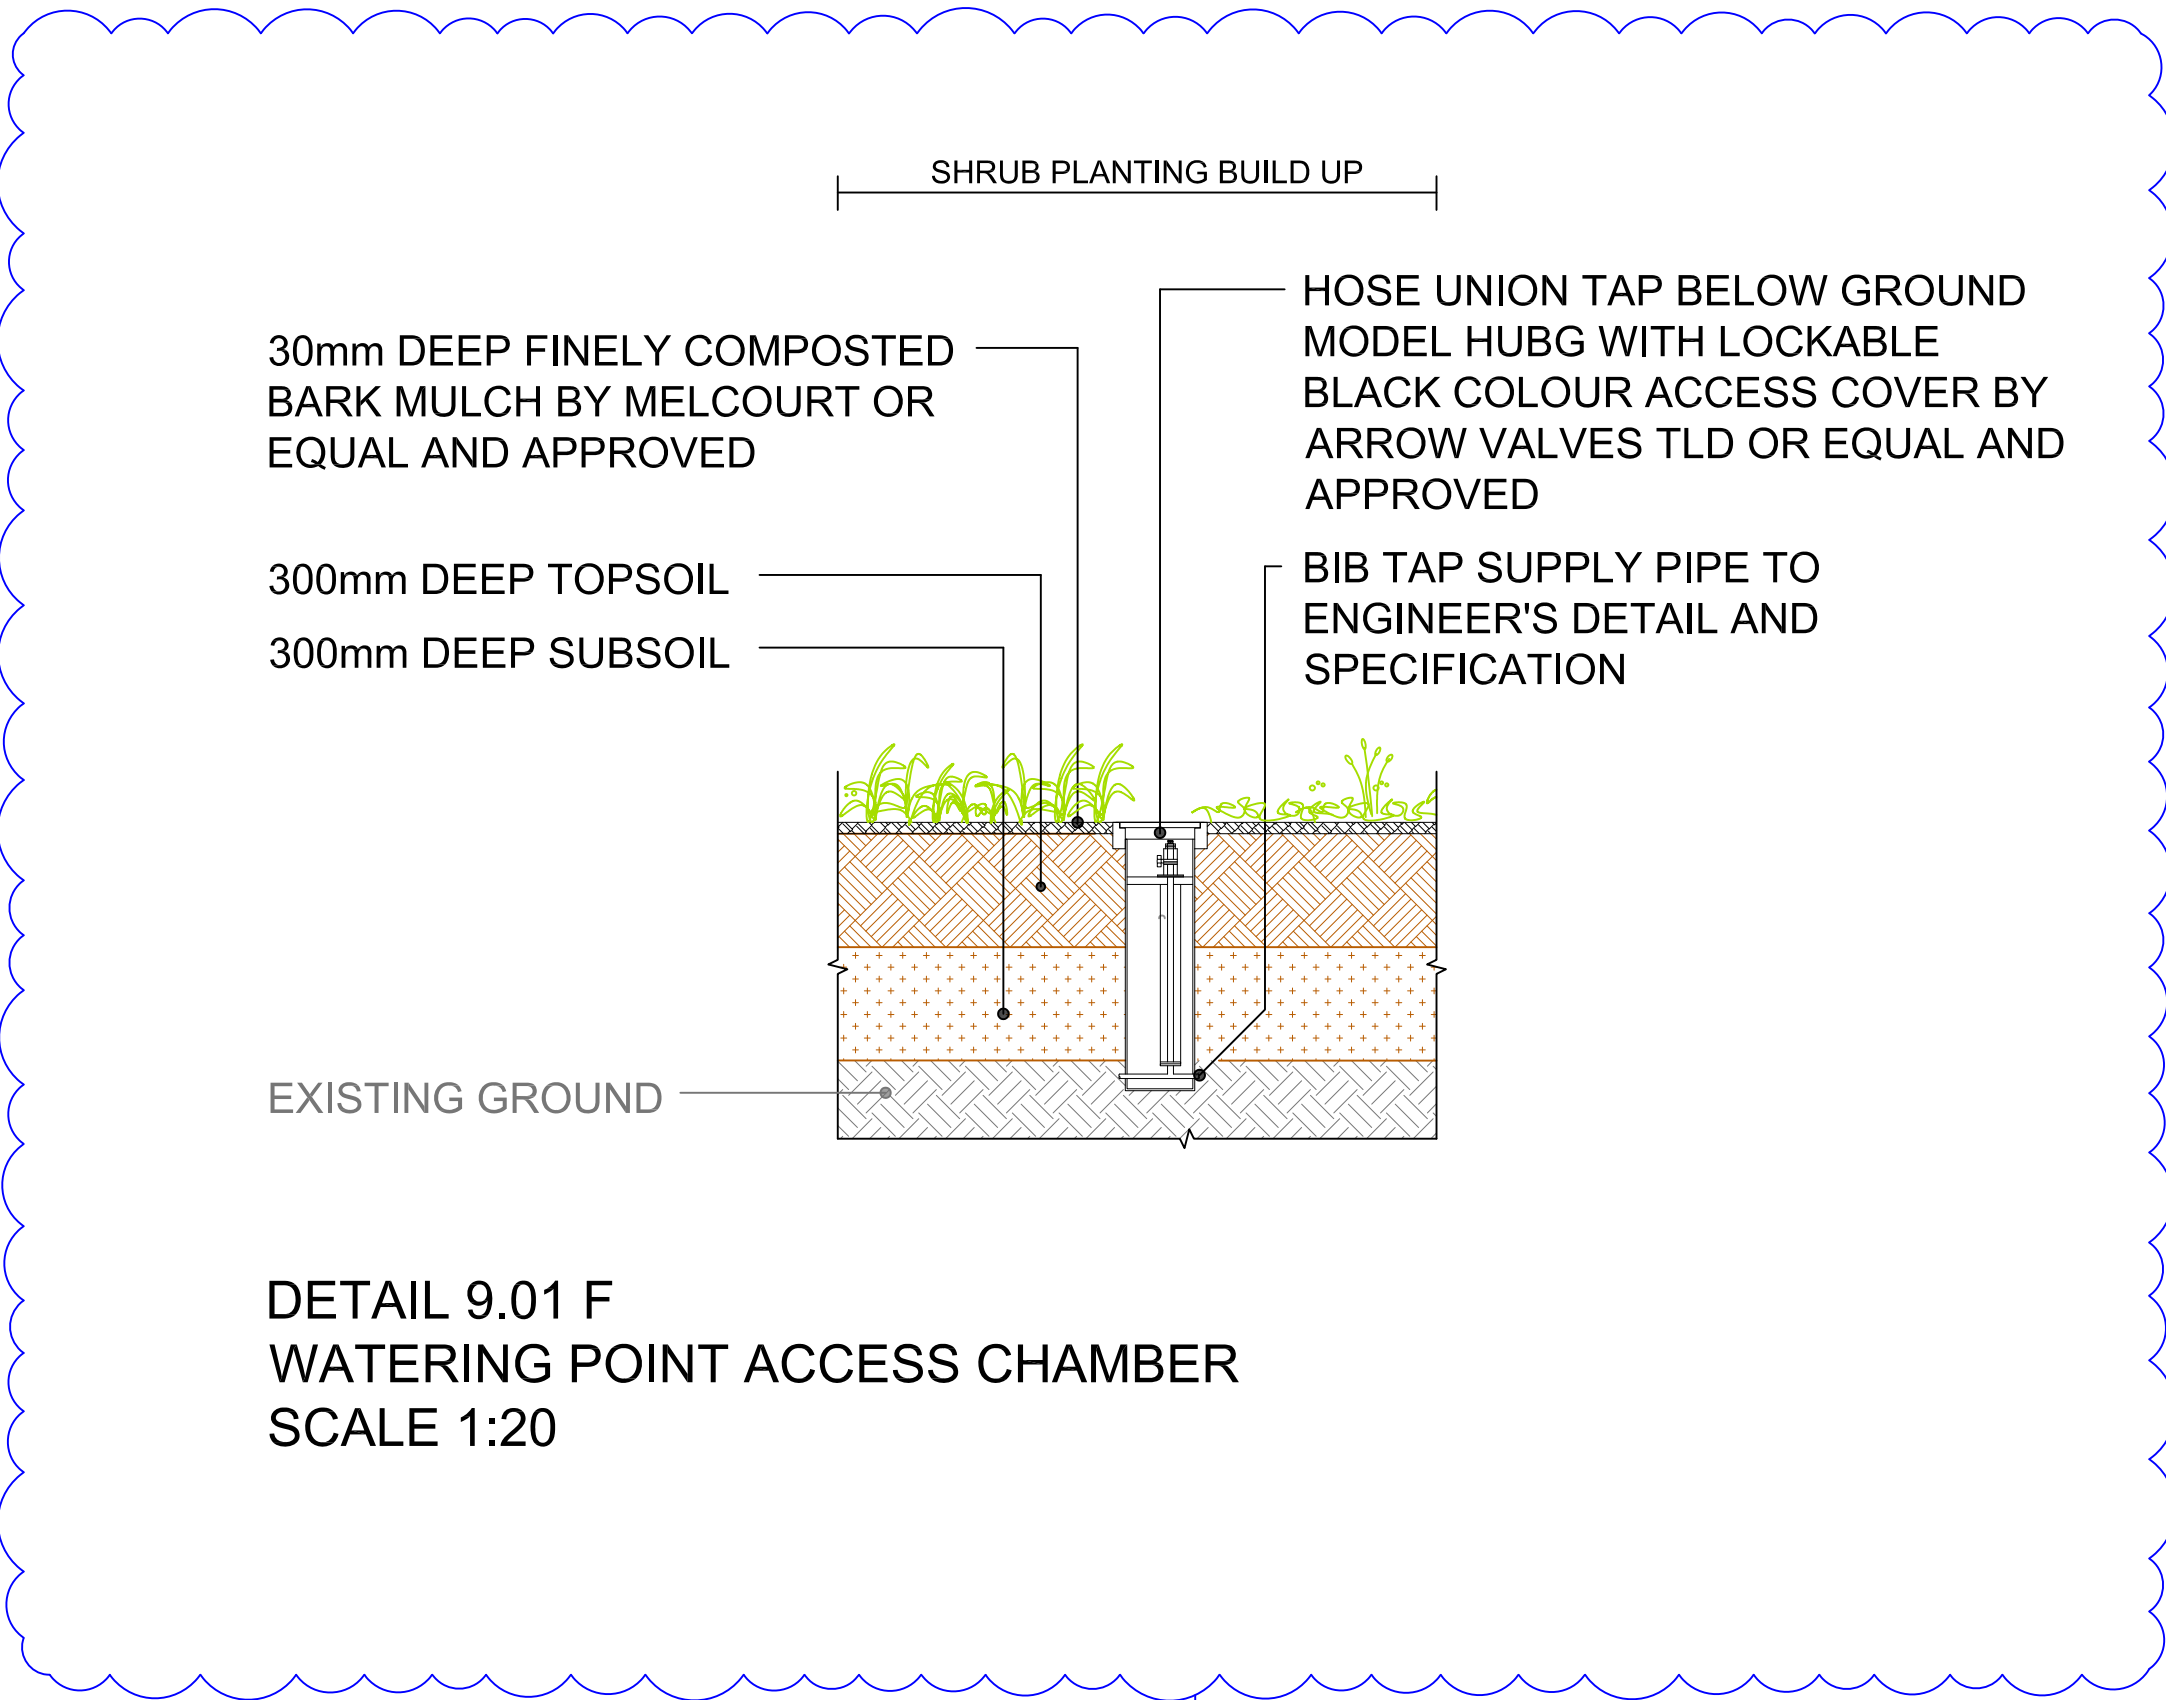

DETAIL 9.01 F
WATERING POINT ACCESS CHAMBER
SCALE 1:20

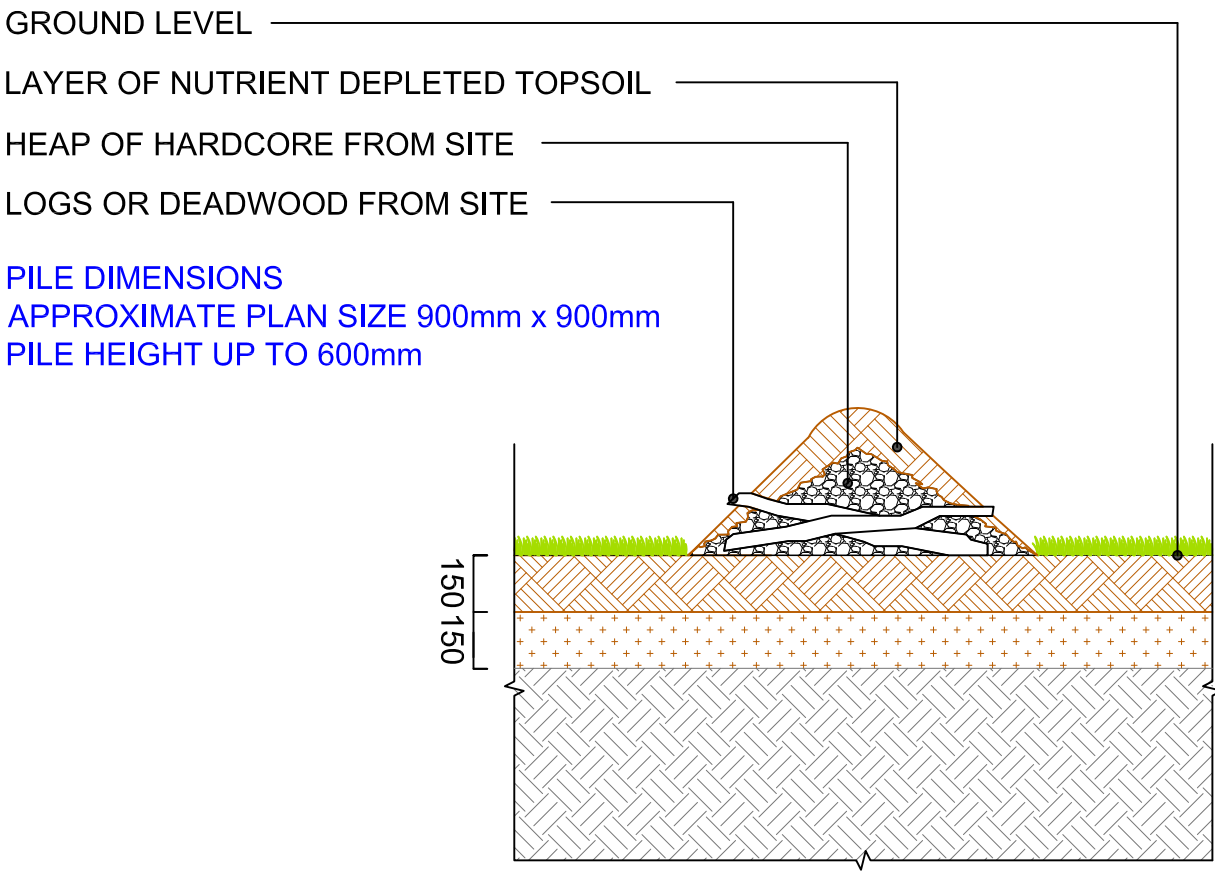

DETAIL 9.01 G
INVERTEBRATE SPOIL PILE BUILD UP
SCALE 1:20

01. PLEASE CONFIRM IF WATER POINTS
ARE REQUIRED AROUND THE SITE FOR
GENERAL MAINTENANCE OF THE HARD
AND SOFT LANDSCAPE.

Notes:

- Please do not scale from this drawing.
- Unless otherwise stated all dimensions are in millimetres.
- Please read in conjunction with all relevant architectural and engineering information.
- Contractor to confirm all dimensions, levels, and setting out on site.

Revisions:

Rev:	Date:	Description:
------	-------	--------------

R00 23.03.2026 First issue

Charnwood Landscape Design Limited

Quatro House ☐ Lyon Way ☐ Frimley Road ☐ Camberley ☐ Surrey ☐ GU16 7 ER
Tel : 07855 257 978

Job	Scale	Dwg. Size
HORSTED KEYNES, HIGH WEALD	1:20	A0
Drawing Name	Dwg no.	Rev.
PROPOSED SOFT LANDSCAPE DETAILS 01	CLDL 2457 (08) 6901	R00
Status	Drawn by.	Date.
FOR COMMENT	JS	MAR 26