




5 CLAYTON PARK, HASSOCKS, WEST SUSSEX, BN6 8JQ

August 2026

Drawing : 529/ 02A


rev A, 25 Aug 26, proposed pergola shown hatched

Retrospective application for a pergola with operable louvre panels. Fabric blinds to north and east side and glass sliding panels facing the garden on the east side of the pergola and a bespoke wooden shed with door opening into garden. All in a sunken garden, lower than main back garden.

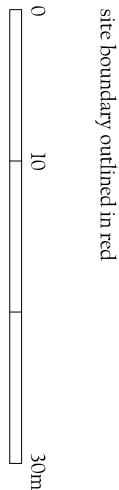
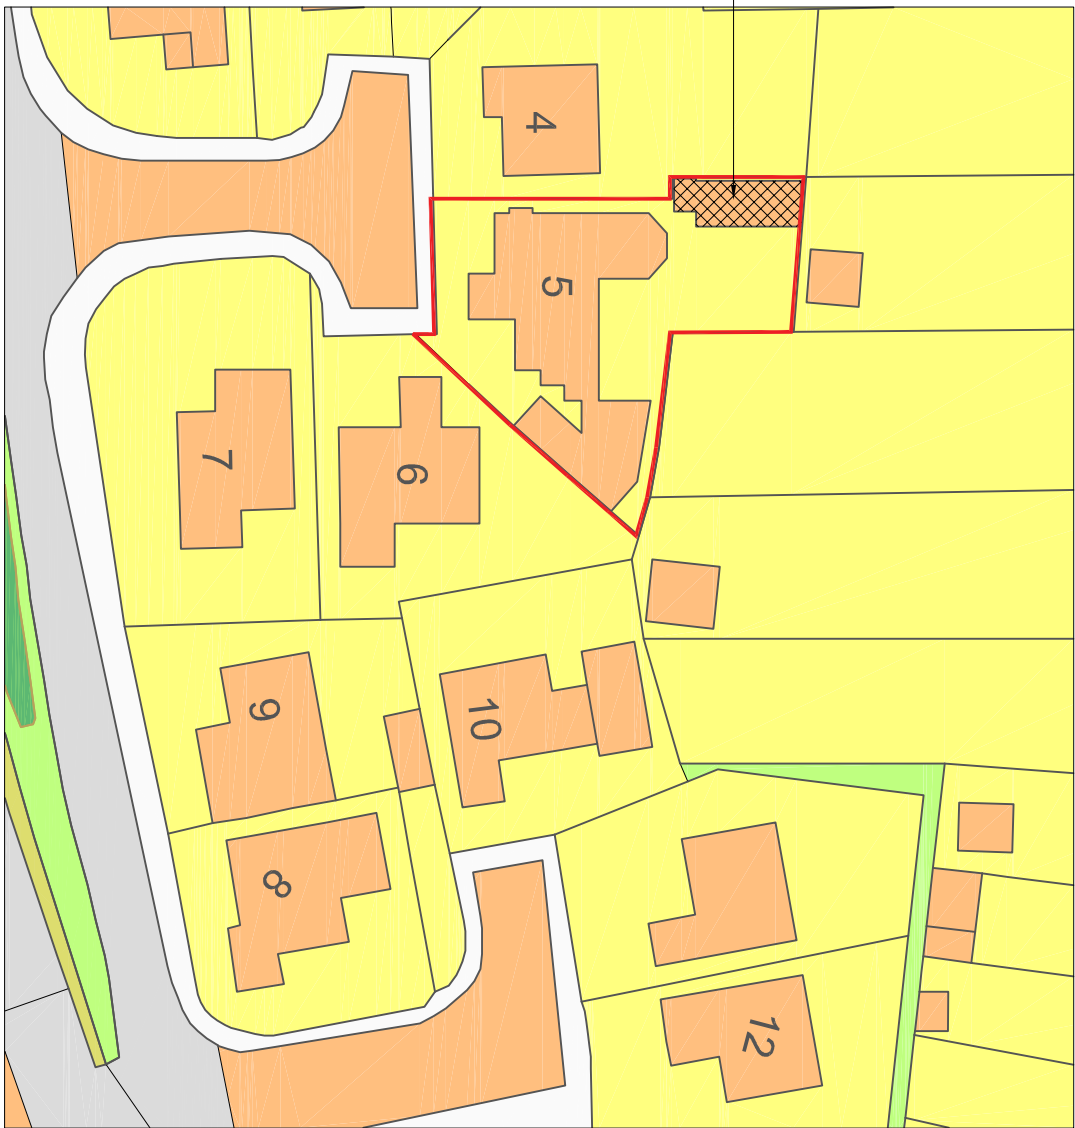
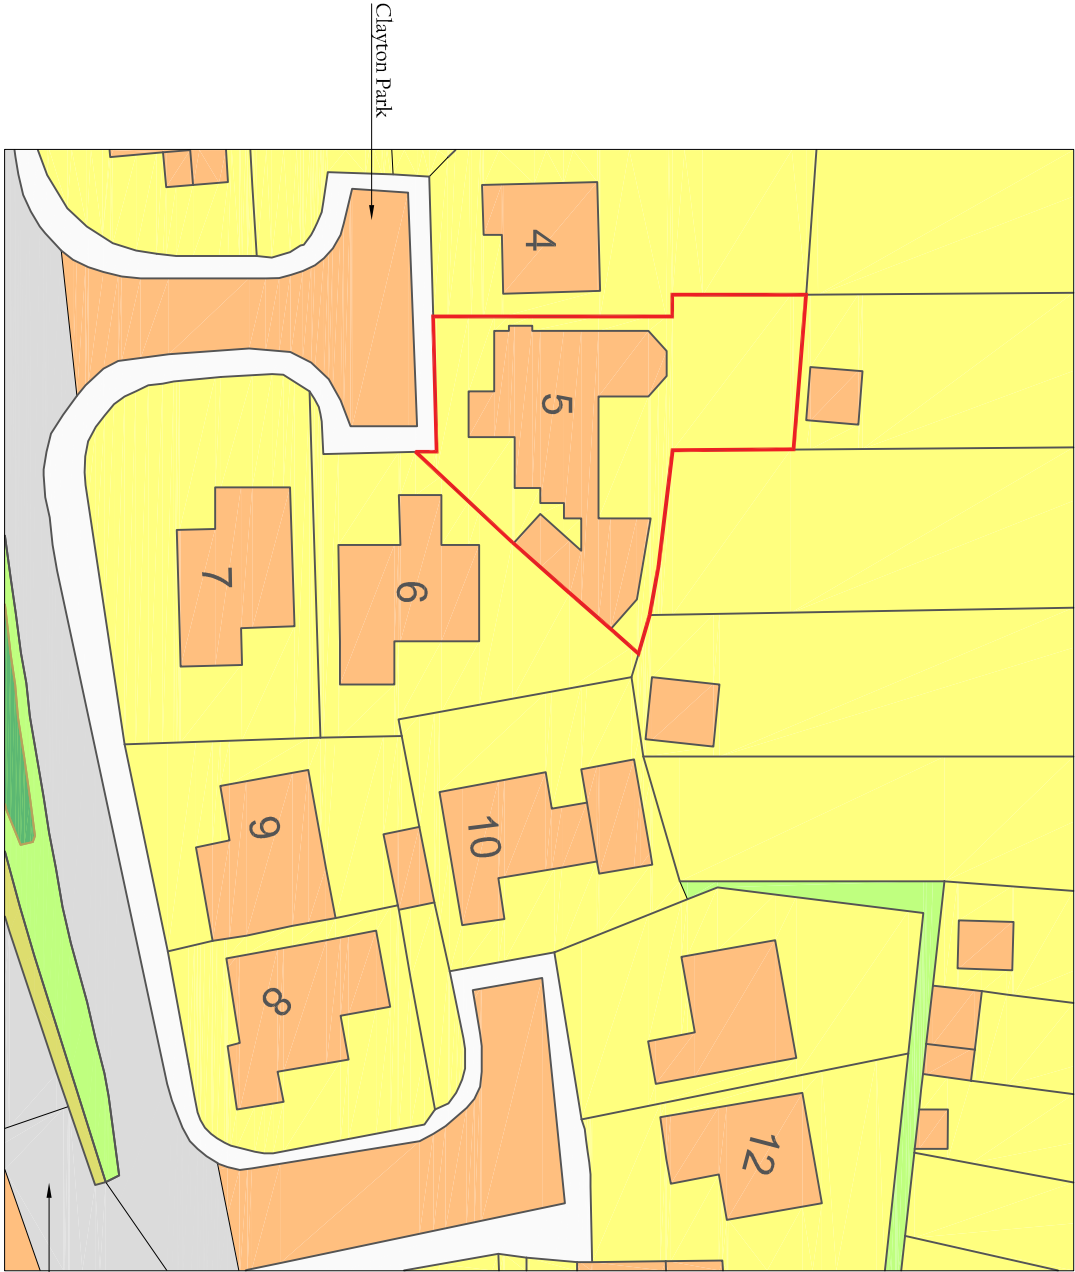


SCALE BAR 1:500

NB: Location plan and block plan are based on Ordnance Survey information

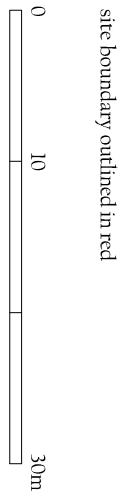

SCALE BAR 1:500

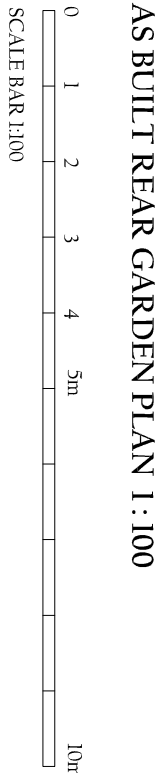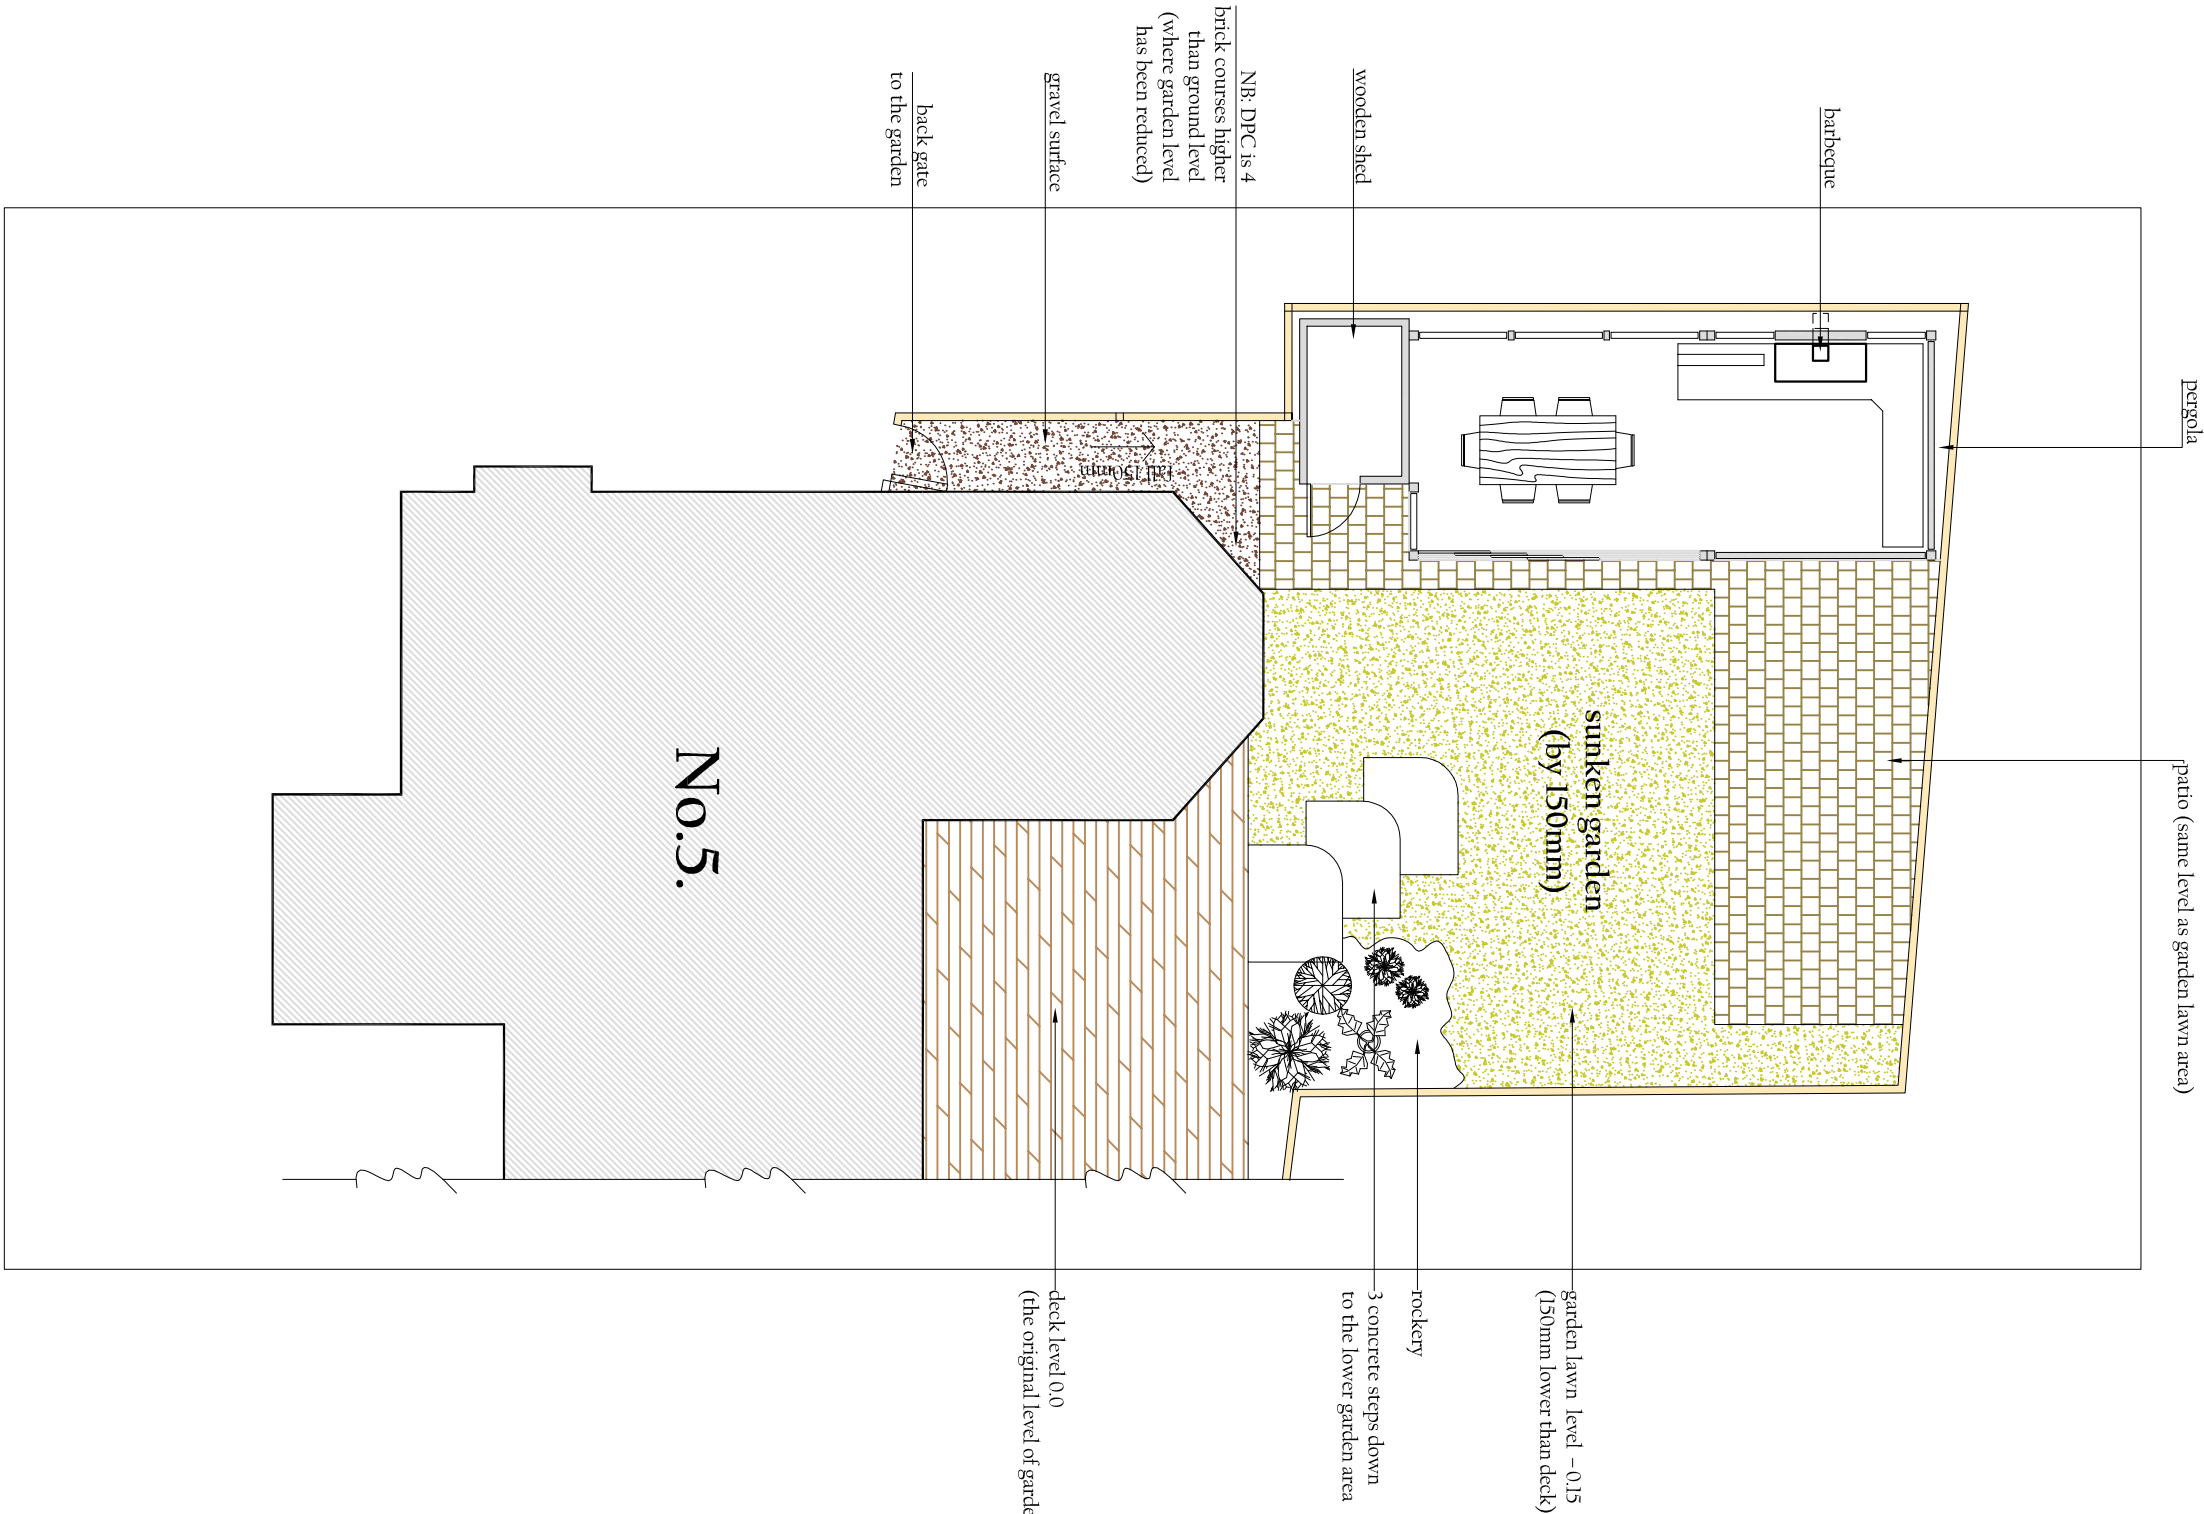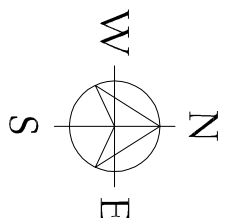

SCALE BAR 1:100

JAMES BRECKELL : ARCHITECT : ARB : RIBA

89 Old Fort Road, Shoreham by Sea, West Sussex, BN43 5HA Tel 07733 268 297, Email: james@breckell.co.uk