

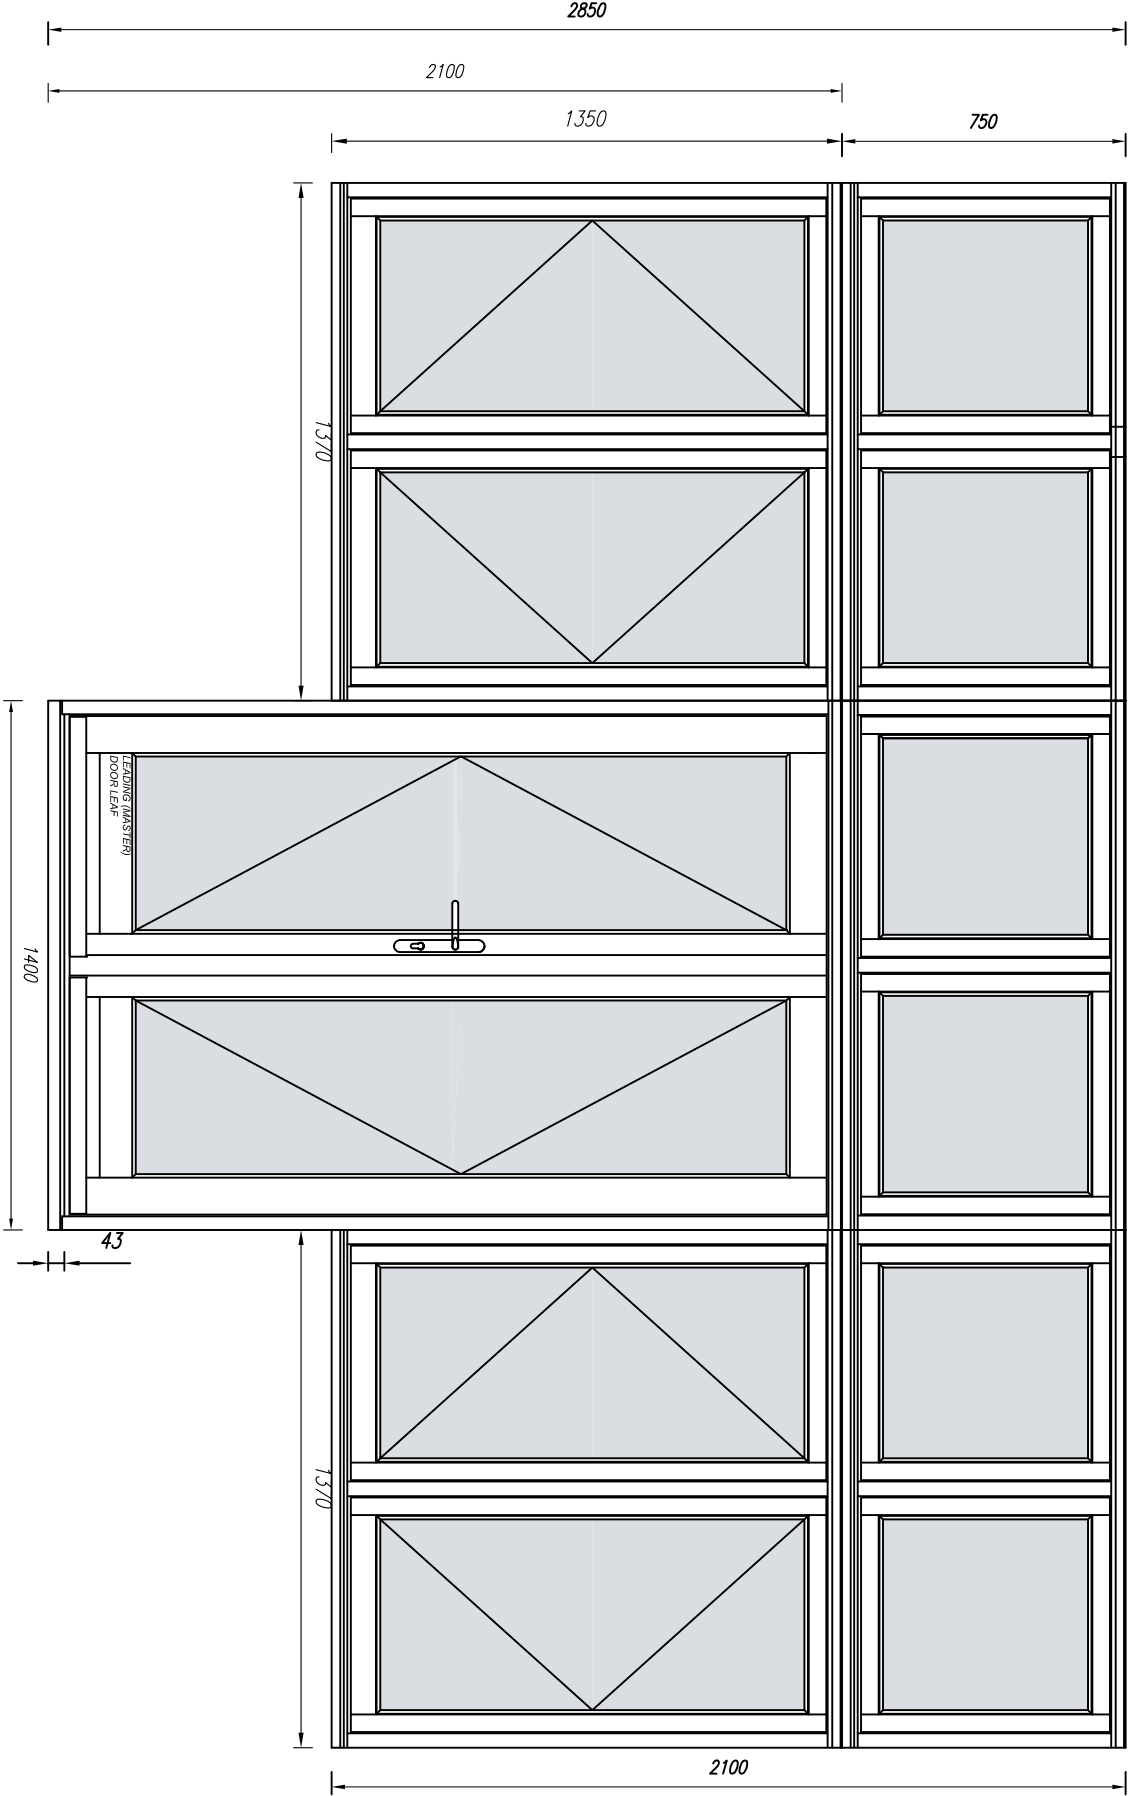



SCALE 1:20 (A3)

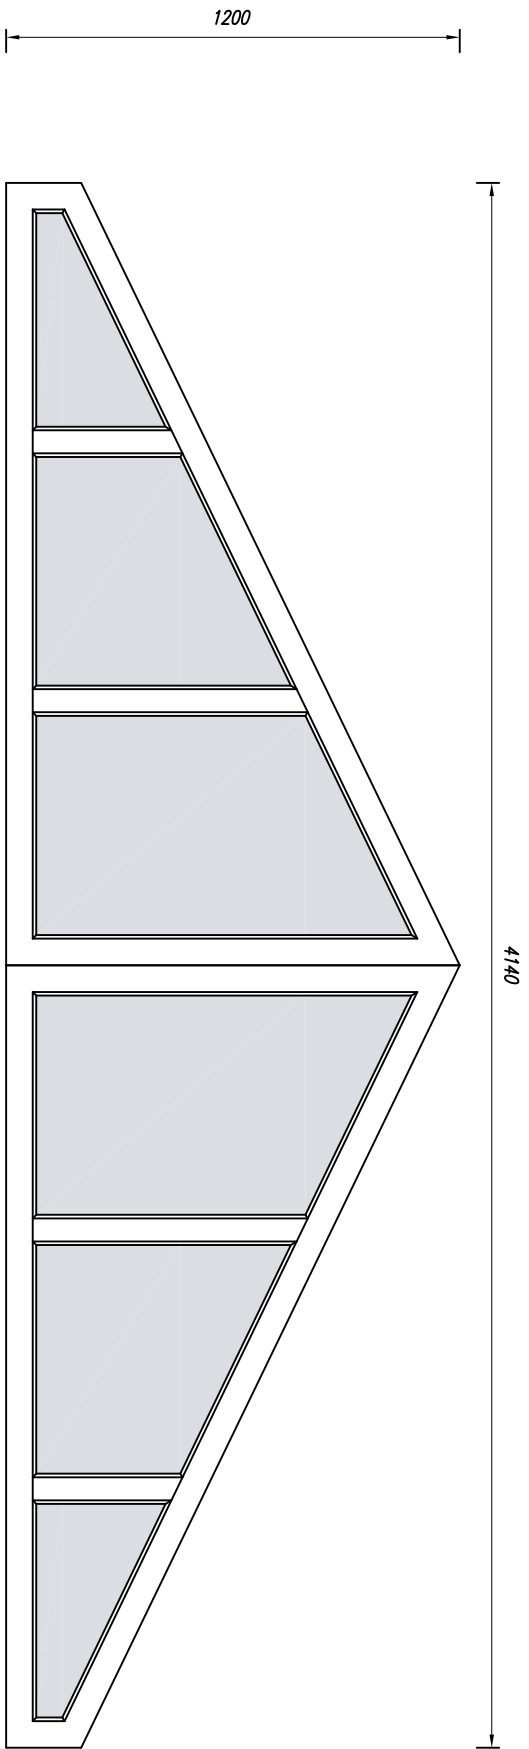

Window cill

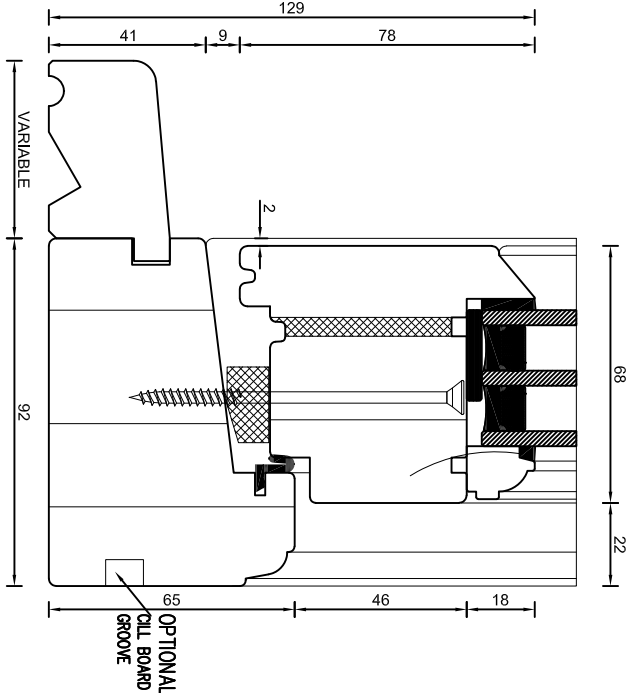

Door threshold

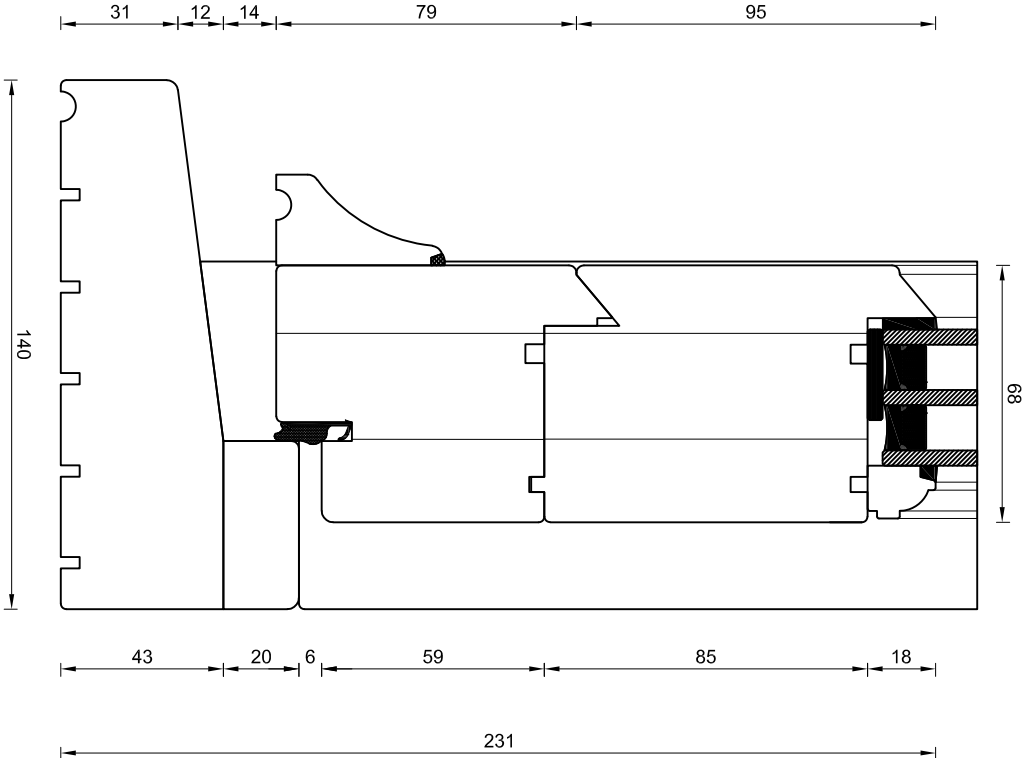

NOTES:
EXTERNAL VIEW
PAPER SIZE: A3

TITLE:					
FRENCH DOORS WITH SIDELIGHTS AND ANGLED SCREEN ABOVE					
SCALE 1:20 A3					
DIMENSIONS	SCALE	DRAWN BY:	DATE	REV	DRAWING NO.
mm	1:20	MS	17/07/2025	1	10810 (FRENCH DOORS WITH SIDELIGHTS AND ANGLED SCREEN)

Please consider the environment before printing