


SCALE 1:20 (A4)

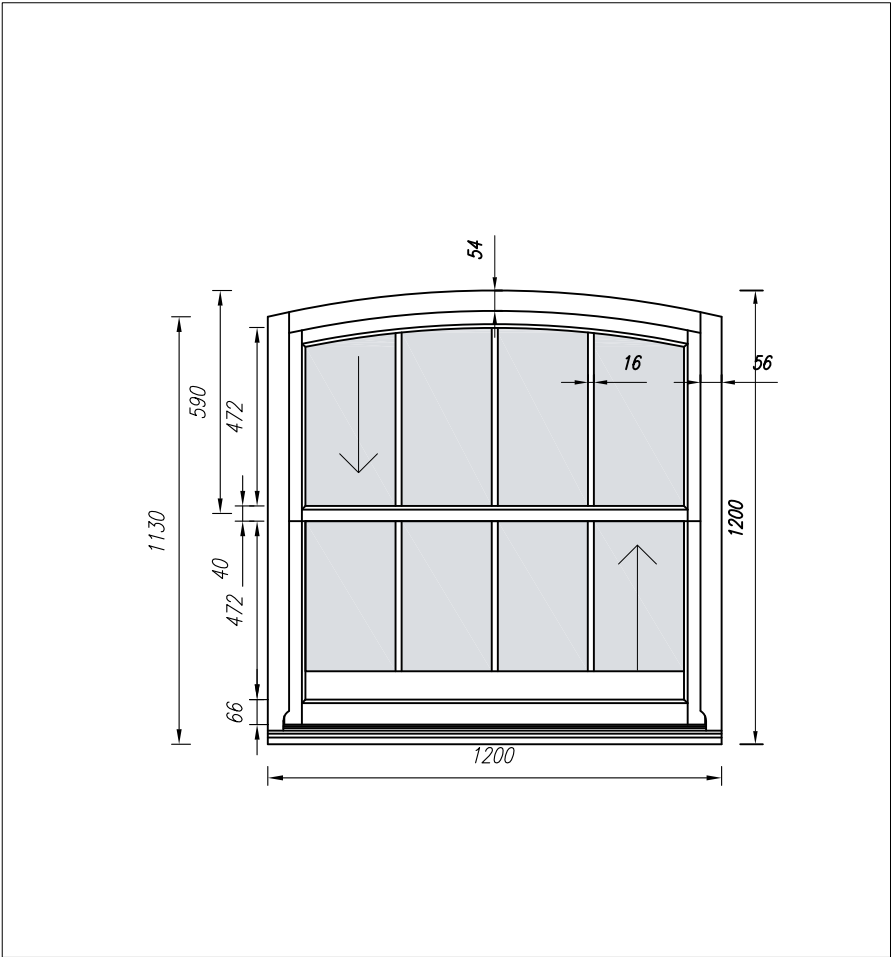

Bereco

TITLE:
WF1 BATH ELEVATION - DOUBLE GLAZED
SCALE 1:20

NOTES:

DIMENSIONS	SCALE	DRAWN BY:	DATE	REV	DRAWING NO.
mm	N/A	MS	17/07/2025	1	10810 (WF1)
Please consider the environment before printing					