


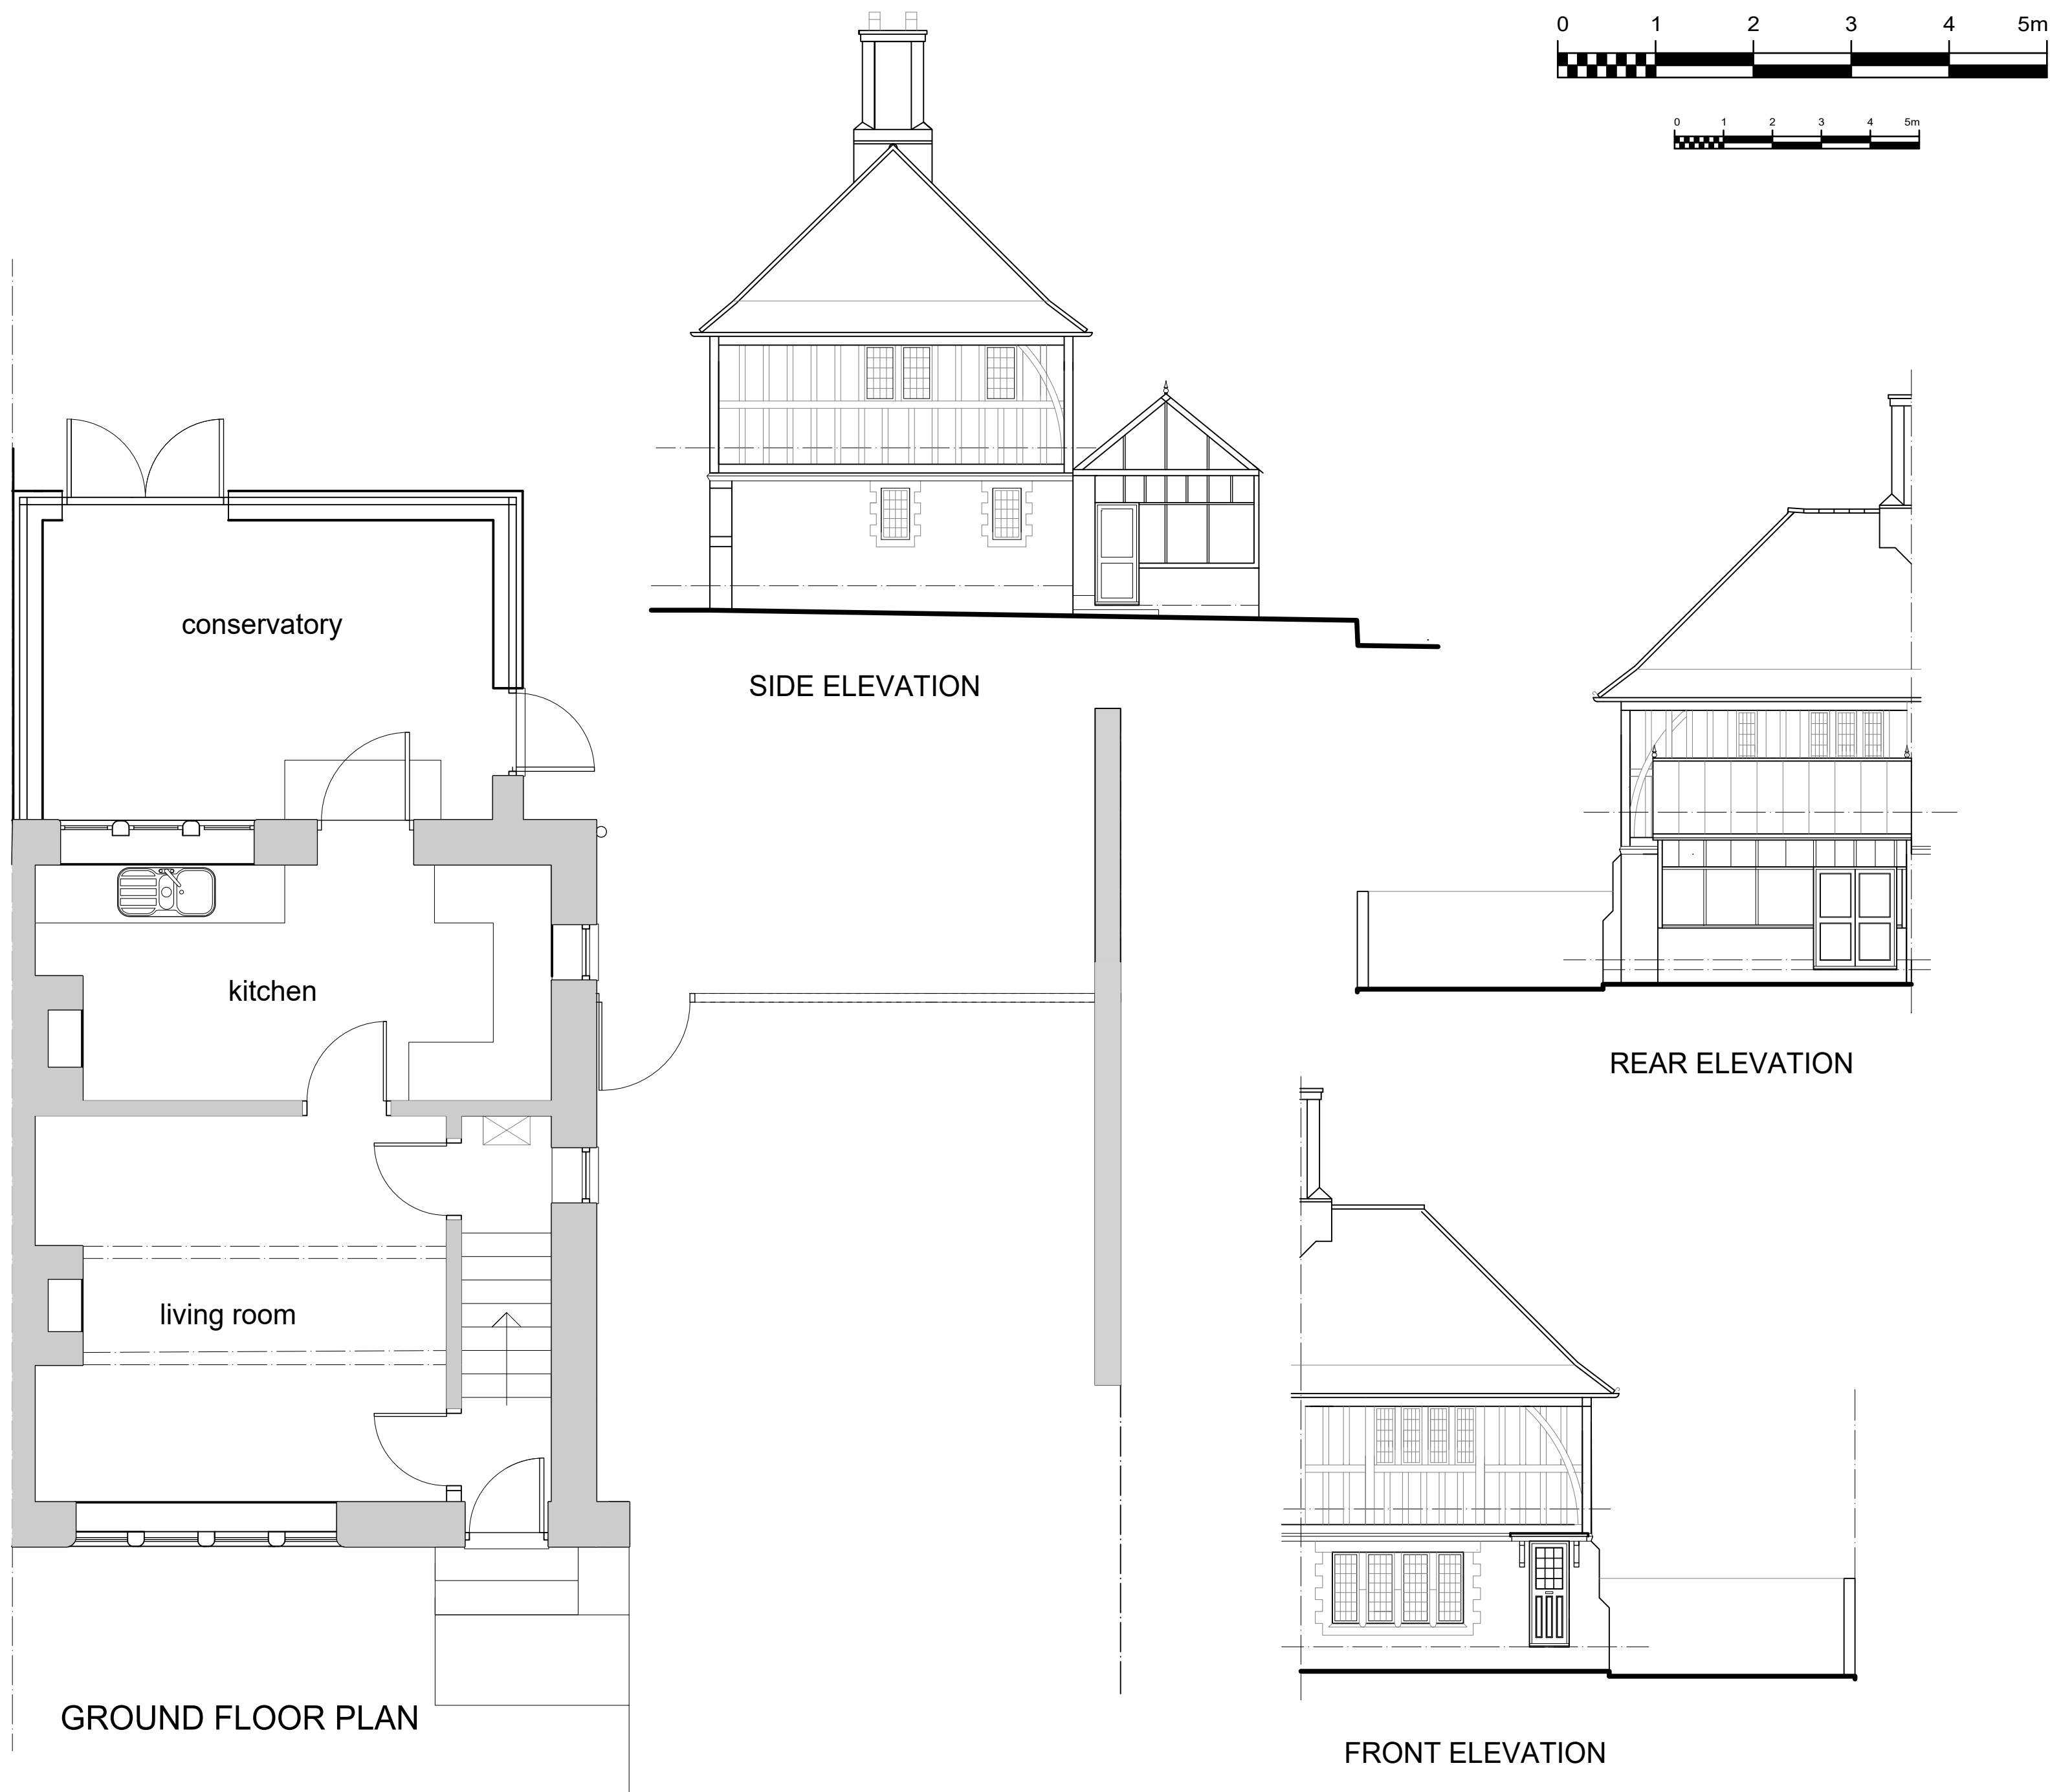

A		
	Date	Revisions

© copyright

Les Humphrey Associates
Architecture Chartered Surveyors Designers

The Studio - The Rocks
Ivy Dene Lane
Ashurst Wood
West Sussex RH19 3TN
telephone: 01342 315206 fax: 01342 313984
email: les@leshumphreyassociates.co.uk



Client
MR & MRS B. ILES

Job Title
**8, Newstone Cottages,
East Street,
Turners Hill,
West Sussex,
RH10 4PU**

Drawing Title
DETAILS AS EXISTING

Scale 1 : 50 & 1 : 100 when printed @ A2

Date 04-03-2024	Drawn by l.a.h.
-----------------	-----------------

Drg. No.	40324-01	Rev
----------	----------	-----