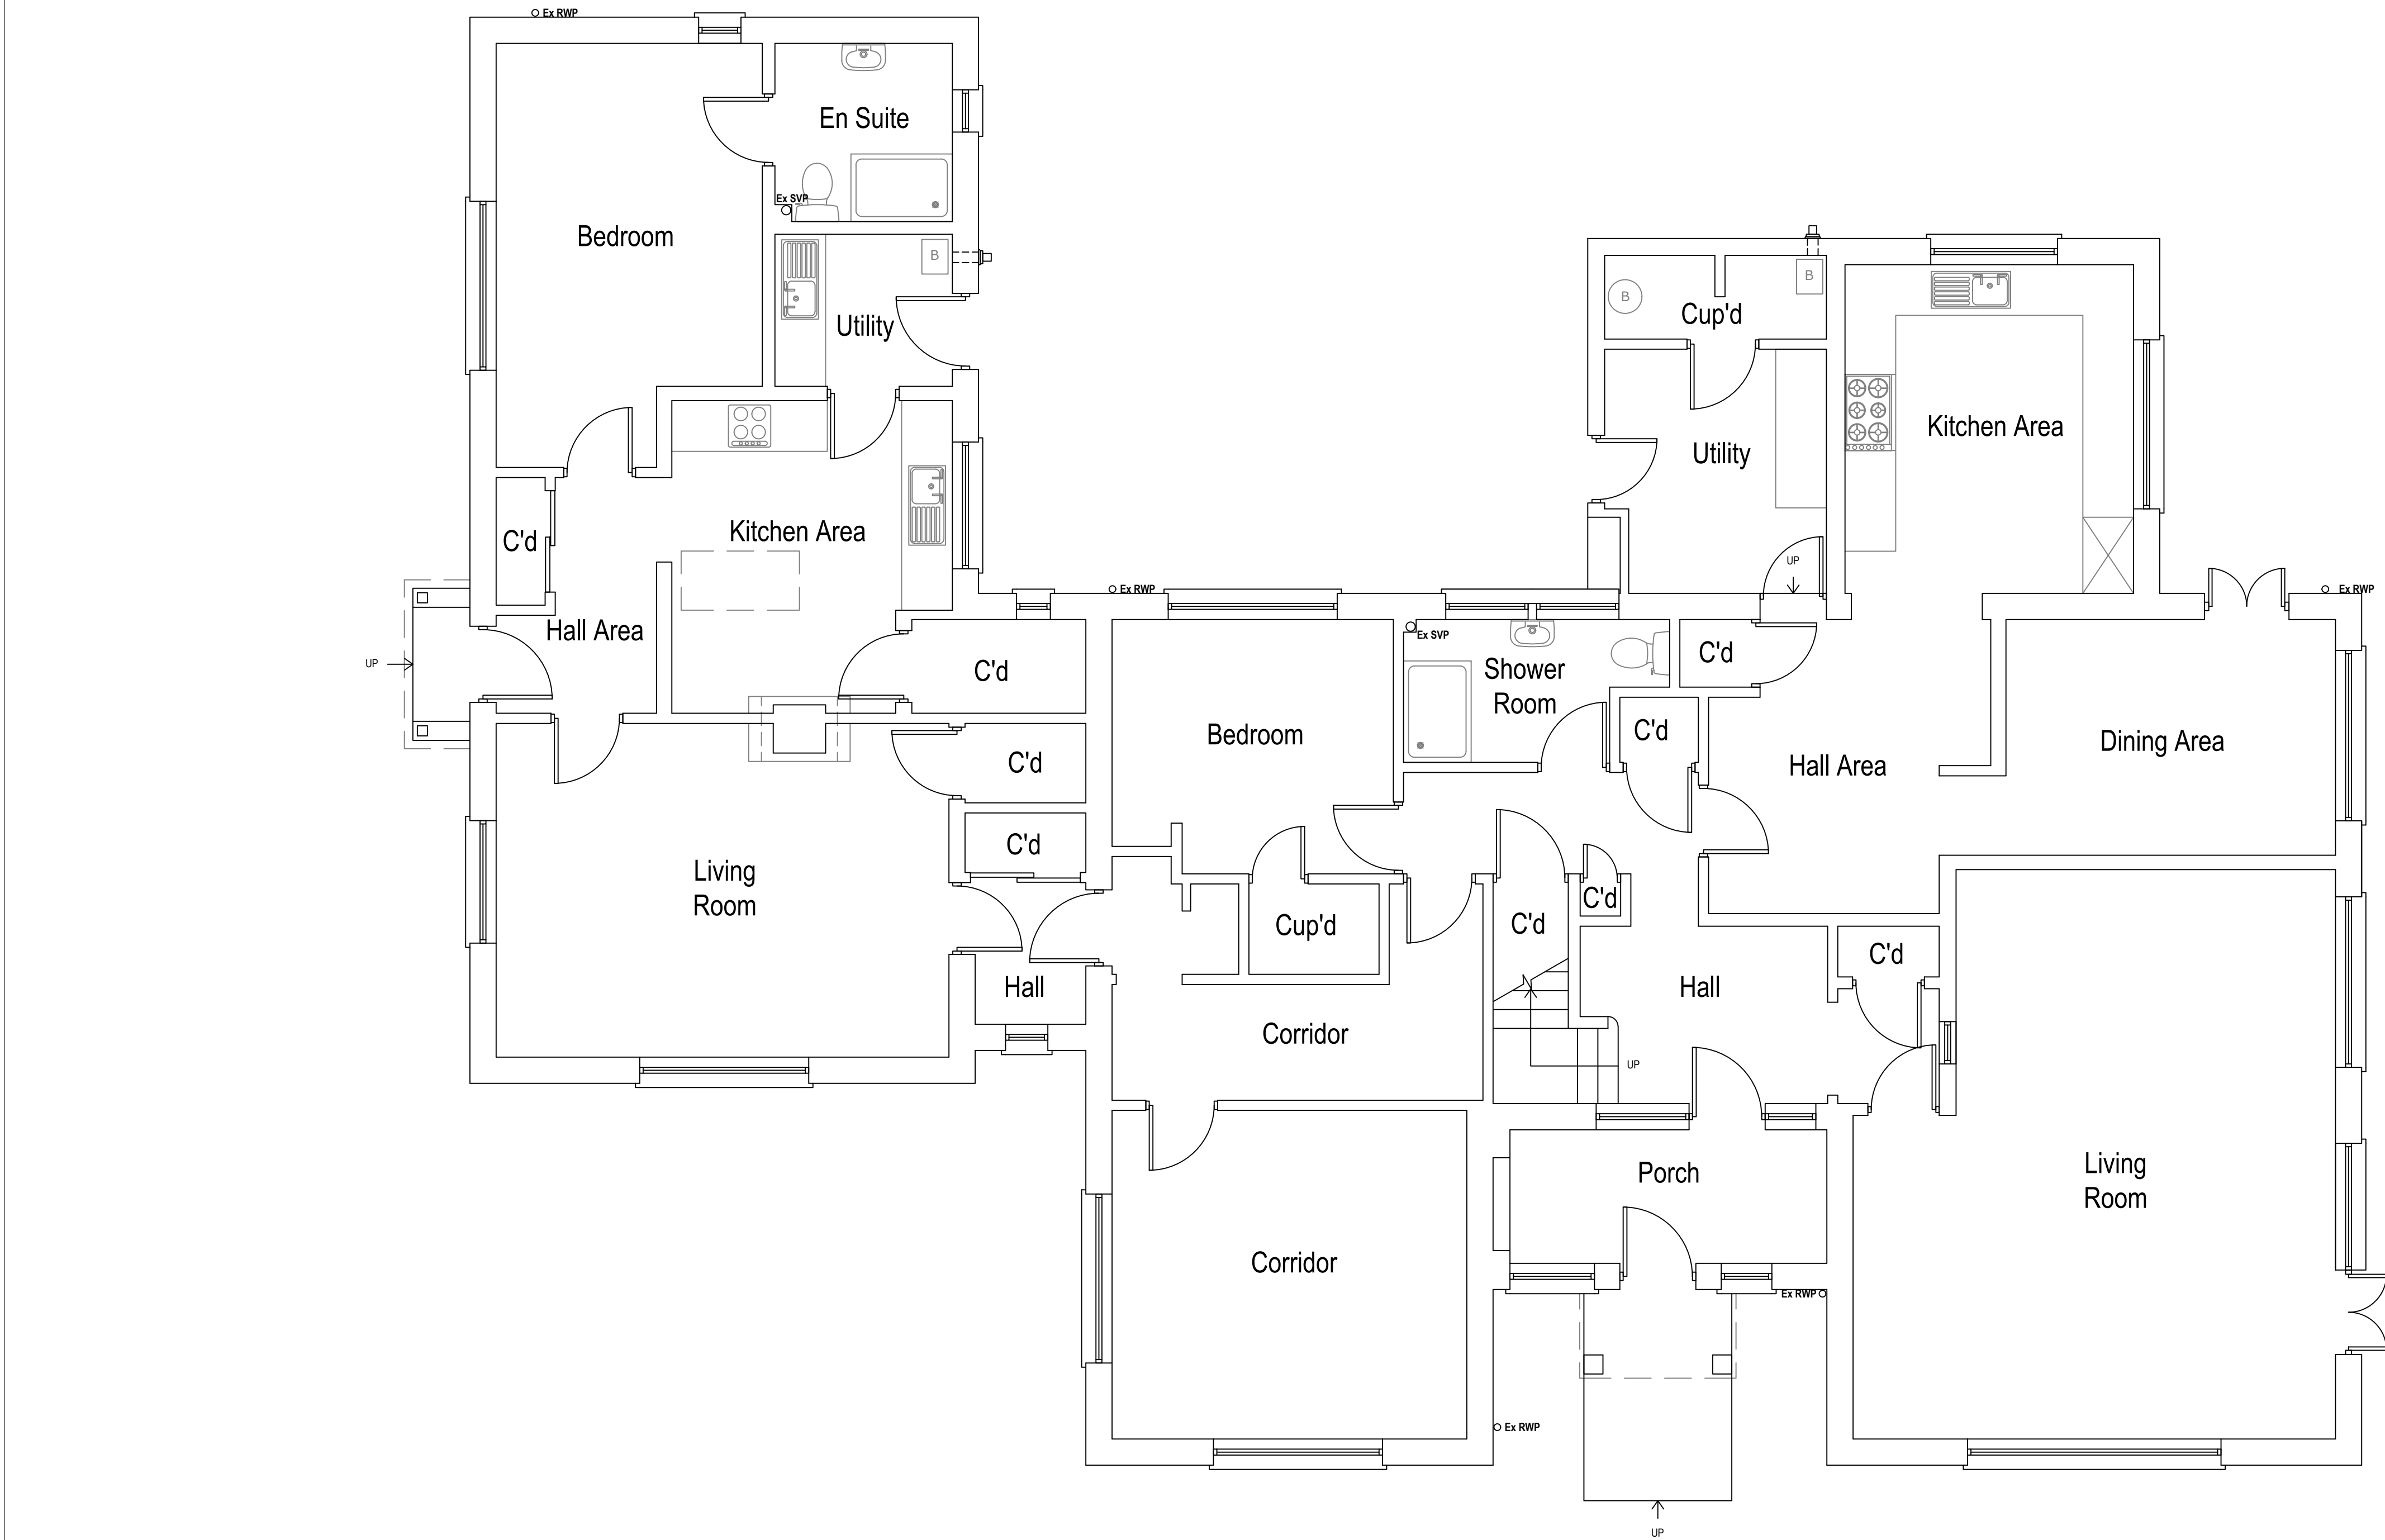


Existing Ground Floor Plan

Area ca. 231.01 m²

Arkiplan ArkiPlan Architectural Ltd • Enquiries@ArkiPlan.co.uk Lytchett House, 13 Freeland Park, Wareham Road, Poole, Dorset, BH16 6FA			
Site	Malthouse Field, London Road, Haywards Heath RH17 5QB	Date	07.08.2025
		Sheet	25-1418 D02 REV 7
		Job	Loft Conversion New Extension
Title Number	WSX441109, WSX441110	Scale	1:50 @A1, 1:100 @A3
		Title	As Shown