
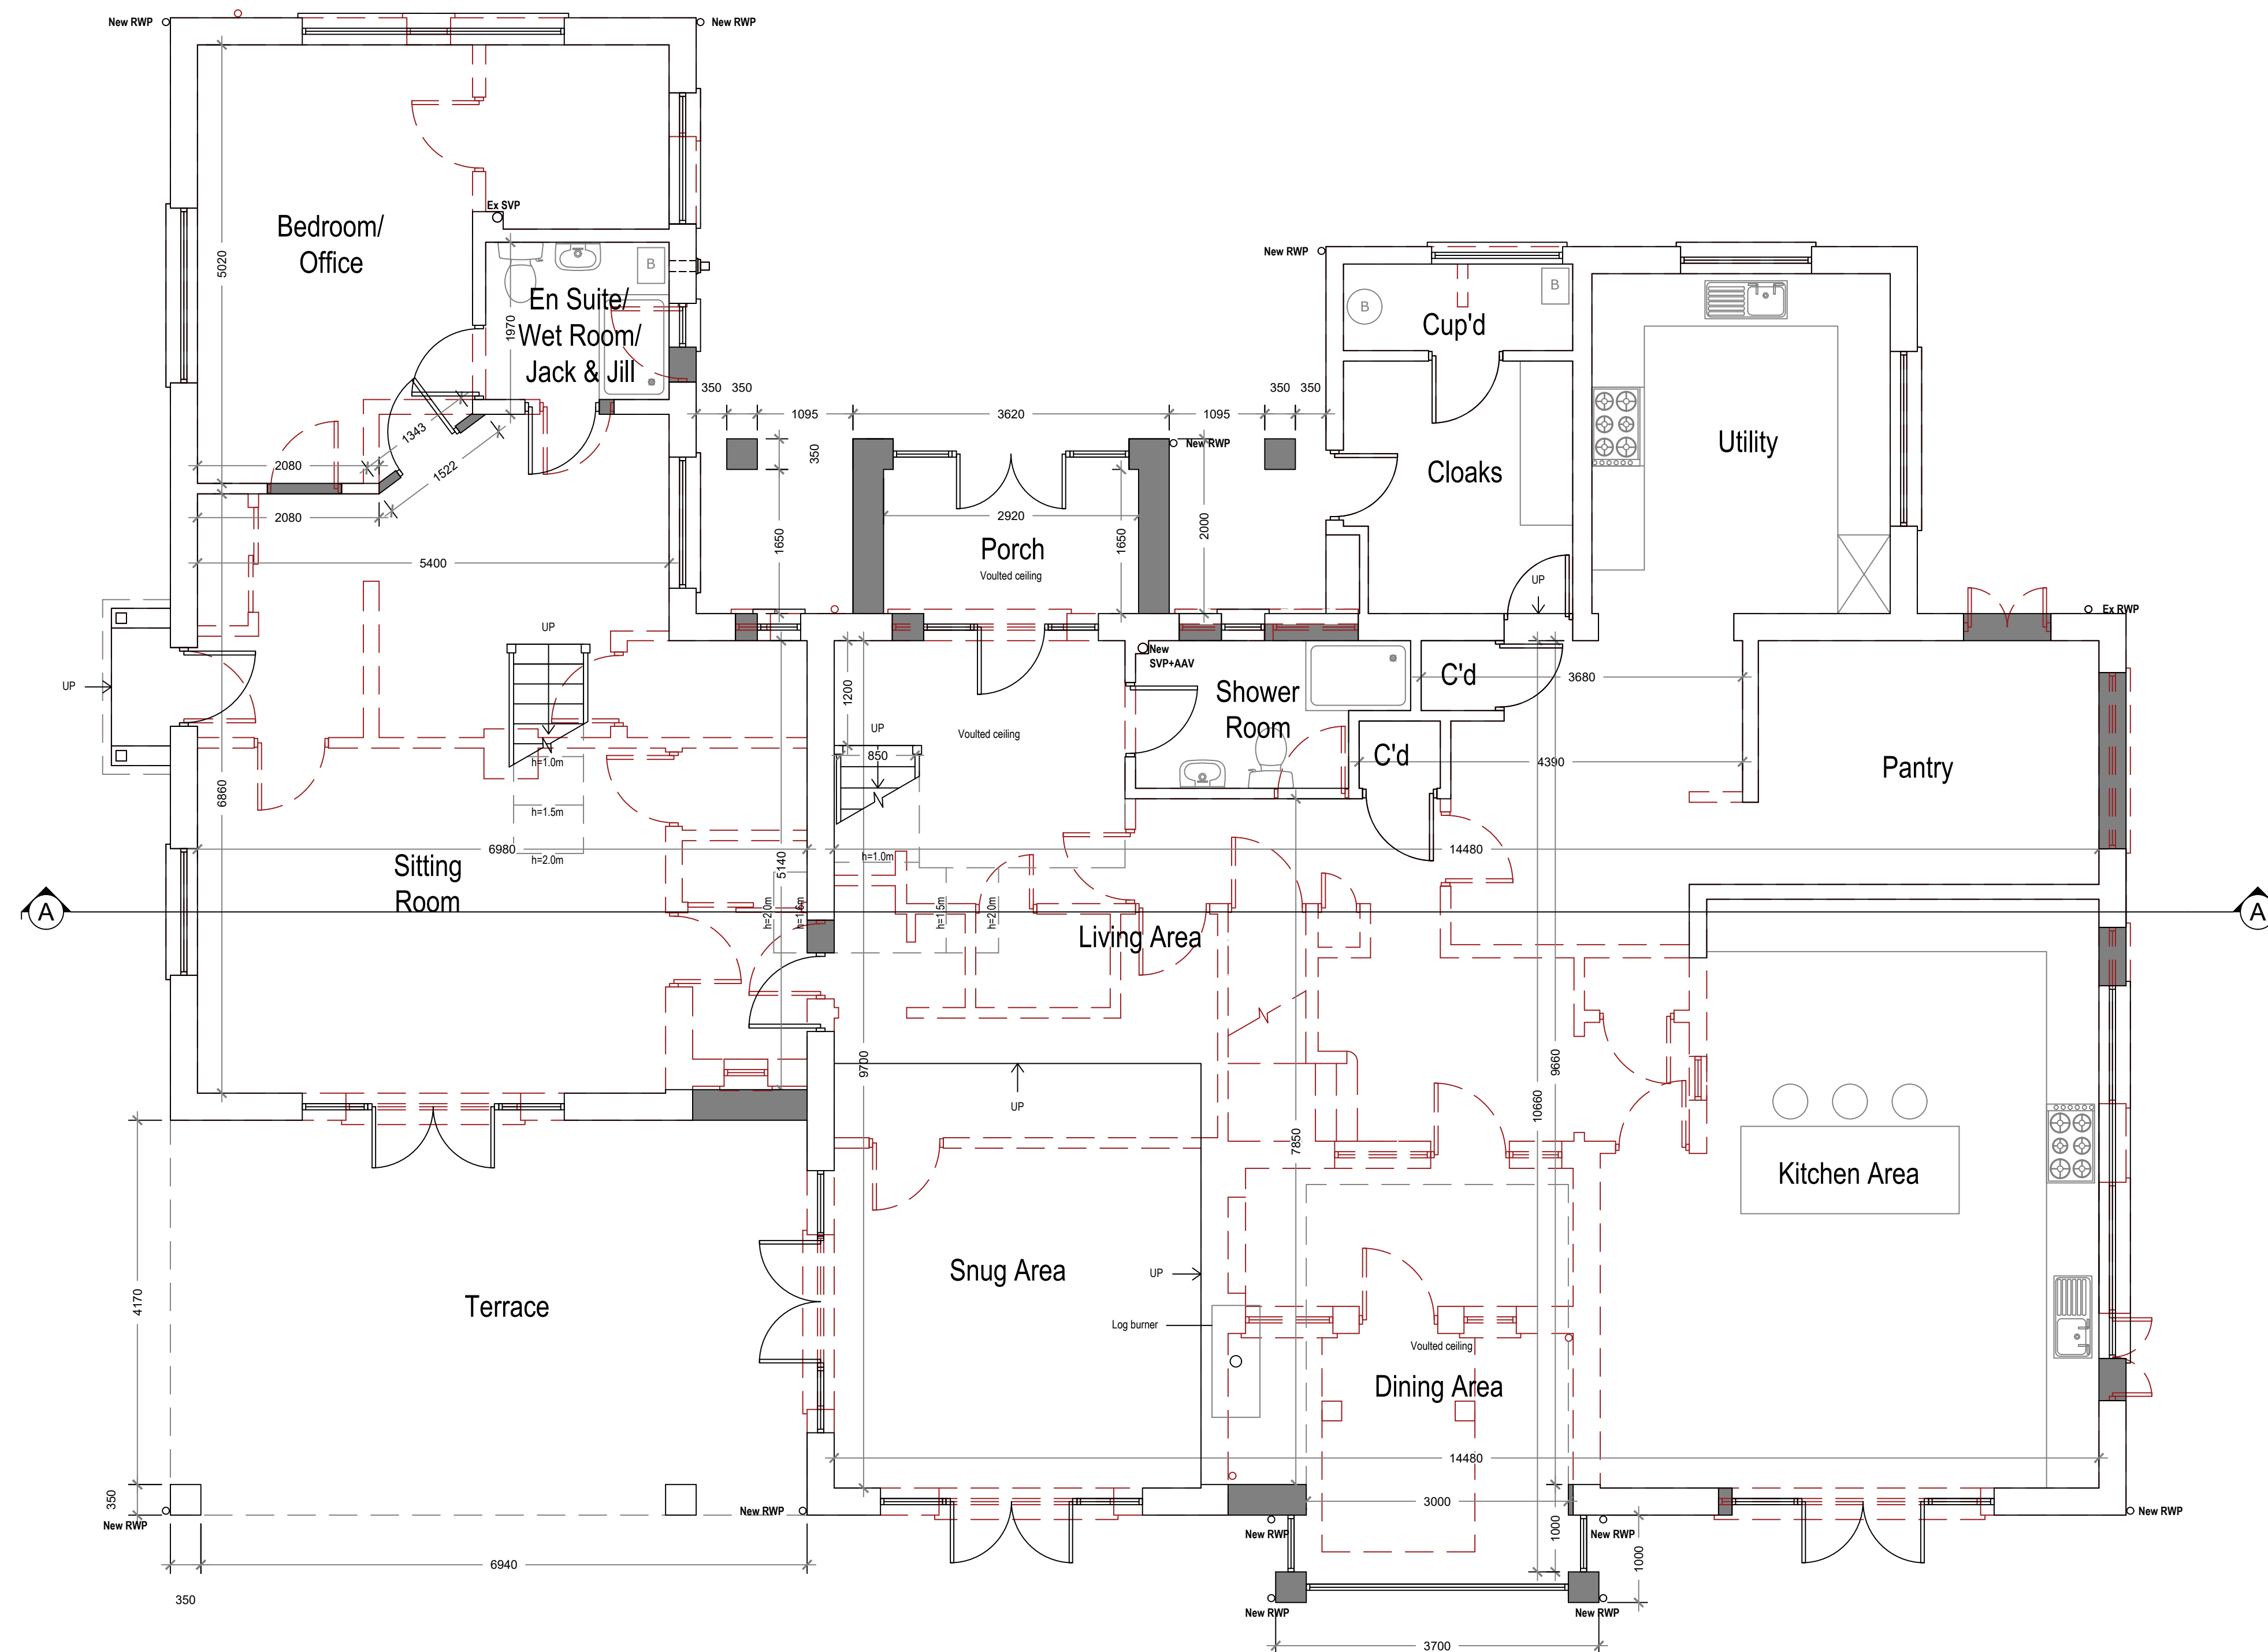



— — — — — Boundary line

— — — — — Demolished

— — — — — Details above

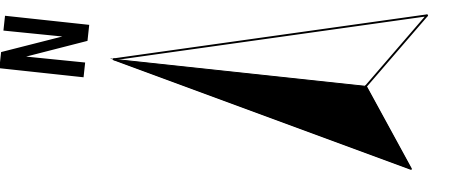

Additional Area: 18.72 m²

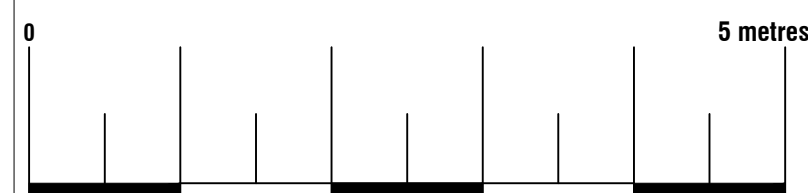

Arkiplan

ArkiPlan Architectural Ltd • Enquiries@ArkiPlan.co.uk
Lytchett House, 13 Freeland Park, Wareham Road, Poole, Dorset, BH16 6FA

Site	Malthouse Field, London Road, Haywards Heath RH17 5QB	Date	07.08.2025
		Sheet	25-1418 D03 REV 7
		Job	Loft Conversion New Extension
		Scale	1:50 @A1, 1:100 @A3
Title Number	WSX441109, WSX441110	Title	As Shown