



Ground Floor

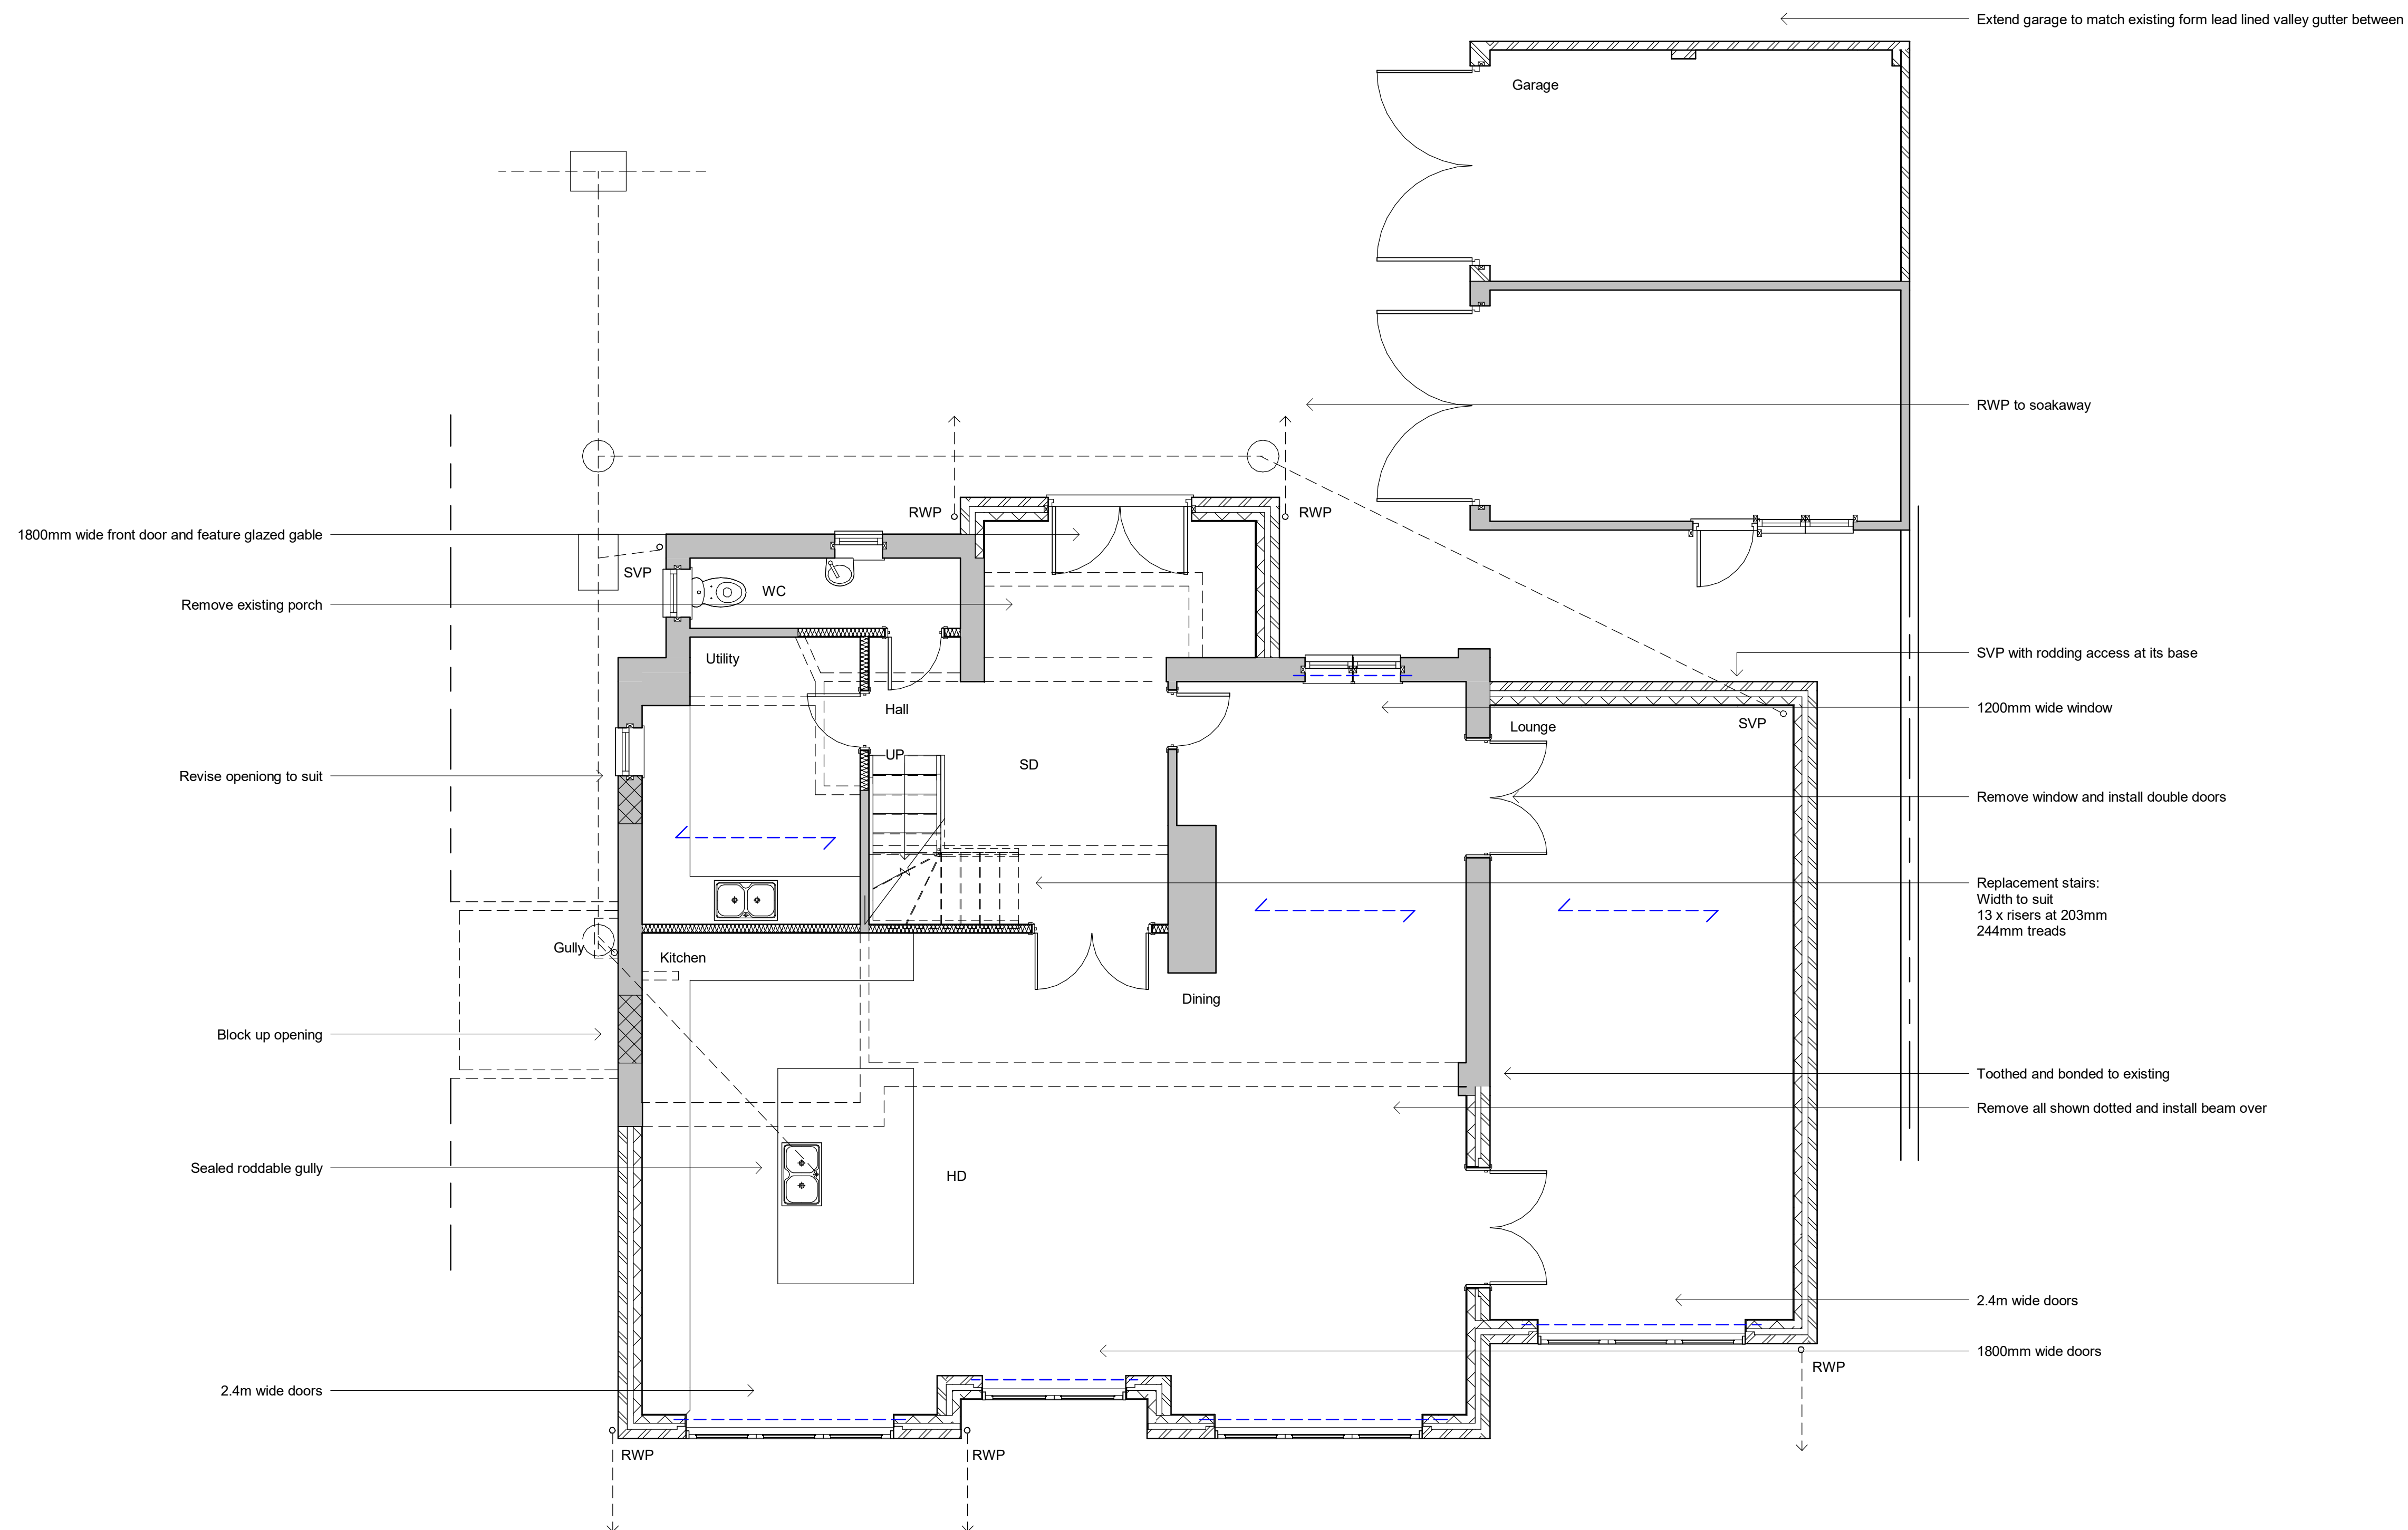

Revisions

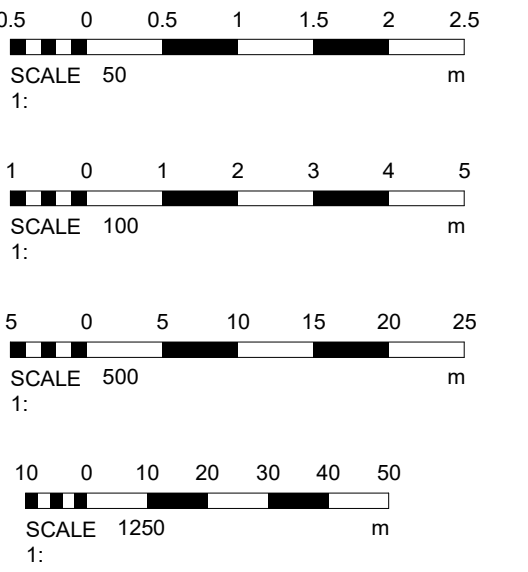

Materials

Drawing Number 2025/58	Sheet 2 of 4
------------------------	--------------

Size	A1	Scale	1:50, 1:100, 1:500, 1:1250
------	----	-------	-------------------------------

Project

Proposed details
April 2025

40 New Way Lane
Hurstpierpoint
Hassocks
BN6 9BG

Do Not scale from this drawing except for planning as photocopies will be subject to distortion

Drawings to be read in conjunction with all other Designers and structural engineers contract drawings and specifications:

Any discrepancies must be brought to the attention of the Designer immediately.

The contractor must verify all dimensions by site measurement before ordering materials or manufacturing components

Substitute materials and products to those named will be acceptable if proven to be of equal or higher performance and not in conflict with other elements

M.J.Humphrey
Ltd



Mel Humphrey MRICS, MBEng 9 Aldsworth Avenue Goring By Sea West Sussex BN12 4XQ	Adam Humphrey 4 Thalassa Road Worthing West Sussex BN11 2HH
---	---

Mel@mjhumphrey.co.uk Adam@mjhumphrey.co.uk
07701055182 07812419142