



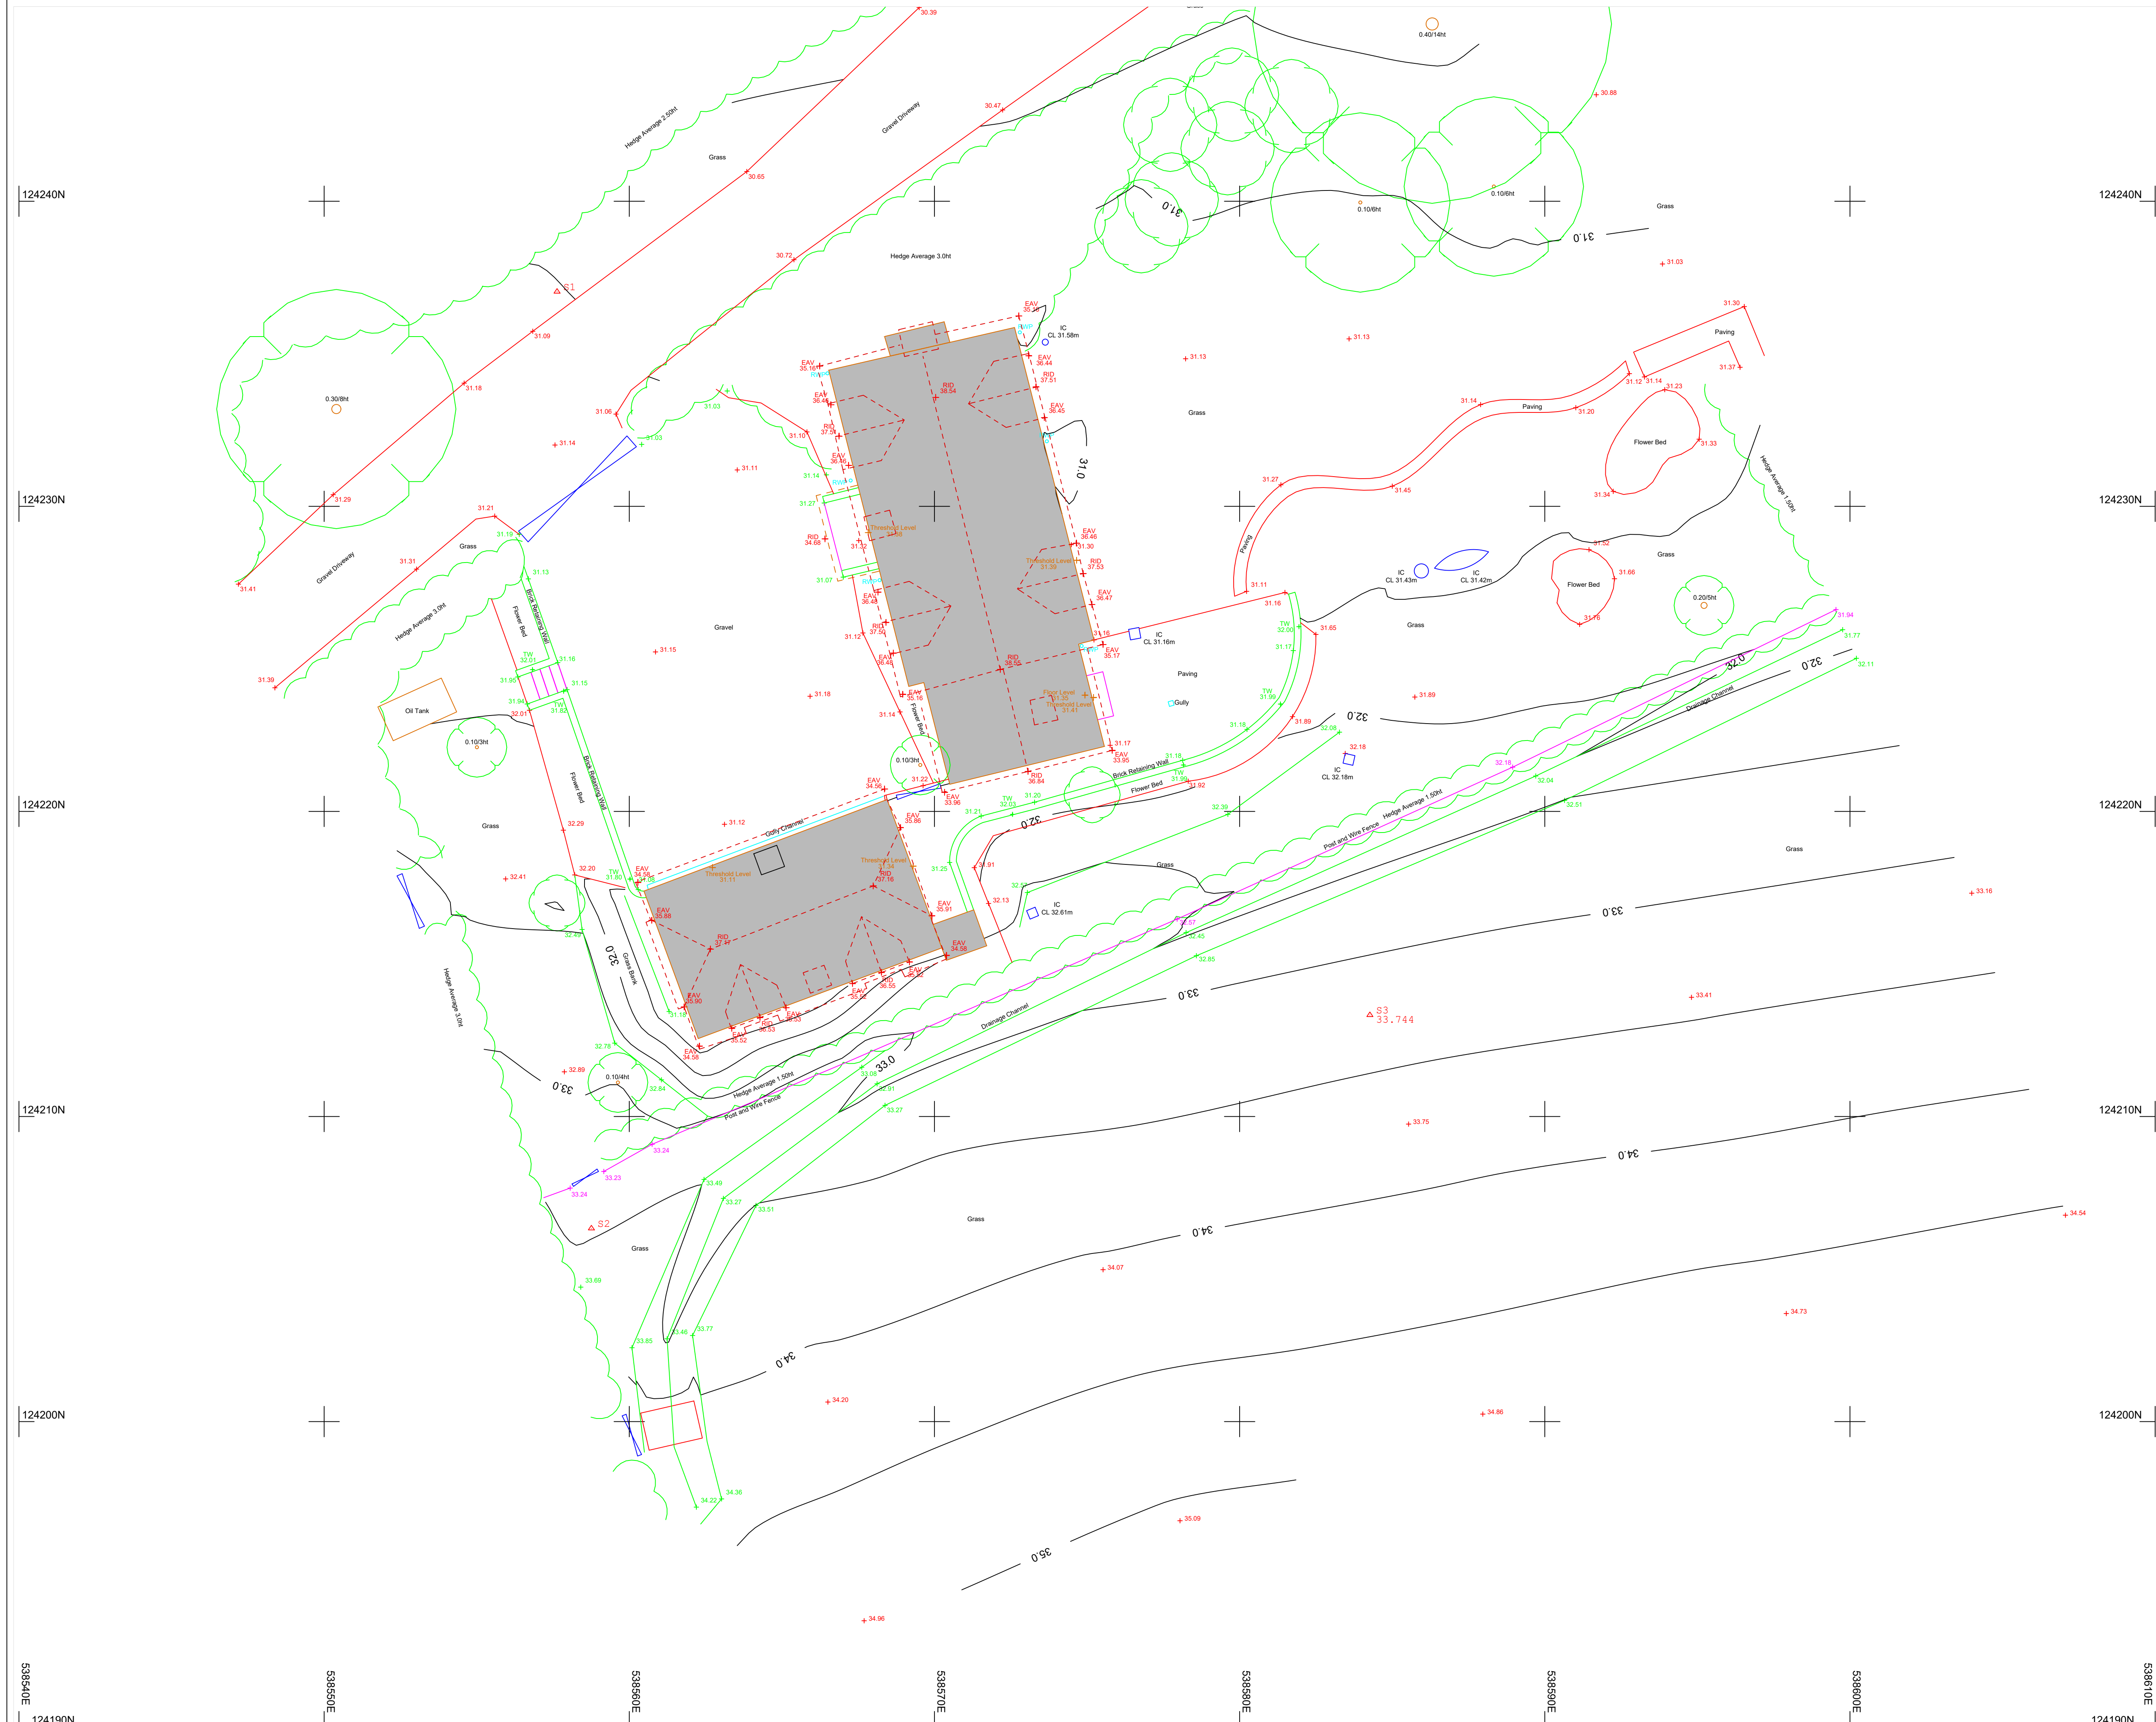

- NOTES**
1. The Grid and Levels are orientated to OS Active Grid using OSTN 15.
 2. Please request any survey control information if required.
- LEGEND**
- B - Bollard
 - CL - Cover Level
 - EAV - Eaves Level
 - FH - Fire Hydrant
 - FPO - Fence Post
 - GV - Gas Valve
 - IC - Inspection Cover
 - IL - Invert Level
 - LP - Lamp Post
 - MT - Multi Trunk
 - RID - Ridge Level
 - RS - Road Sign
 - SC - Stop Cock
 - SV - Sluice Valve
 - TK - Top of Kerb
 - TW - Top of Wall
 - WM - Water Meter
 - WO - Wash Out

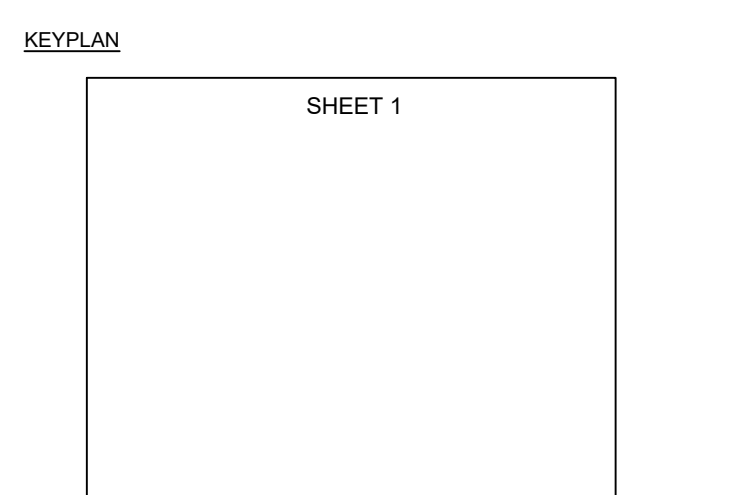

Rev	Revised By	Date	Revision
Project			
FIELD COTTAGE			
SLOOPS LANE			
SCAYNES HILL, SUSSEX			
Drawing Title			
TOPOGRAPHIC SURVEY			
16 Allcard Close			
Horsham			
RH12 5AJ			
Tel No: 07867411903			
www.incosurveys.co.uk			
Surveyed: M.Jones			
May 2022			
Checked: L.Jones			
May 2022			
Project No.	Drawing Status	Scale (@ A1)	
S22574	INFORMATION	1:100	

TOPOGRAPHIC SURVEY