


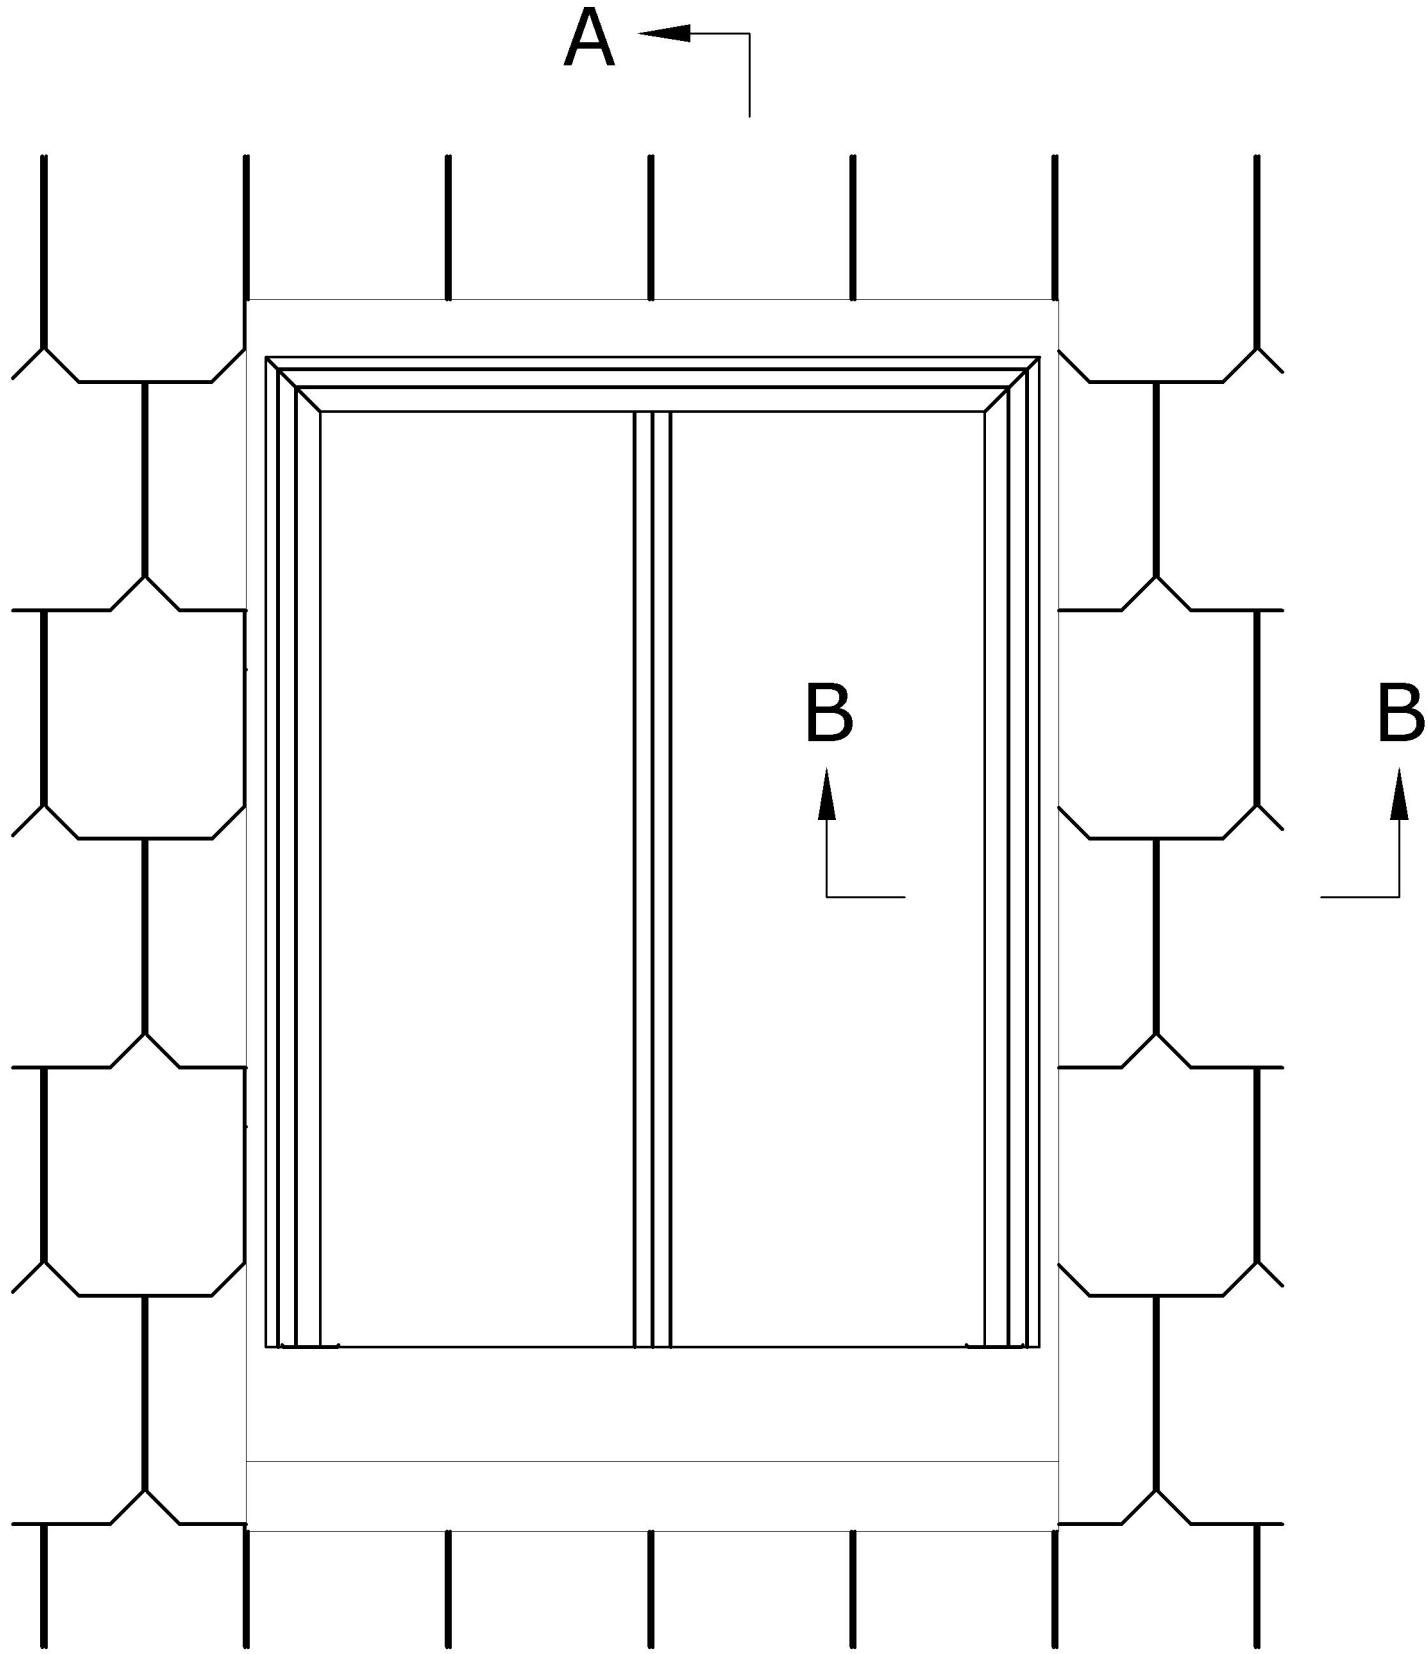

Typical Elevation - NTS

Roof tiling [Sandtoft 'Humber' plain clay tiles with matchin furniture (Colour - Sussex Blend)] to be fixed in accordance with tile manufacturers recommendations on 50x25mm treated s/w battens on Proctor Roofshield or similar approved vapour permeable roof underlay laid over trusses in accordance with manufacturers instructions

VELUX underfelt collar (BFX), lapped with vapour permeable roof underlay, installed in line with VELUX details.

VELUX flashing (EDU 20"-65"), installed in line with VELUX details.

VELUX insulation frame (Pre-installed on GCL), installed in line with VELUX details.

VELUX gasket on BBX in window rebate.

VELUX PK10 conservation style rooflight, with black glazing bars added. To be installed in strict accordance with Velux details and specifications.

VELUX gasket on BBX in window rebate.

VELUX insulation frame (Pre-installed on GCL), installed in line with VELUX details.


VELUX flashing (EDU 20"-65"), installed in line with VELUX details.

VELUX underfelt collar (BFX), installed in line with VELUX details.


Rooflight trimmers, size to be designed by Structural Engineer.

Insulated plasterboard to underside of roof rafters, turned up into rooflight opening as shown.

Integrated Vapour Control Layer [included with insulated plasterboard].

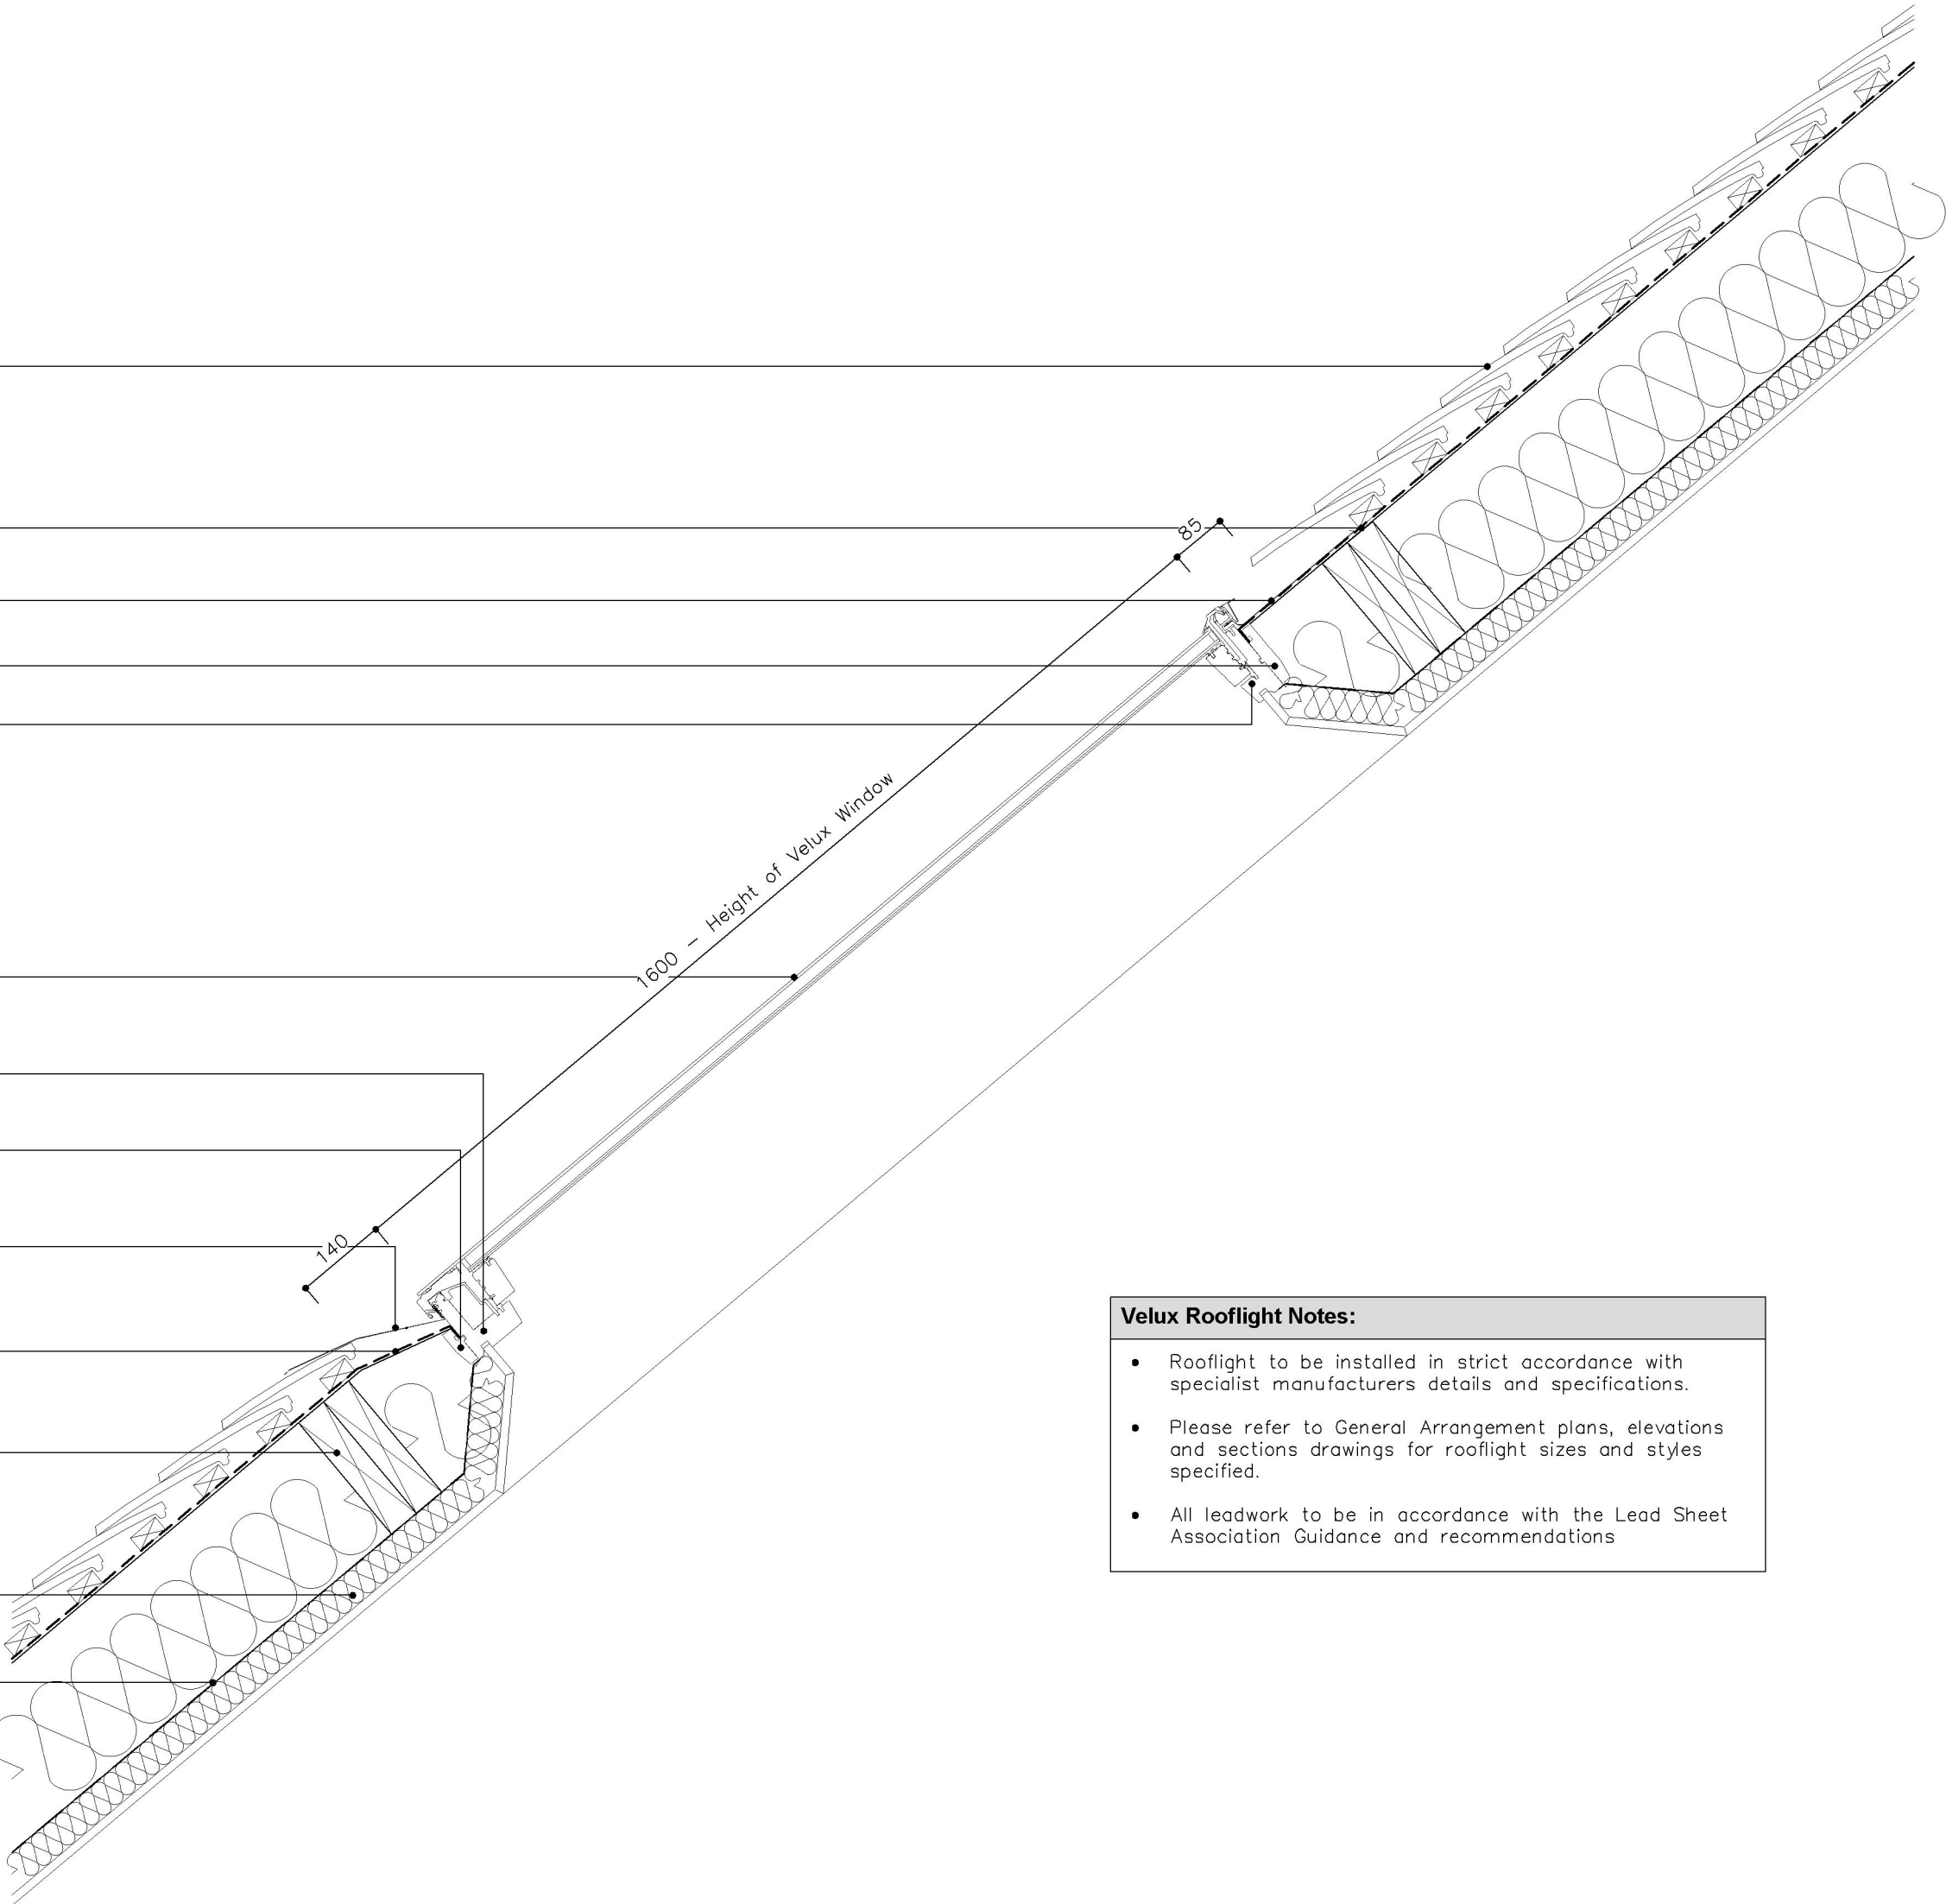

SECTION A-A
SCALE 1:10

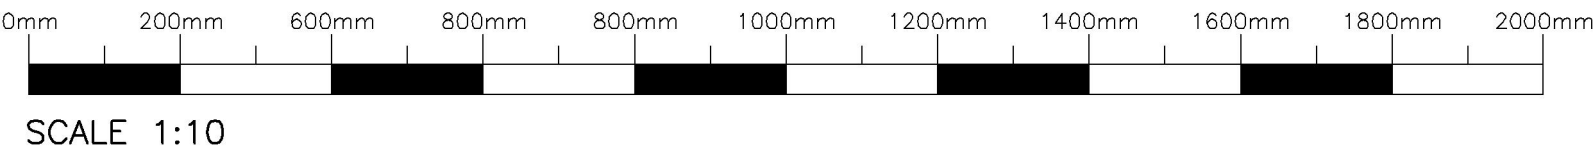

- Velux Rooflight Notes:**
- Rooflight to be installed in strict accordance with specialist manufacturers details and specifications.
 - Please refer to General Arrangement plans, elevations and sections drawings for rooflight sizes and styles specified.
 - All leadwork to be in accordance with the Lead Sheet Association Guidance and recommendations

VELUX underfelt collar (BFX), lapped with vapour permeable roof underlay, installed in line with VELUX details.


VELUX flashing (EDU 20"-65"), installed in line with VELUX details.

Velux black glazing bars, to be installed in strict accordance with Velux details and specifications.

VELUX insulation frame (Pre-installed on GCL), installed in line with VELUX details.

VELUX gasket on BBX in window rebate.

Insulated plasterboard to underside of roof rafters, turned up into rooflight opening as shown.

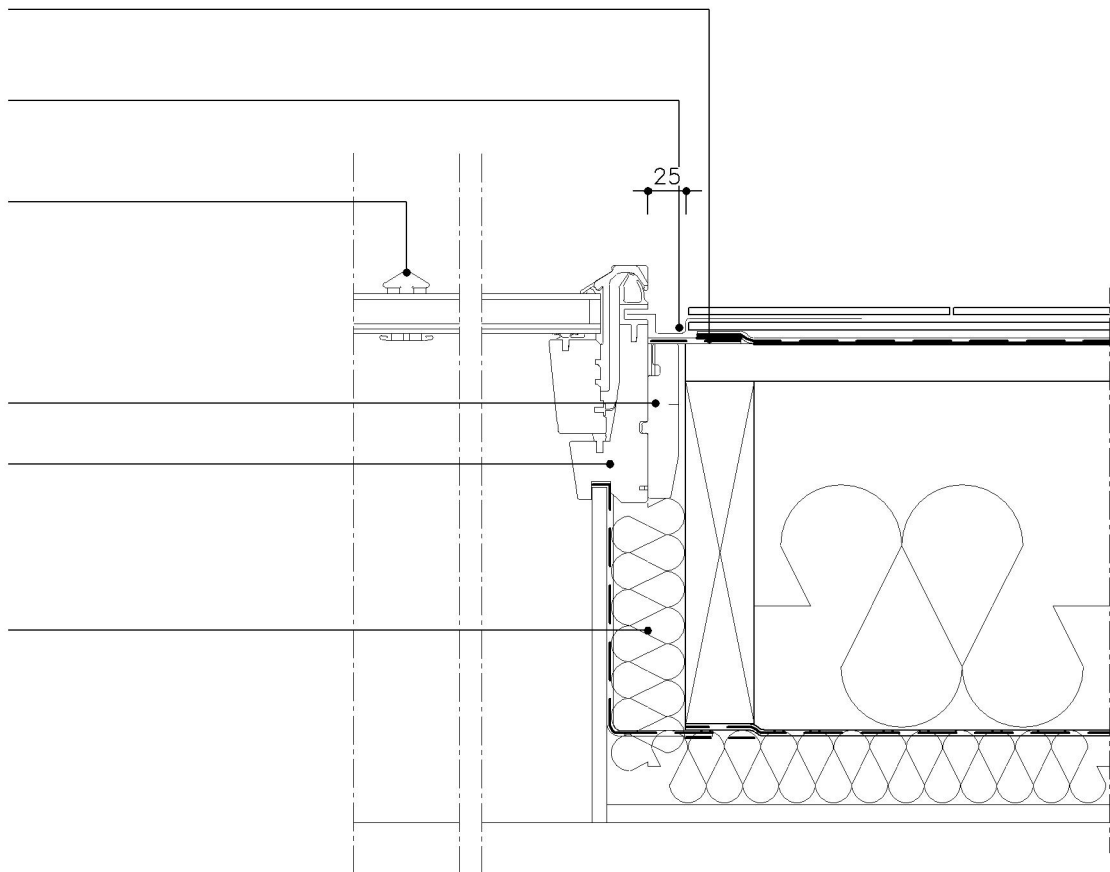

SECTION B-B
SCALE 1:5

