




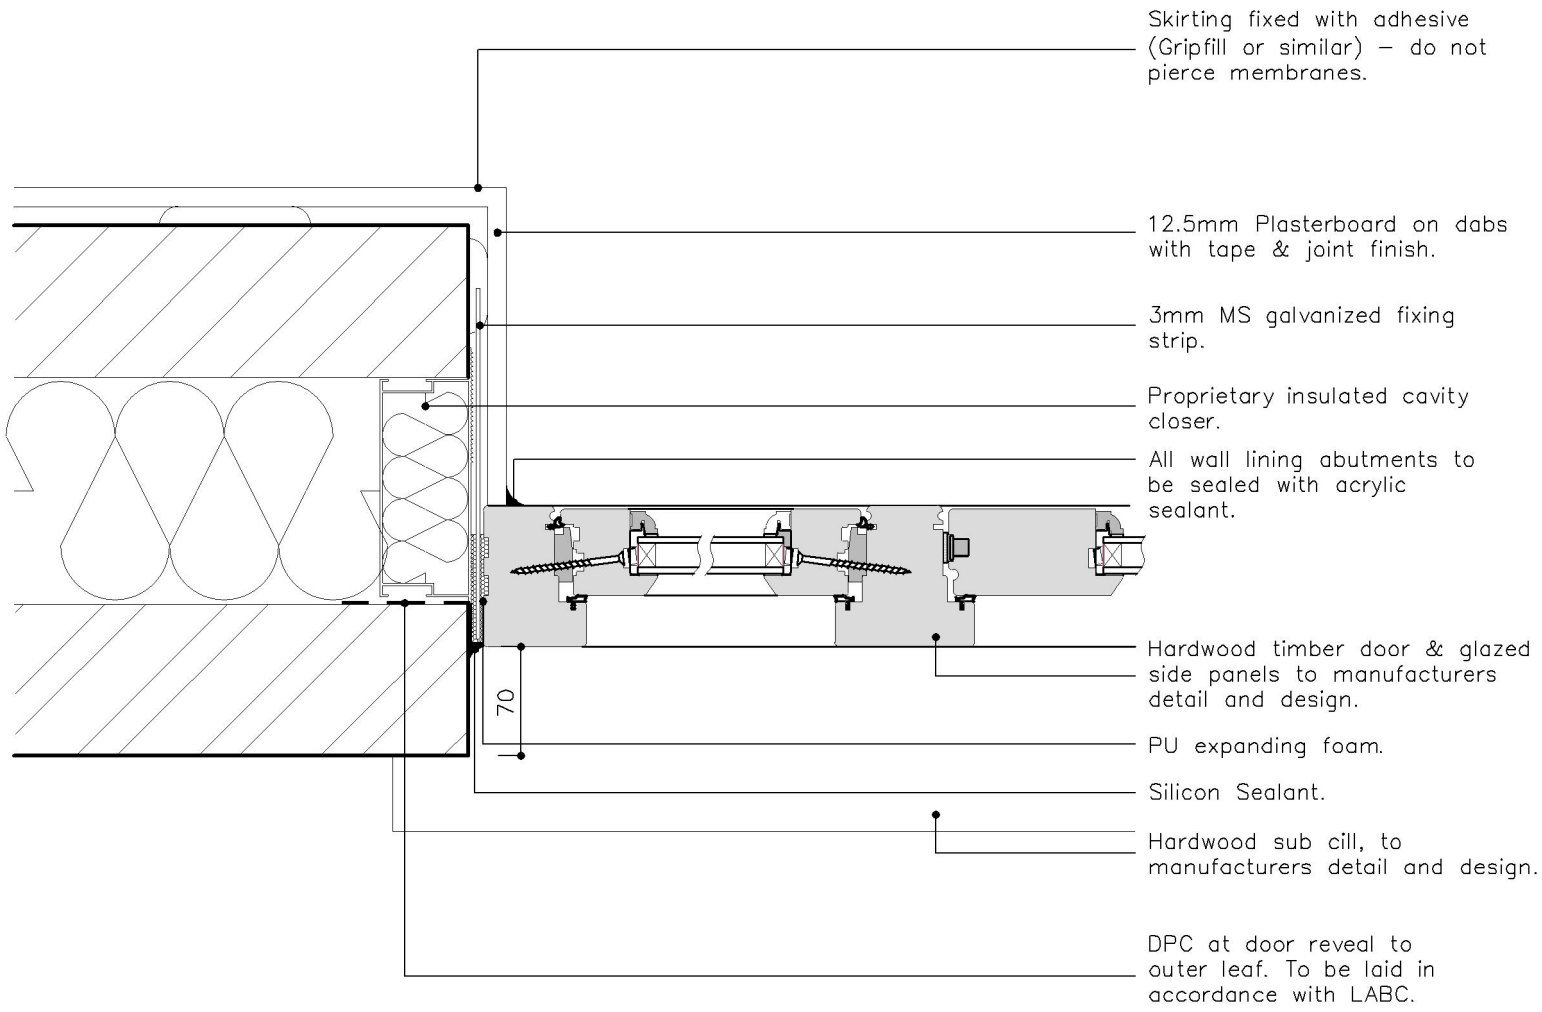

TIMBER DOOR
JAMB DETAIL

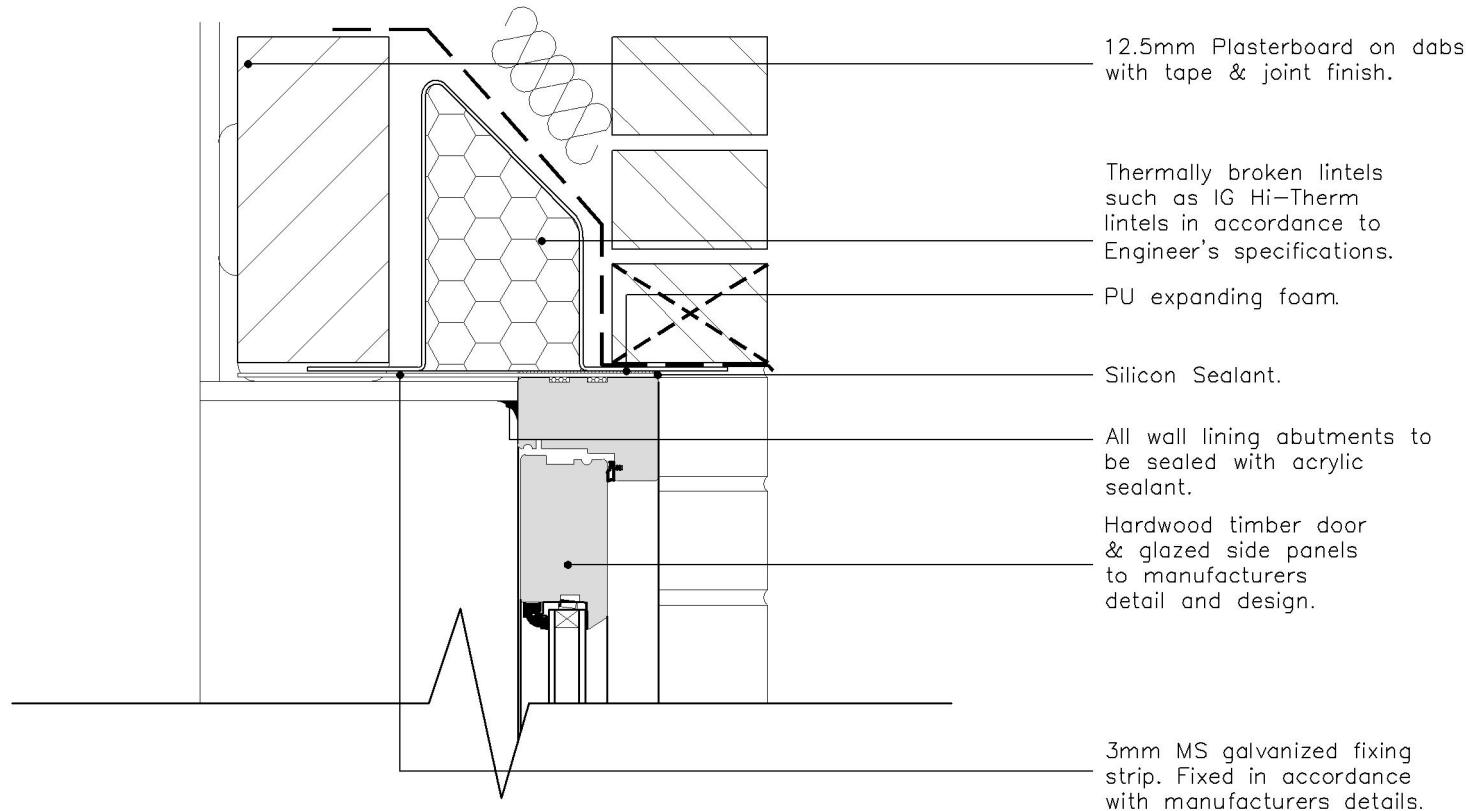

DOOR SECTION HEAD DETAIL

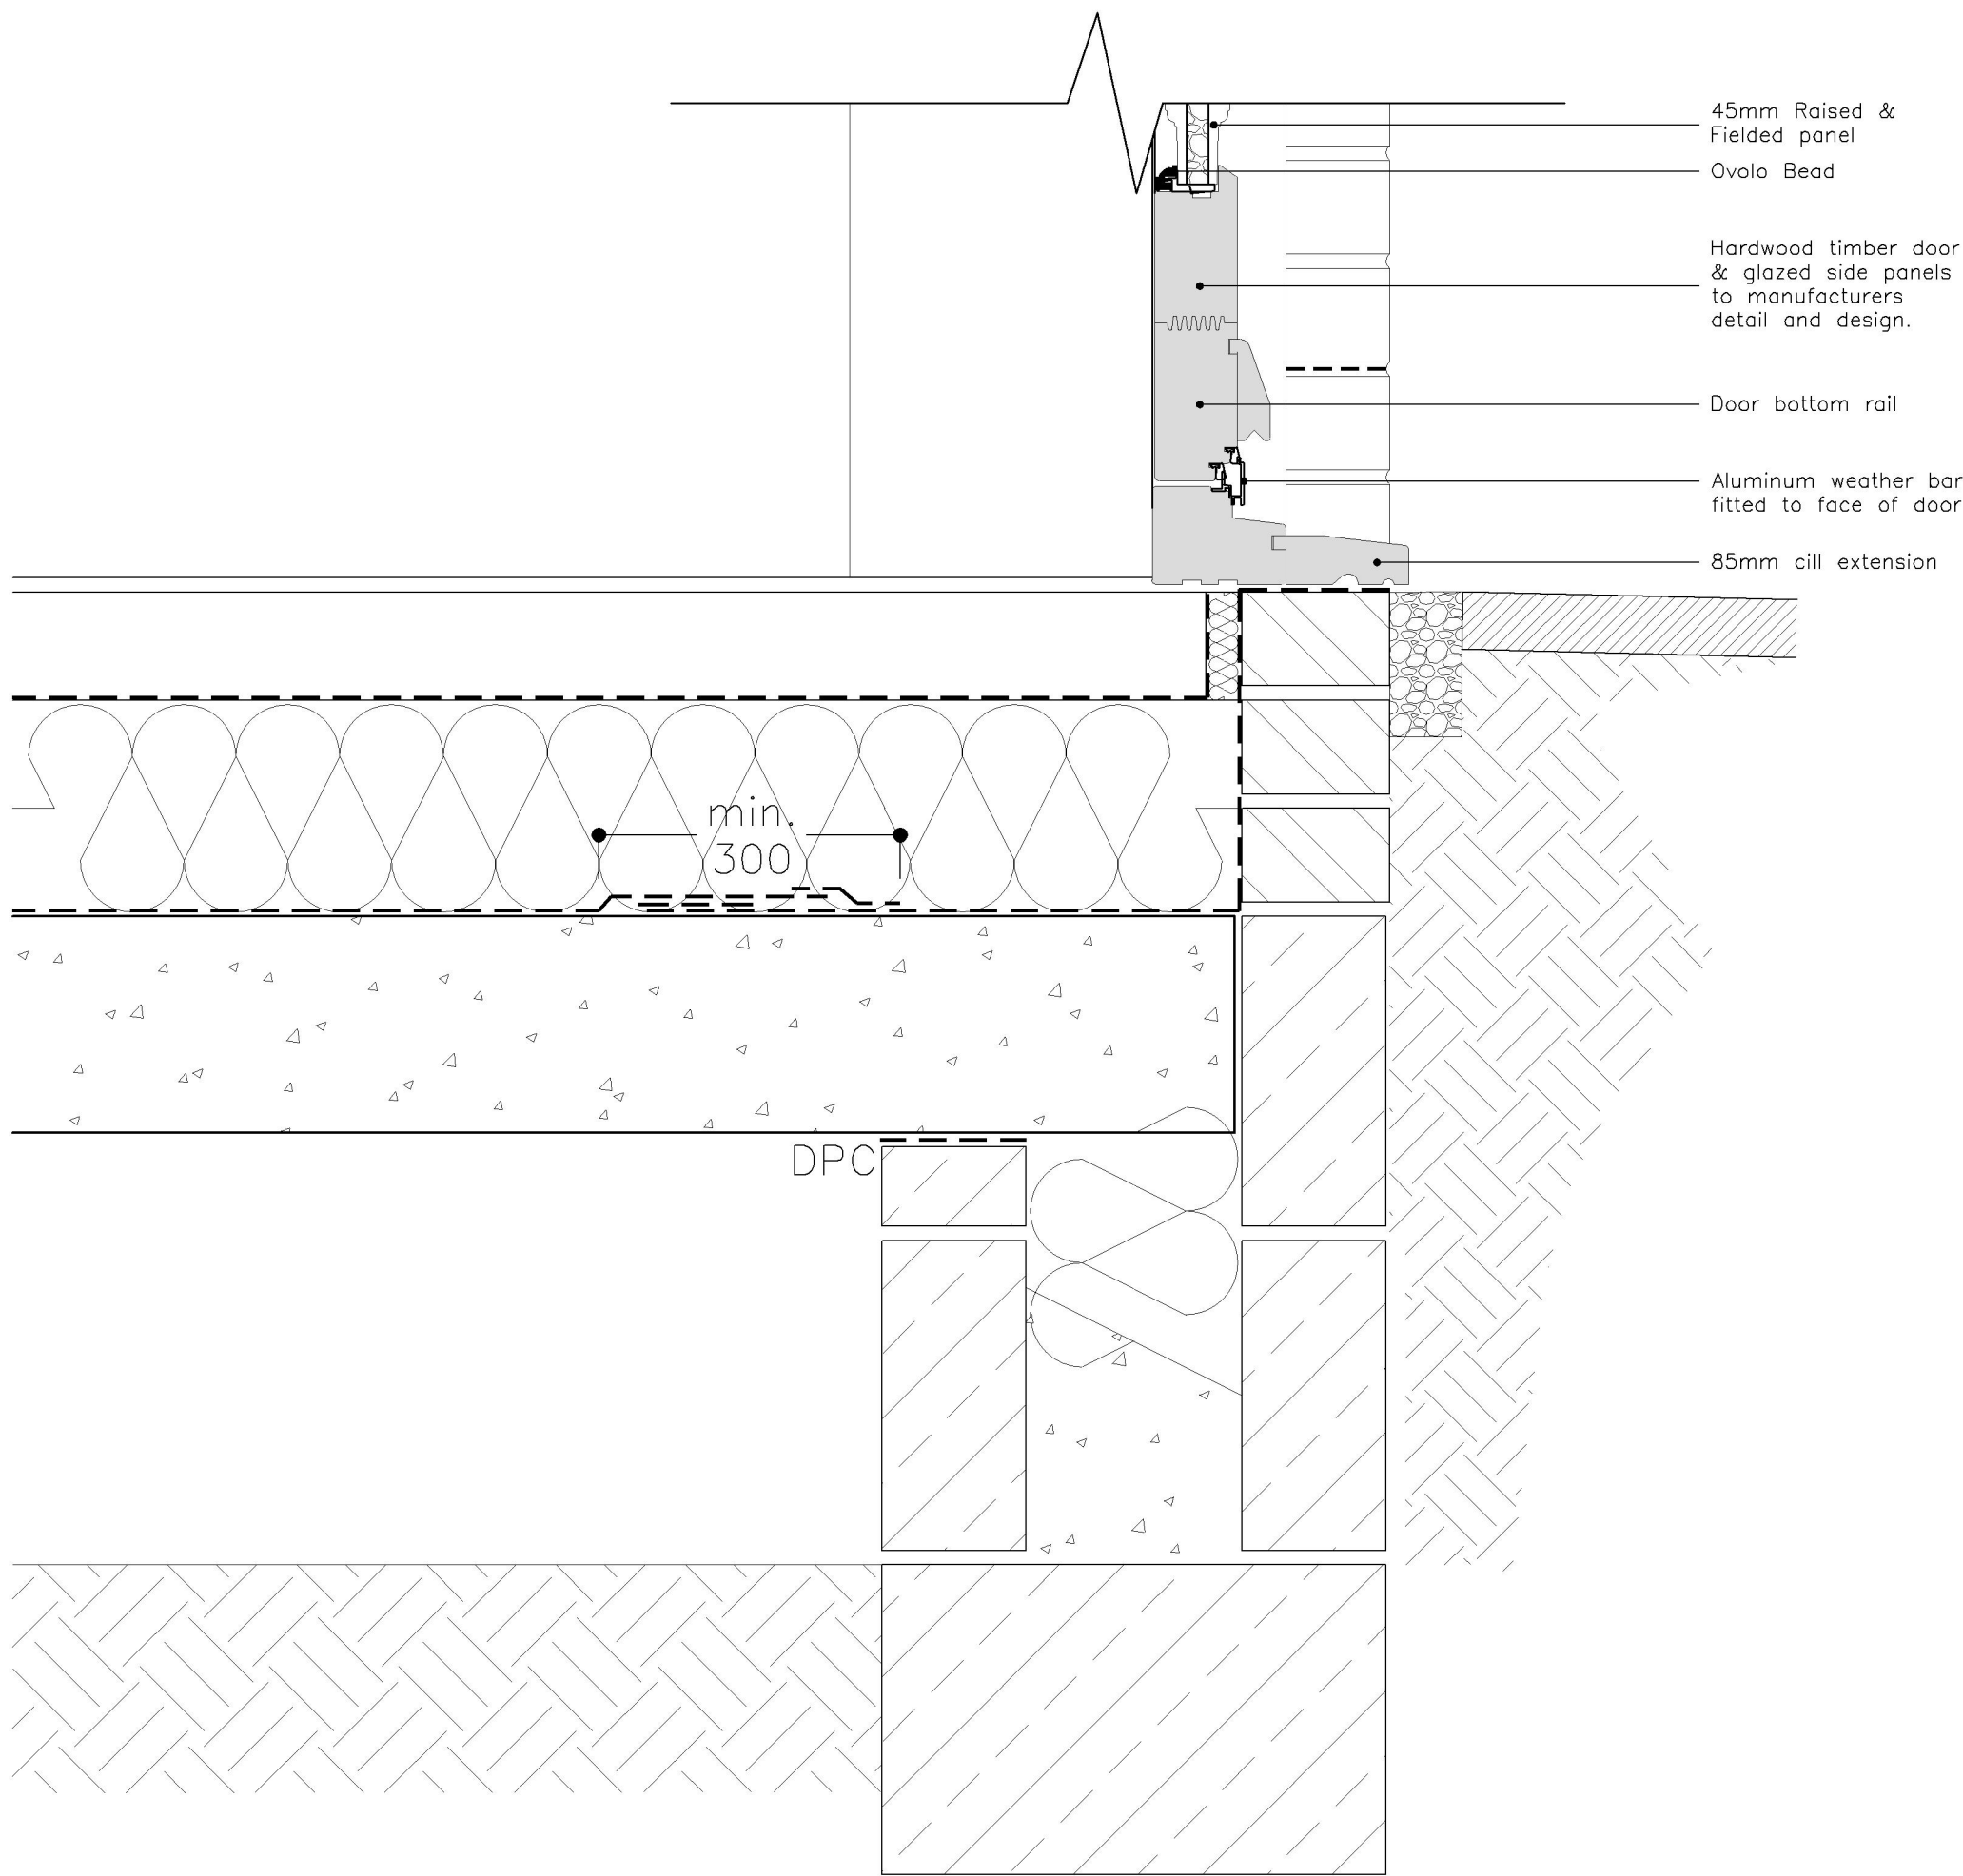

DOOR THRESHOLD DETAIL

