


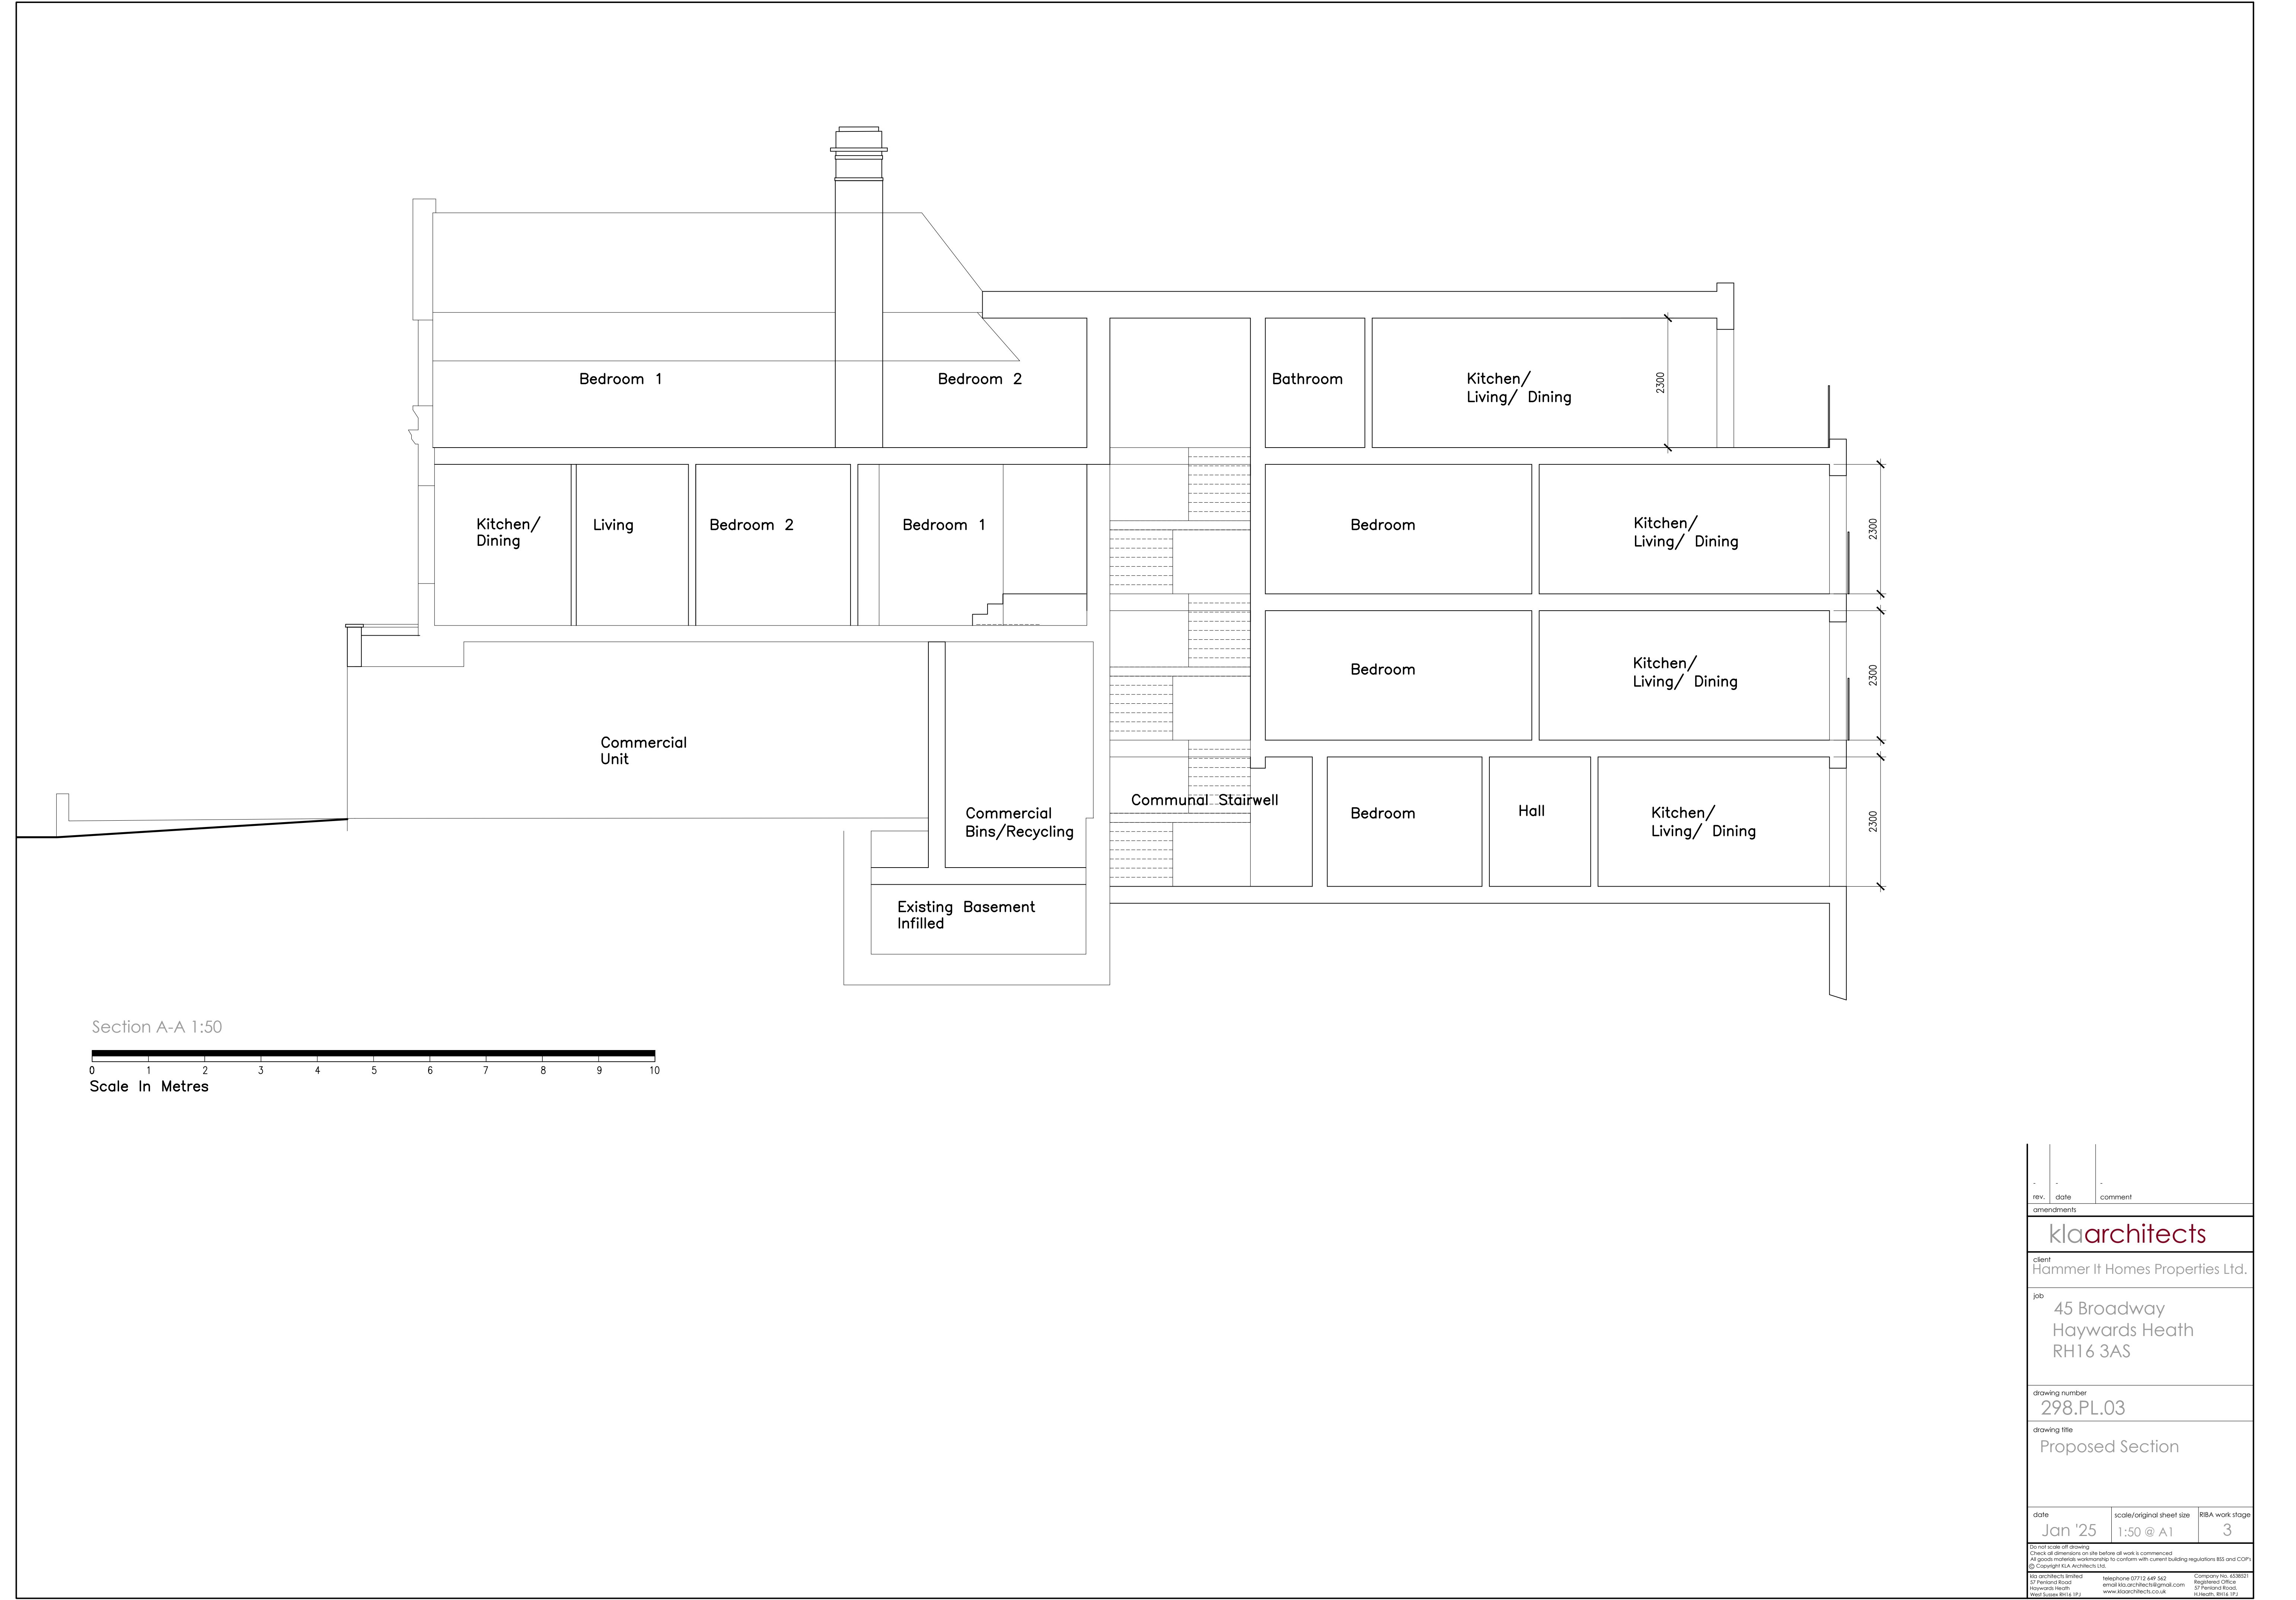

-		
rev.	date	comment
amendments		
k aarchitects		
client Hammer It Homes Properties Ltd.		
job 45 Broadway Haywards Heath RH16 3AS		
drawing number 298.PL.03		
drawing title Proposed Section		
date Jan '25	scale/original sheet size 1:50 @ A1	RIBA work stage 3
Do not scale off drawing. Check all dimensions on site before all work is commenced. All goods materials and workmanship to conform with current building regulations BS3 and CDM. © Copyright K A Architects Ltd.		
K A architects limited 27 Perenna Road Haywards Heath West Sussex RH16 1PJ	telephone 07712 649 542 email k a.architects@gmail.com www.k aarchitects.co.uk	Company No. 6538521 Registered Office 27 Perenna Road, Haywards Heath, RH16 1PJ