
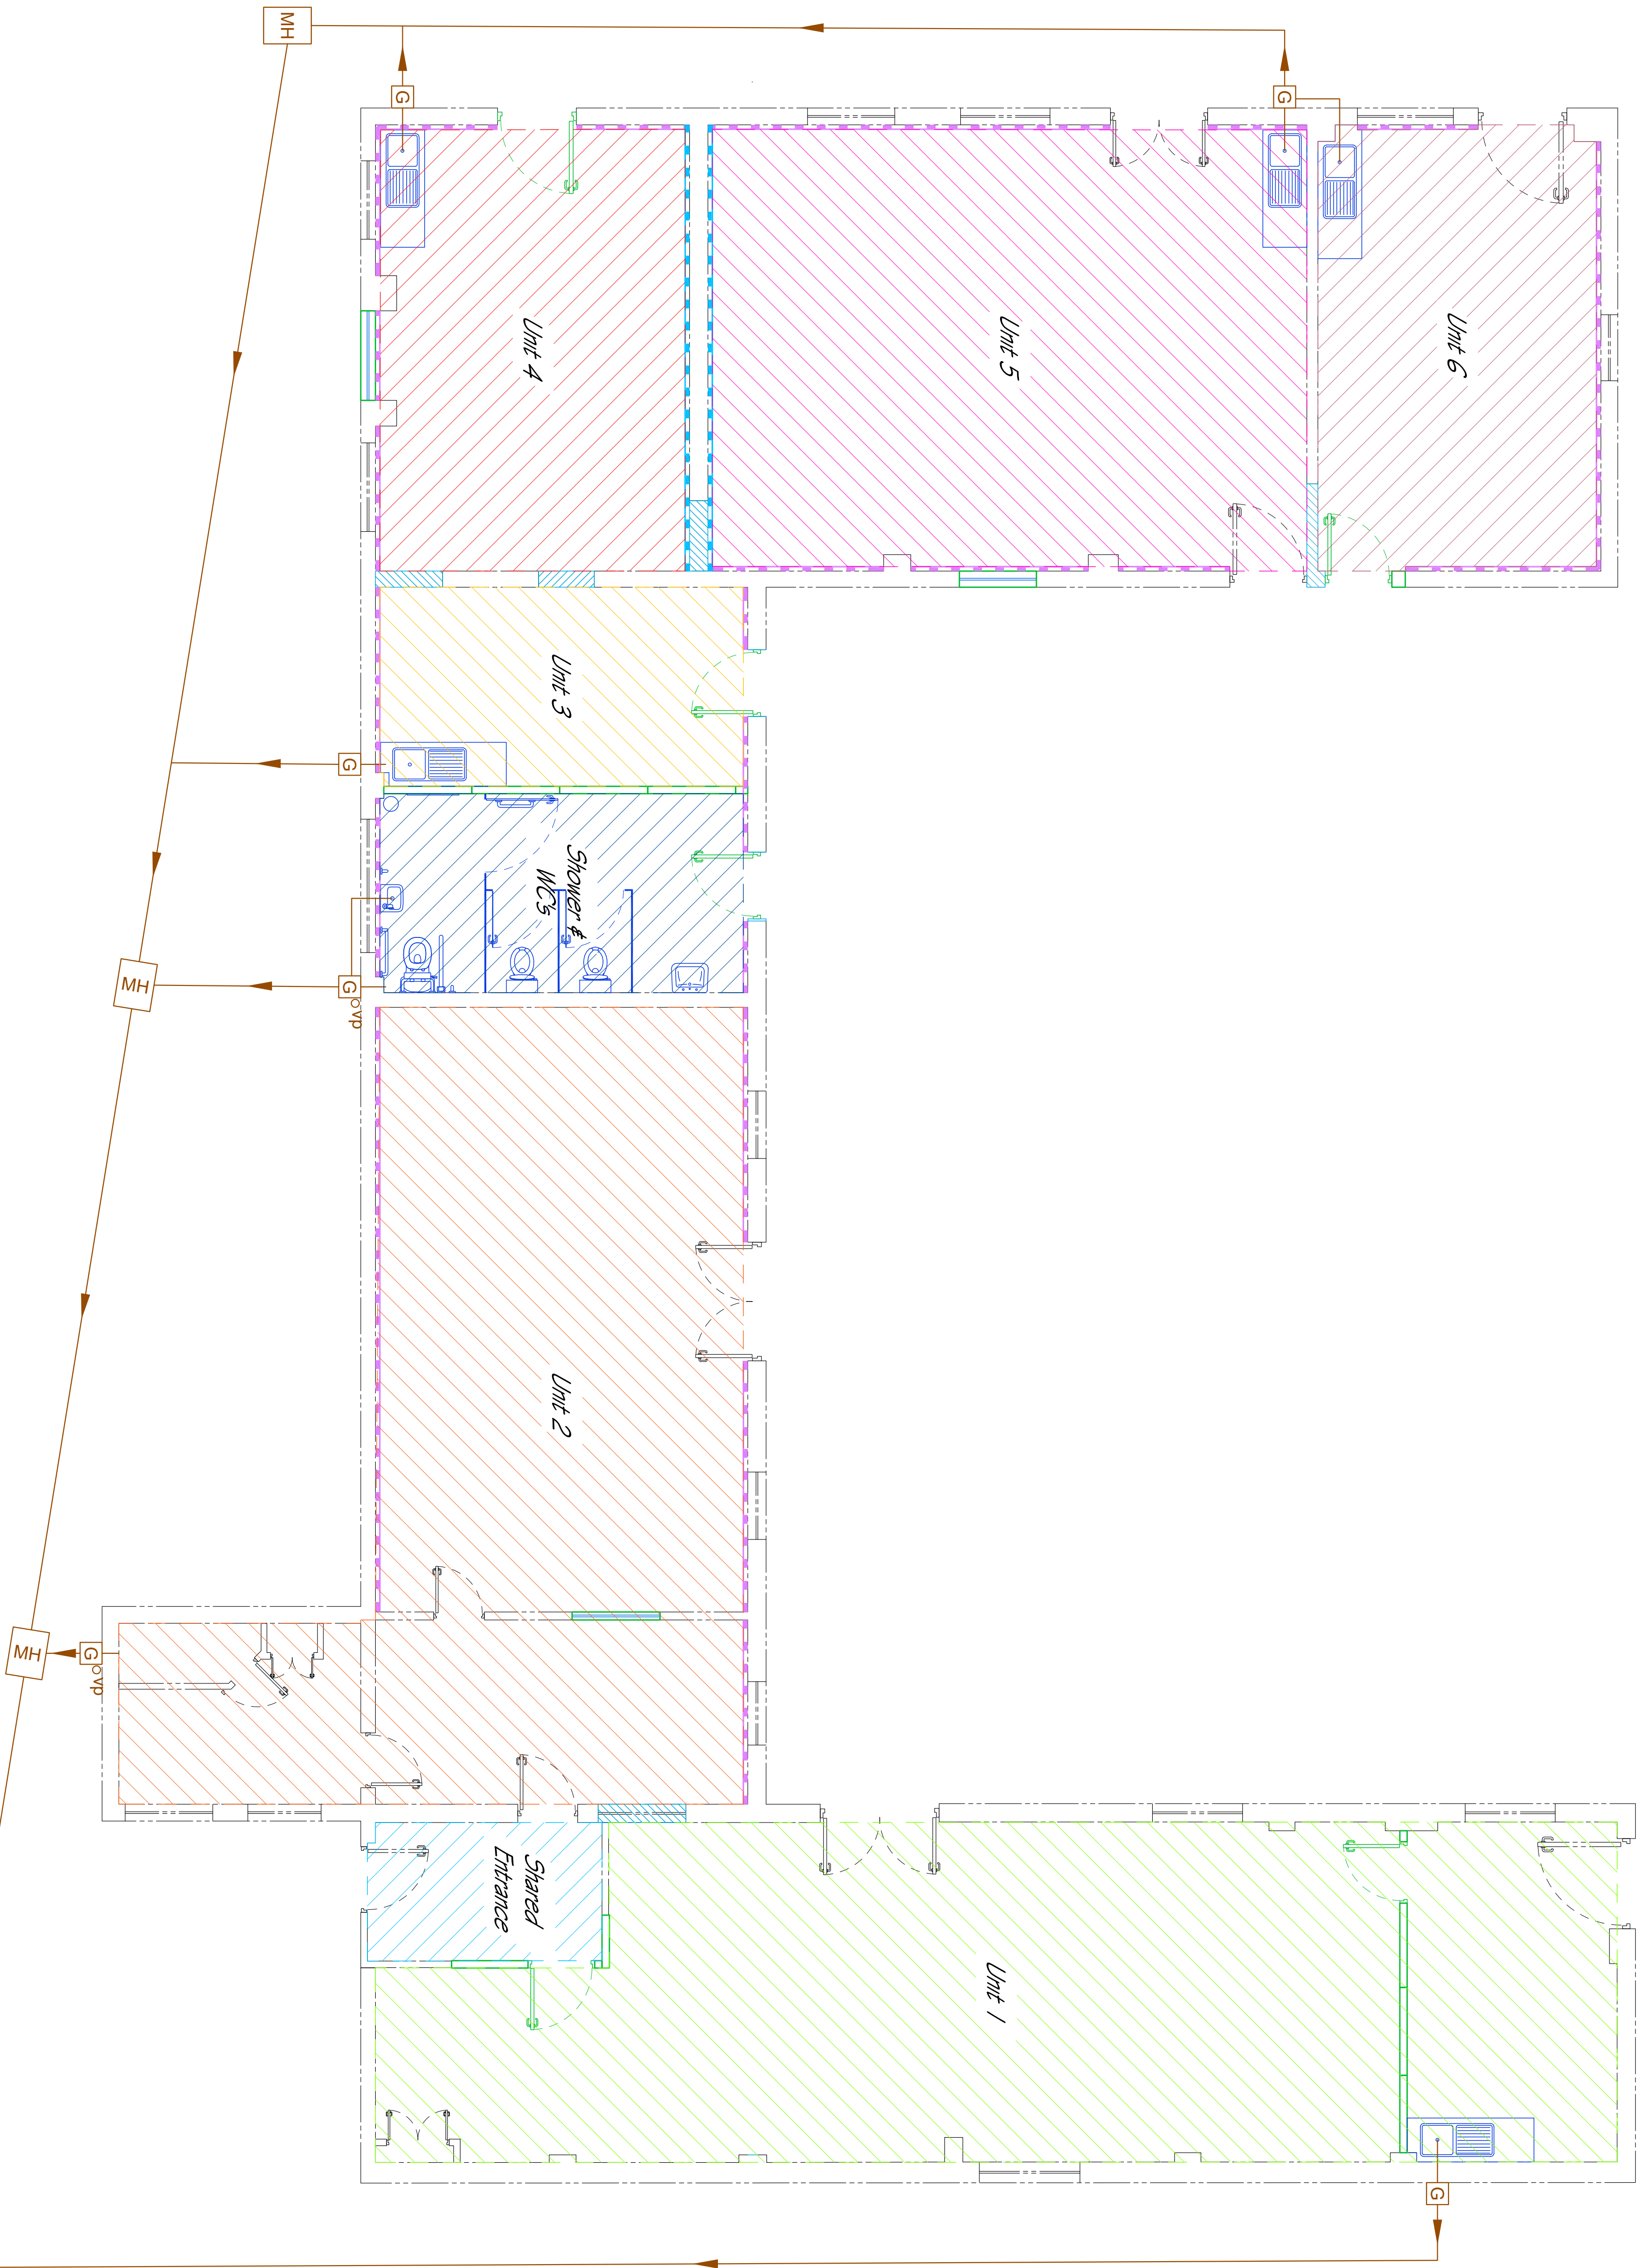


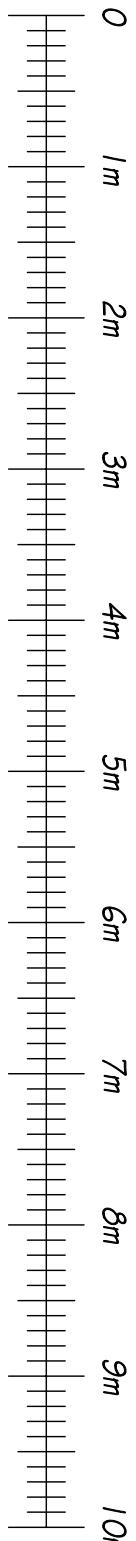

Walls to be dry lined & insulated
Walls to be dry lined

- Unit 1
- Unit 2
- Unit 3
- Unit 4
- Unit 5
- Unit 6
- Shower & WC's
- Shared Entrance

© SpaceLink Commercial Interiors
This drawing is the property of SpaceLink Commercial Interiors and is not to be reproduced without prior written permission.
All dimensions must be checked on site.
Do not scale from this drawing.

Client: Balcombe Estate

Site Address: Bowdens Calf Units
Haywards Heath Road
Balcombe
West Sussex
RH17 6QH

Contact: Samantha Collins

Project: Proposed
Units Conversion.

Amendments:
A) Updated as requested. 27.09
B) Updated as requested. 16.10
C) Updated as requested. 16.10
D) Updated as requested. 07.11
E) Updated as requested. 07.11
F) Updated as requested. 16.12
G) Updated as requested. 16.12
H) Updated as requested. 16.12

SPACELINK
COMMERCIAL INTERIORS LIMITED

The Old Dairy
Pilsley Farm
Rowhill
Balcombe
WEST SUSSEX
RH17 6JN

Tel: 01293 730127
email: info@spaceLink.co.uk

Scale: 1:50 @ A1
Drawing Ref: 2408SL SH12
Version: G
Drawn: CH