




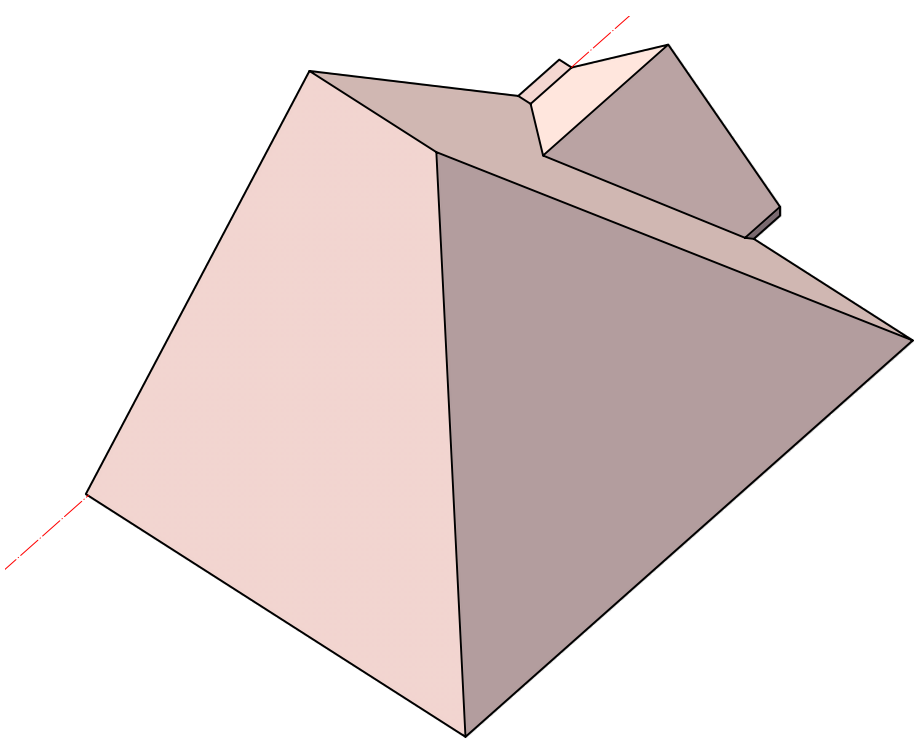


EXISTING ROOF MASSING

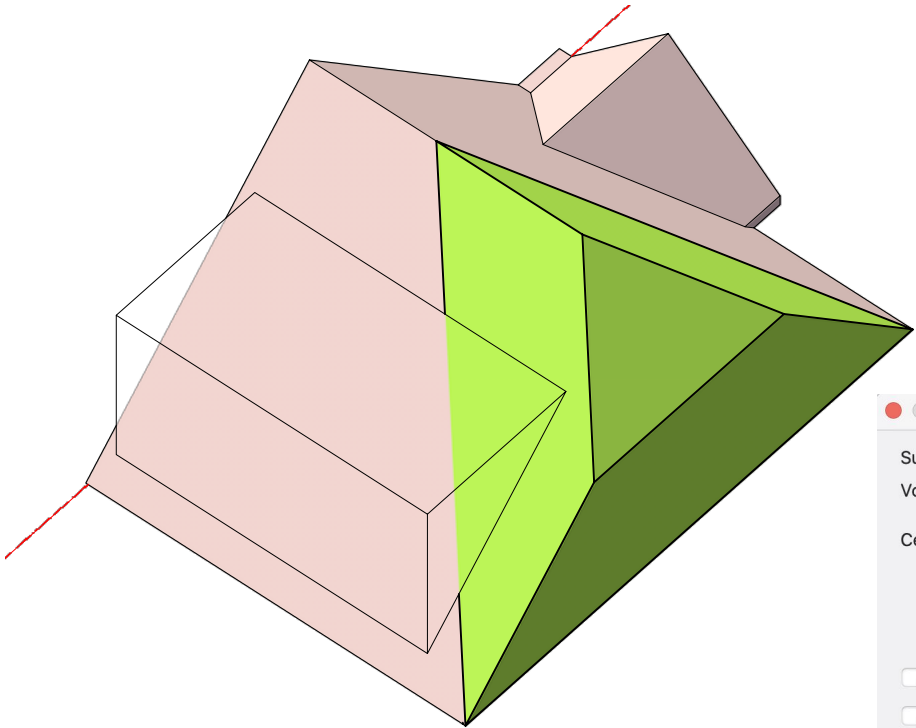

PROPOSED ADDITIONAL GABLE MASSING = 27.9m³

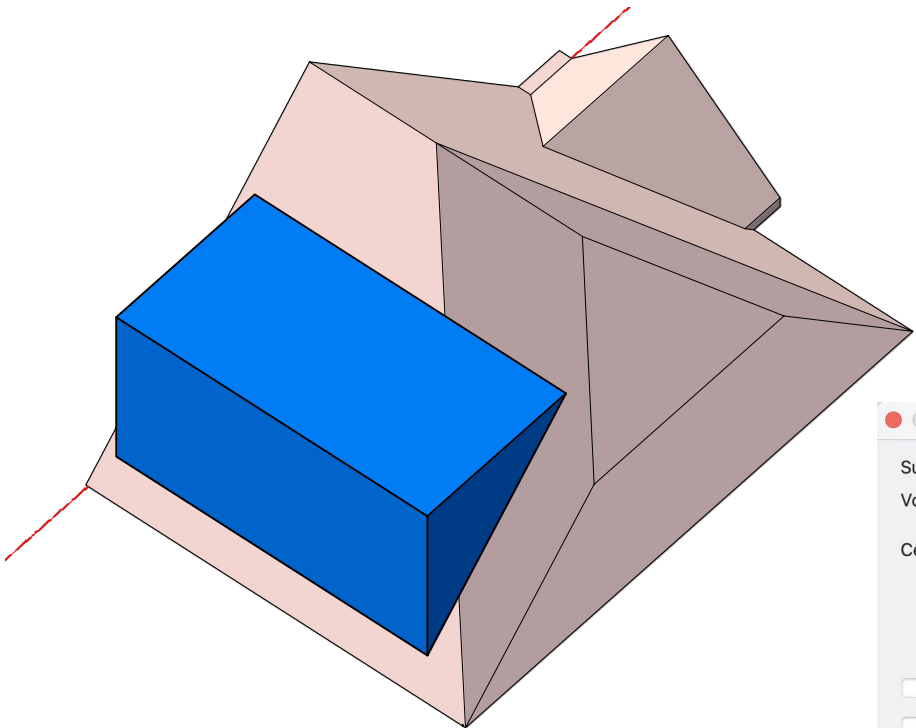

PROPOSED REAR DORMER ROOF MASSING = 21.4m³

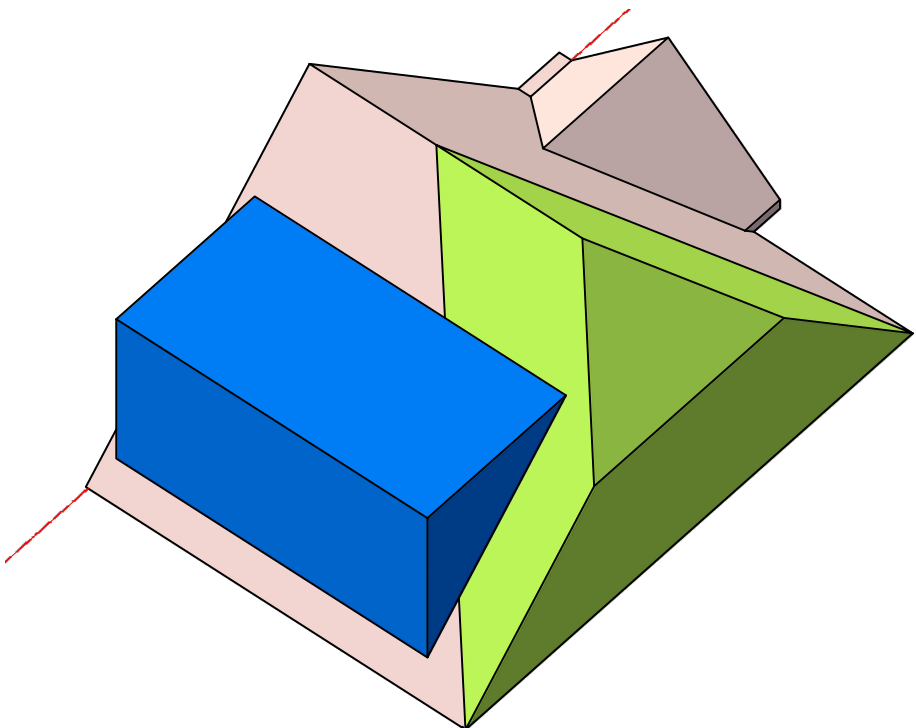


TOTAL ADDITIONAL ROOF MASSING = (27.9m³ + 21.4m³) **49.3m³**




31 SUNTE CLOSE

1 Proposed Front (North) Elevation
Scale: 1:100

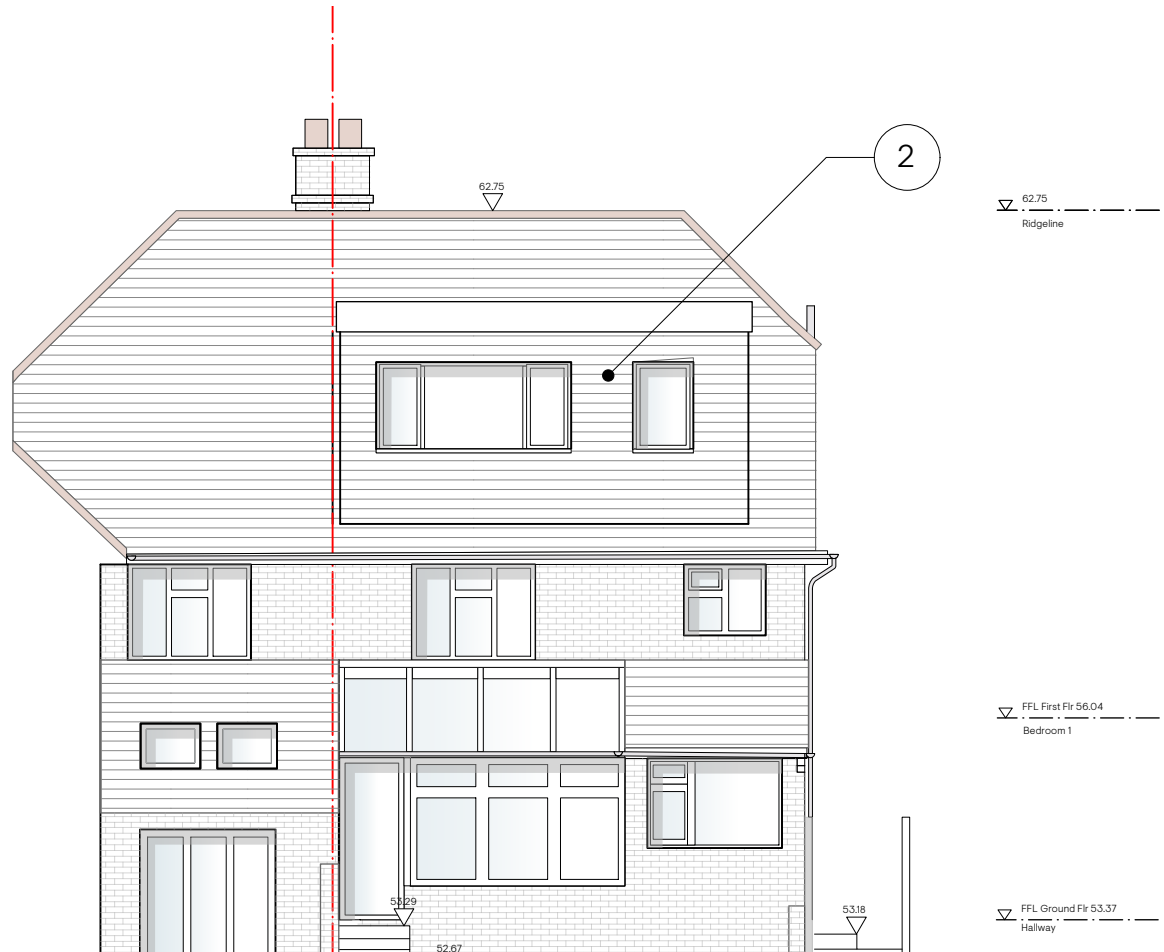


31 SUNTE CLOSE

2 Proposed Rear (South) Elevation
Scale: 1:100

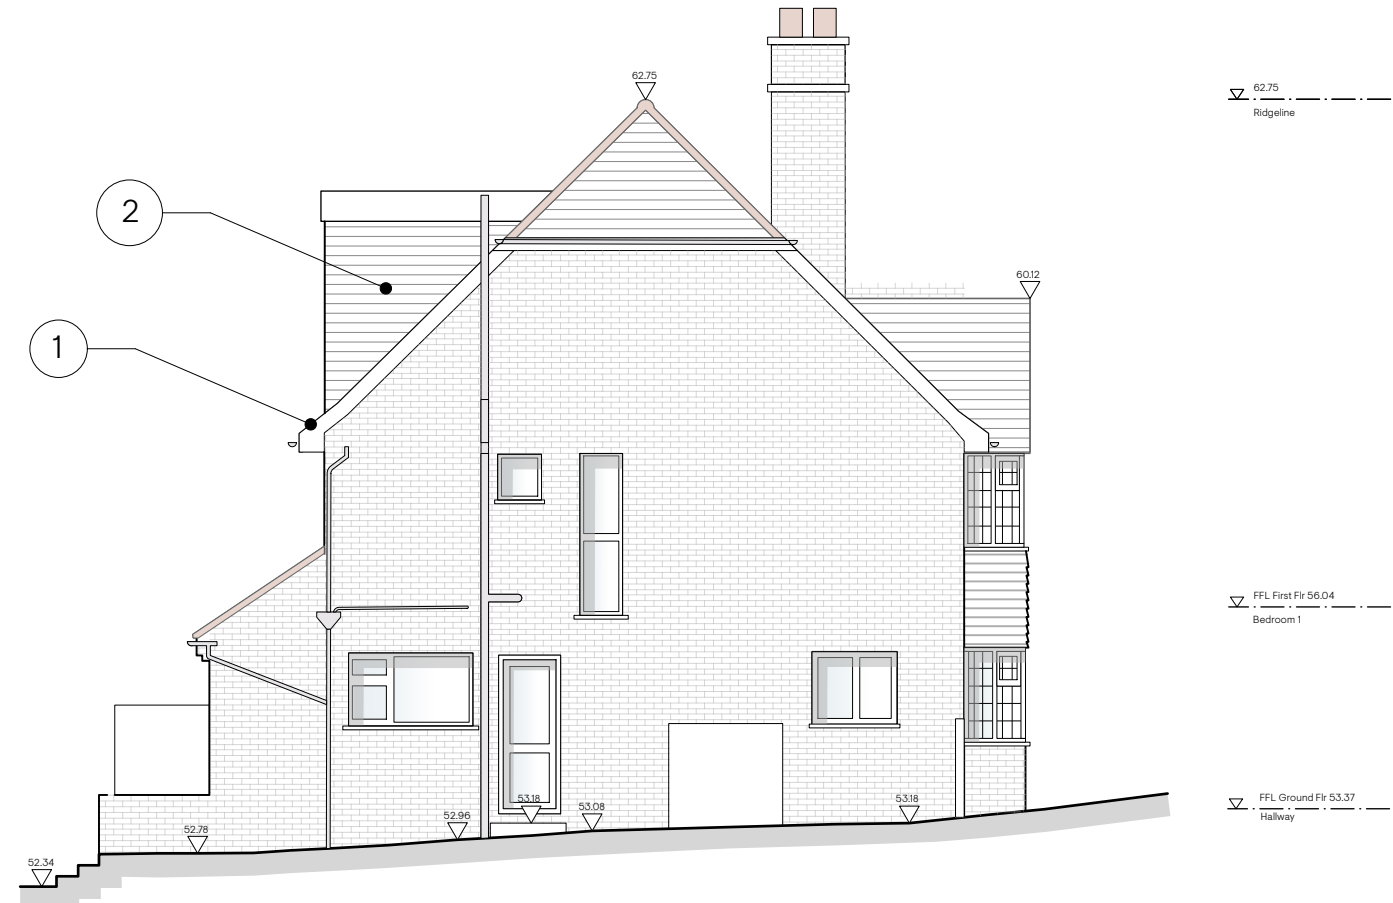


3 Proposed Side (East) Elevation
Scale: 1:100

- Dormer Notes
- 1 Min. 200mm from roof extension to eaves
 - 2 Materials to match the existing building

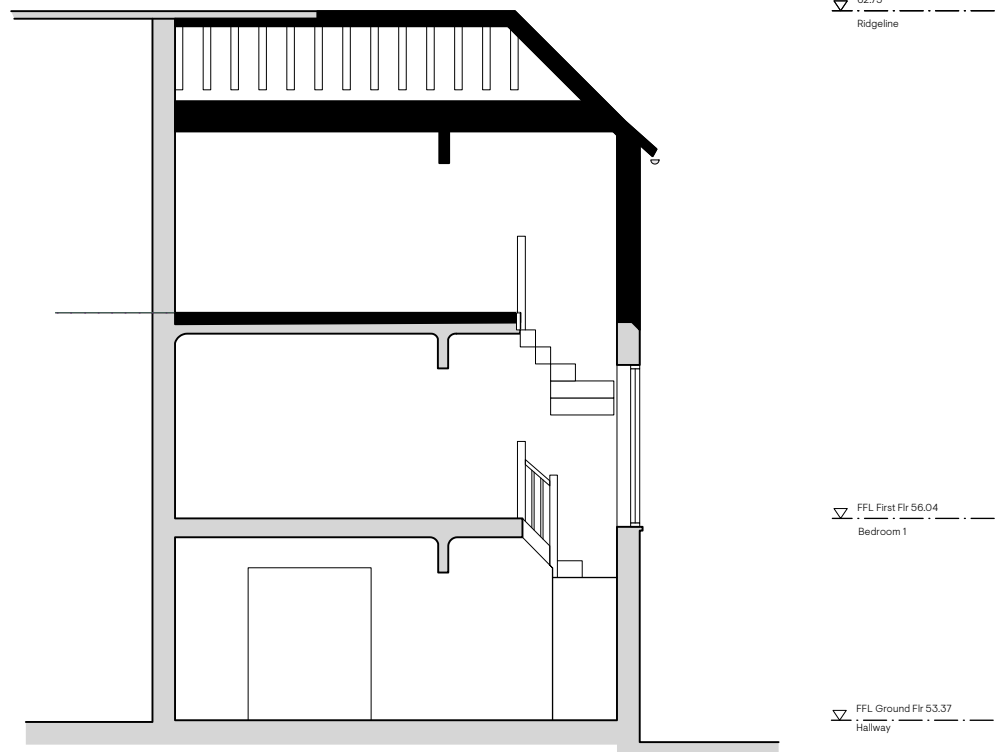

4 Proposed Section BB
Scale: 1:100

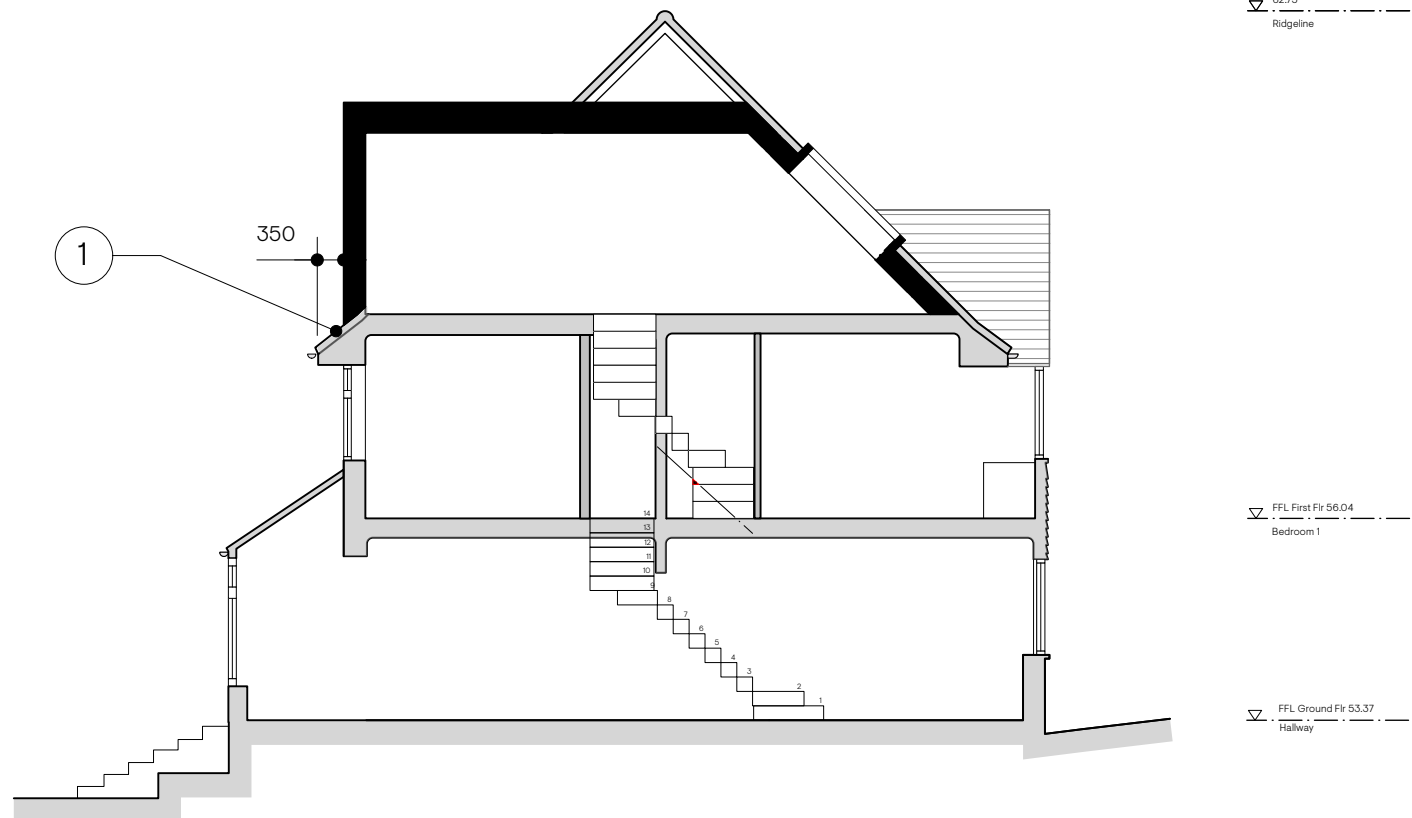

5 Proposed Section AA
Scale: 1:100

Notes

Rev
A

Comment
Issued for client comment

Date
08/01/2025

Project
31 Sunte Close, HH, RH161QT

Client
Charlotte John & Stuart Chapman

Drawing Title
Proposed Elevations & Sections

Drawing Number
24622 - D1 - 120

Scale
1:100

Revision
A

Drawn By
JF

Checked By
JF

Do not scale from drawing, all dimensions to be checked on site. Report any omissions, alterations and discrepancies to the architect immediately.

Issue Status
INFORMATION

foat.

John Foat Architects Ltd.
The Fishing Net Factory
8 Foundry Street
Brighton BN1 4AT
+44 7931 259 055
studio@foat.co.uk
www.foat.co.uk