


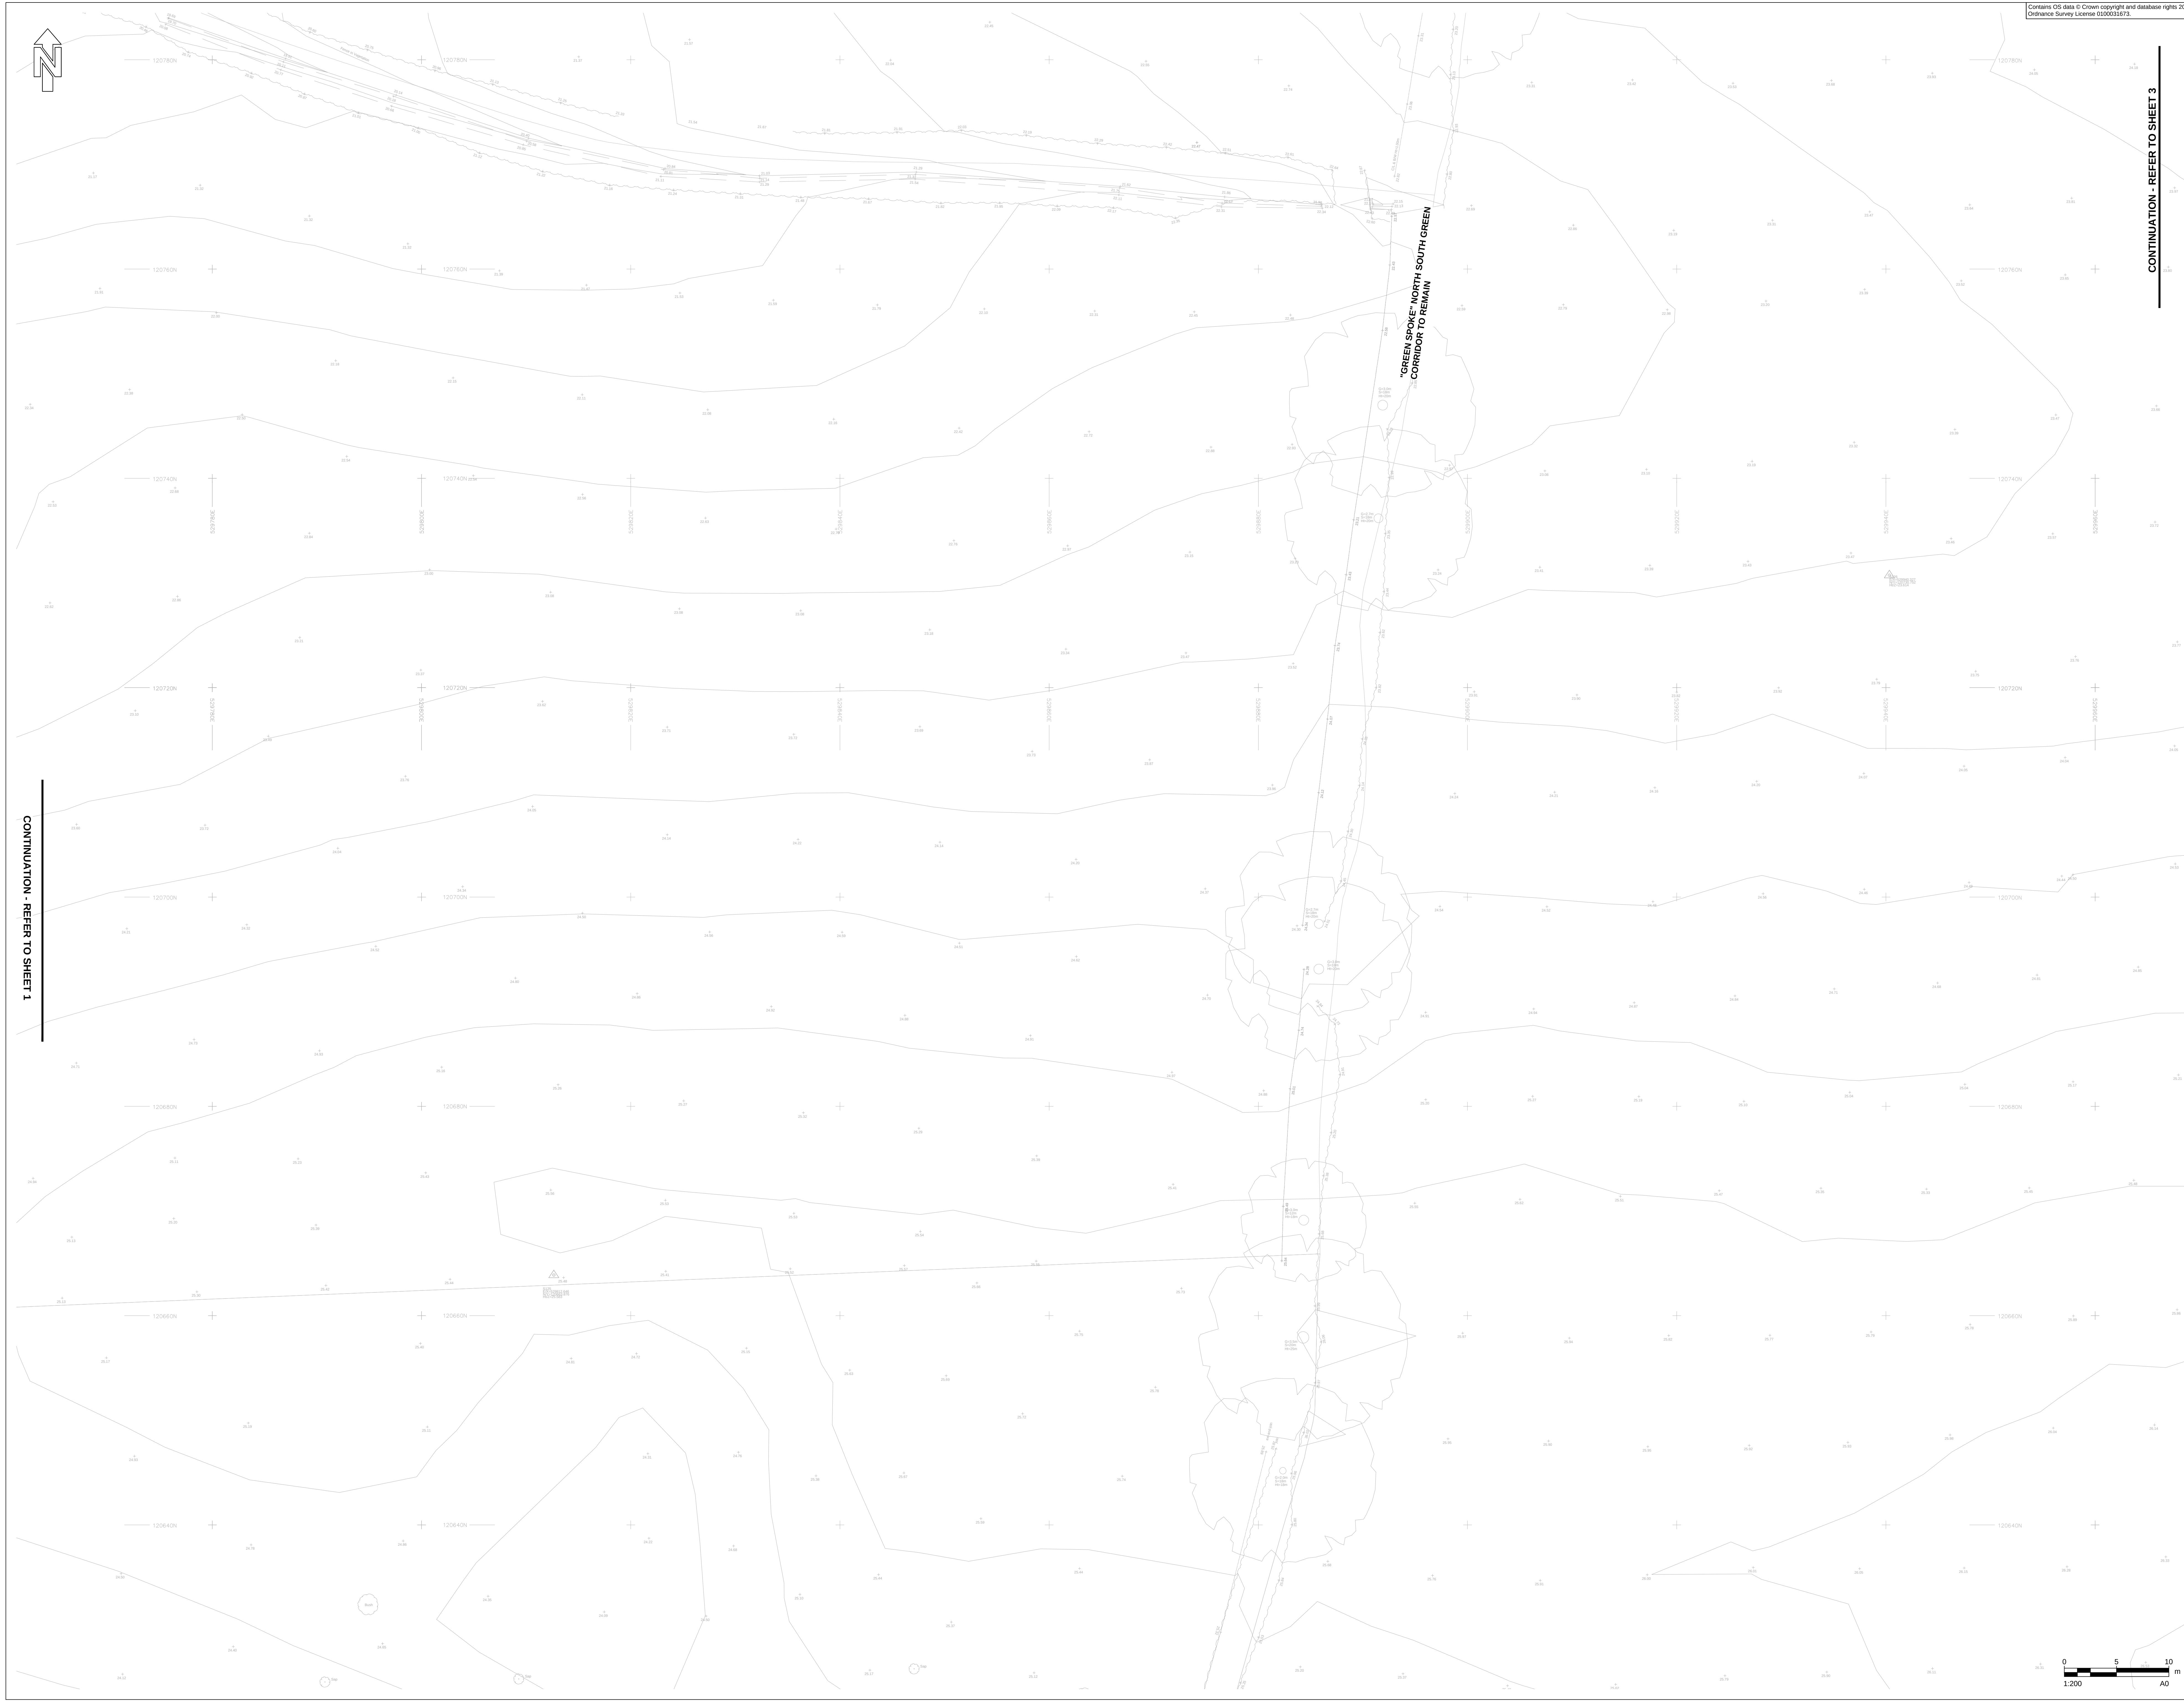

Contains OS data © Crown copyright and database rights 2023
Ordnance Survey License 0100031073



PROJECT

Brookleigh -
Northern Arc avenue
Central Section

CLIENT

Homes England

CONSULTANT

AECOM
MARLBOROUGH COURT
10 BRICKET ROAD
ST ALBANS, AL1 3JX, UK
Tel: +44 (0)1727 535 000
www.aecom.com

NOTES

- Do not scale from the drawing
- All levels shown are in meters Above Ordnance Datum (AOD) unless stated otherwise
- This drawing is based upon topographical information by 40Seven survey consultants, drawing 1520_P_Rev C dated August 2018 and an updated topographical survey by Survey Solutions, drawing 150885WLS-01, dated September 2023.
- It is the responsibility of the Contractor to confirm, existing levels of the adjoining phases, e.g. Eastern and Western Bridge Link Road prior to commencement
- Highway design remains subject to Section 38 Technical Approval by Highway Authority
- Contours represent a continuation of the highway and regate the raised table junctions and islands which will be subject to Section 38 design development and technical approval

FOR APPROVAL


SUITABILITY

S4 FOR STAGE APPROVAL

ISSUE/REVISION

PN	DATE	FOR APPROVAL
1/R	DATE	DESCRIPTION

KEY PLAN

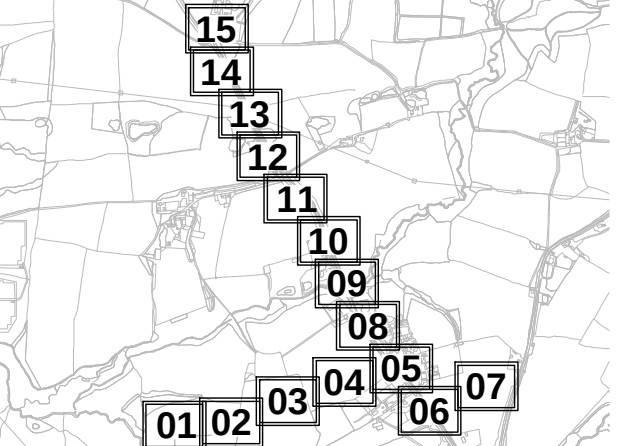

PROJECT NUMBER

60610807

SHEET TITLE

ADOPTABLE HIGHWAY
TOPOGRAPHICAL SURVEY
SHEET 2

SHEET NUMBER

60610807-ACM-CS-ZZ-DR-LS-00-0102