


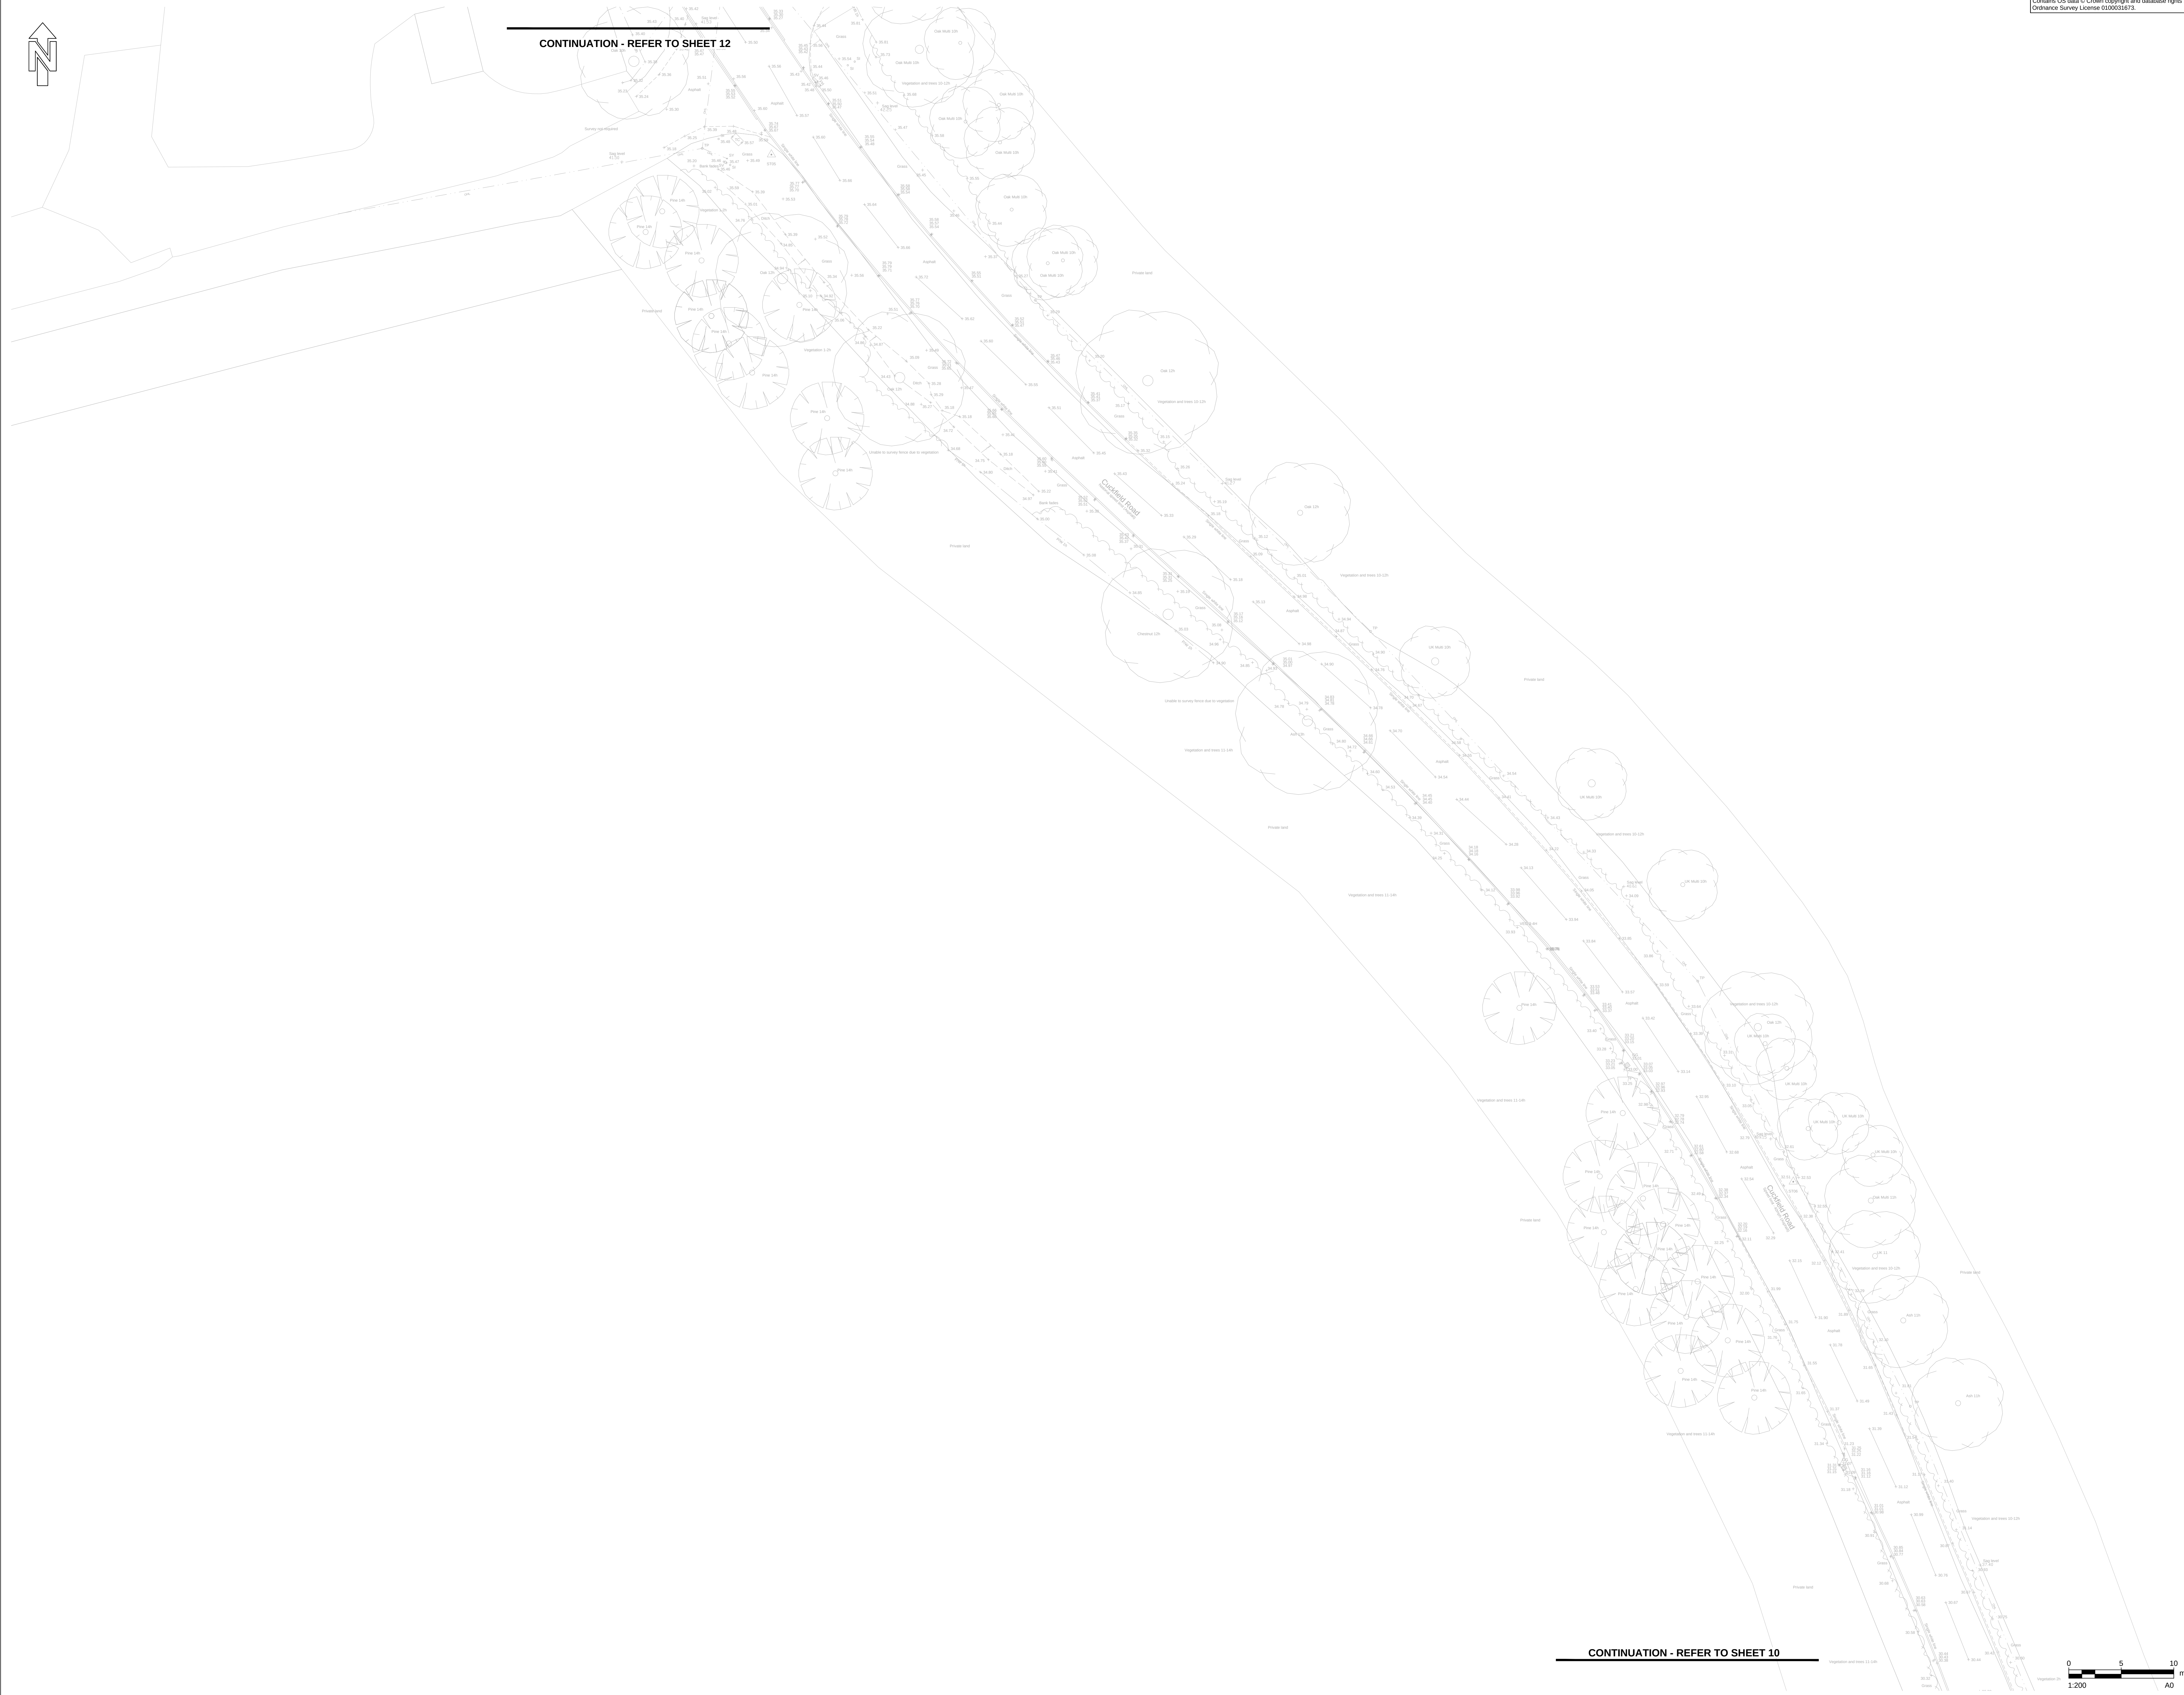

CONTINUATION - REFER TO SHEET 12



CONTINUATION - REFER TO SHEET 10

Contains OS data © Crown copyright and database rights 2023  
Ordnance Survey License 0100031073



PROJECT

Brookleigh -  
Northern Arc avenue  
Central Section

CLIENT

Homes England

CONSULTANT

AECOM  
MARLBOROUGH COURT  
10 BRICKET ROAD  
ST ALBANS, AL1 3JX, UK  
Tel: +44 (0)1727 535 000  
[www.aecom.com](http://www.aecom.com)

NOTES

- Do not scale from the drawing
- All levels shown are in meters Above Ordnance Datum (AOD) unless stated otherwise
- This drawing is based upon topographical information by 40Seven survey consultants, drawing 1520\_P\_Rev C dated August 2018 and an updated topographical survey by Survey Solutions, drawing 50896SW-S-01 dated September 2023.
- It is the responsibility of the Contractor to confirm, existing levels of the adjoining phases, e.g. Eastern and Western Bridge Link Road prior to commencement.
- Highway design remains subject to Section 38 Technical Approval by Highway Authority
- Contours represent a continuation of the highway and regulate the raised table junctions and islands which will be subject to Section 38 design development and technical approval

FOR APPROVAL


SUITABILITY

S4 FOR STAGE APPROVAL

ISSUE/REVISION

| IR  | DATE       | DESCRIPTION  |
|-----|------------|--------------|
| P01 | 24/01/2024 | FOR APPROVAL |

KEY PLAN

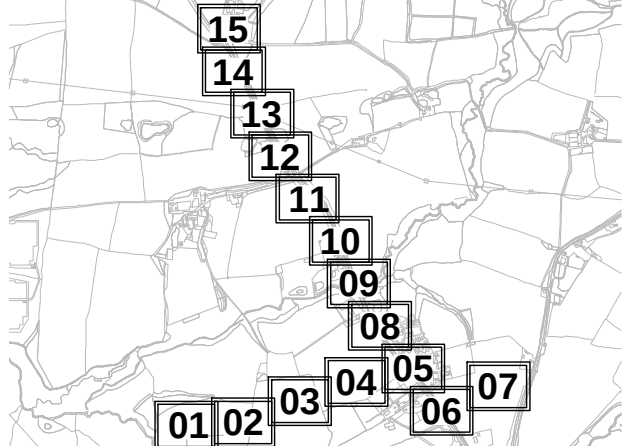

PROJECT NUMBER

60610807

SHEET TITLE

ADOPTABLE HIGHWAY  
TOPOGRAPHICAL SURVEY  
SHEET 11

SHEET NUMBER

60610807-ACM-CS-ZZ-DR-LS-00-0111