


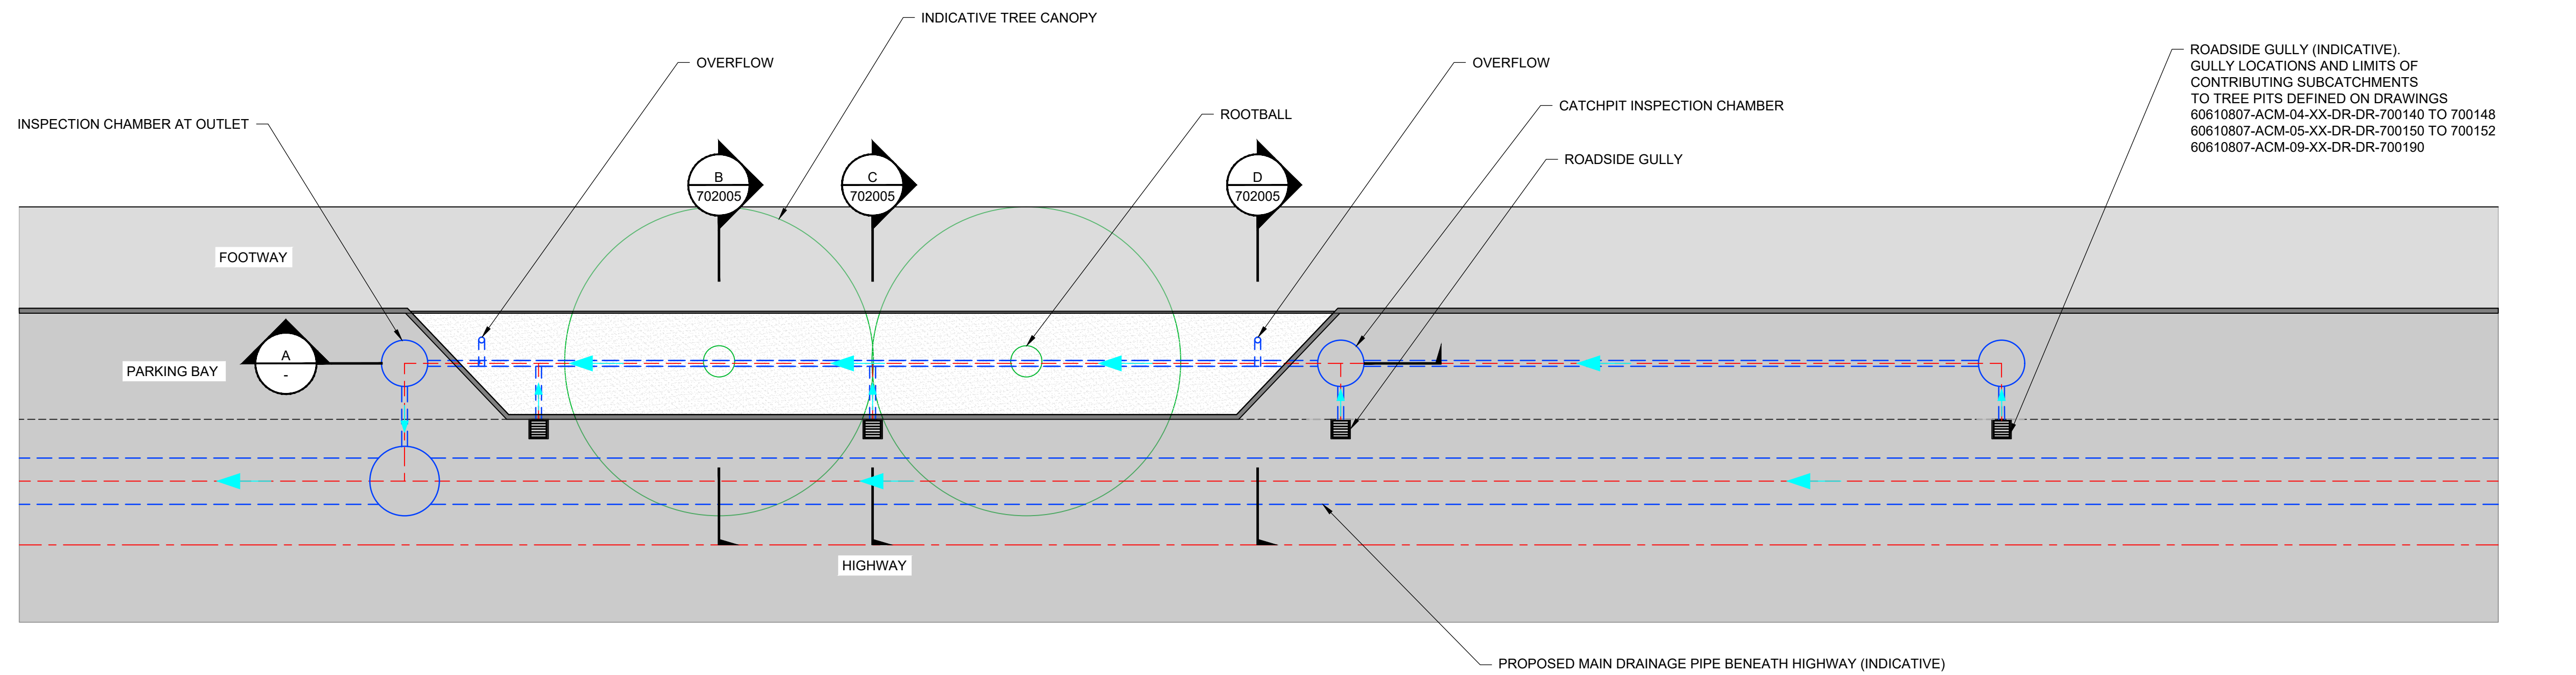


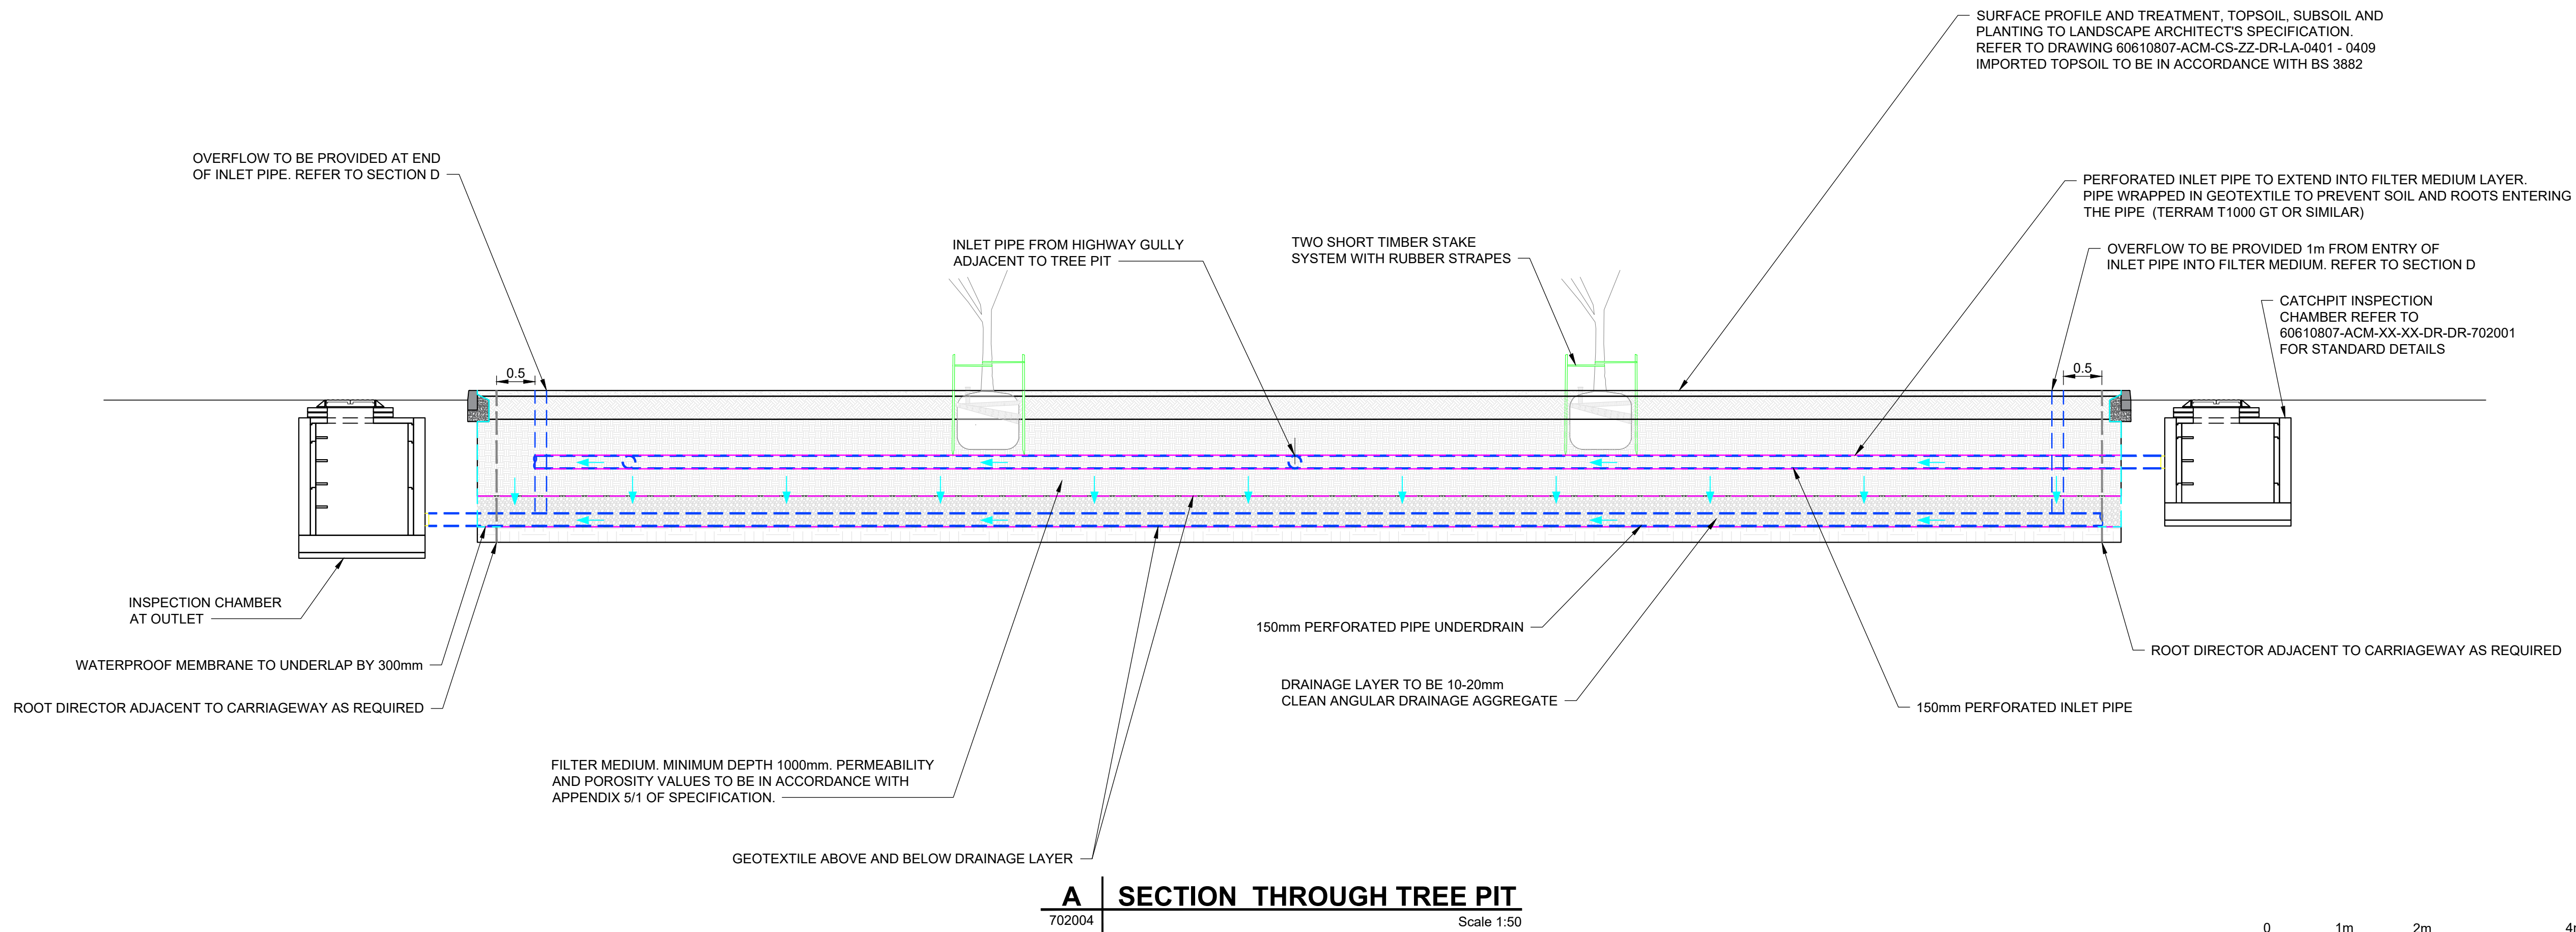

PLAN VIEW
1:100

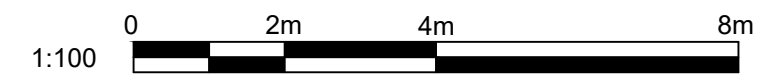

A	SECTION THROUGH TREE PIT
702004	Scale 1:50

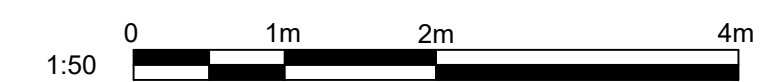

PROJECT

Brookleigh -
Northern Arc avenue
Central Section

CLIENT

Homes England

CONSULTANT

AECOM
Aldgate Tower
25 Leaman Street
London, E1 8FA
United Kingdom

T +44 (0)2076 452000
www.aecom.com

NOTES

1. Do not scale from the drawing
2. All levels shown are in meters Above Ordnance Datum (AOD) unless stated otherwise.
3. Installation of all geotextiles and associated proprietary elements to be in accordance with manufacturer's specification.
4. Tree planting schedules and structural soil volume requirements are to be specified by the landscape architect.
5. Filter medium soils' permeability and porosity values to be in accordance with acceptable values provided in Appendix 5/1 of Specification.
6. Tree pit details are subject to approval of Highways Authority.

KEY

	PIPE
	PIPE CENTRELINE
	HIGHWAY CENTRELINE
	GEOTEXTILE
	WATERPROOF MEMBRANE
	ROOT BARRIER

SUITABILITY

S3 FOR REVIEW & COMMENT

ISSUE/REVISION

P02	20.12.2024	SECOND ISSUE
P01	19.01.2024	FIRST ISSUE
I/R	DATE	DESCRIPTION

PROJECT NUMBER

60610807

SHEET TITLE

STANDARD DETAILS
TREE PIT DETAIL
SHEET 5 OF 9

SHEET NUMBER

60610807-ACM-XX-XX-DR-DR-702004