


ISO A1 594mm x 841mm  
Approved: NM  
Checked: KH  
Designer: TA  
Project Management Initials:  
Last saved by: THOMAS O ADAMS  
Last Plotted: 2024-12-20  
Filename: C:\P\WORKING\AECOM\_DS09\_UK\_2020\0275276\60610807-ACM-XX-XX-DR-DR-702005.DWG

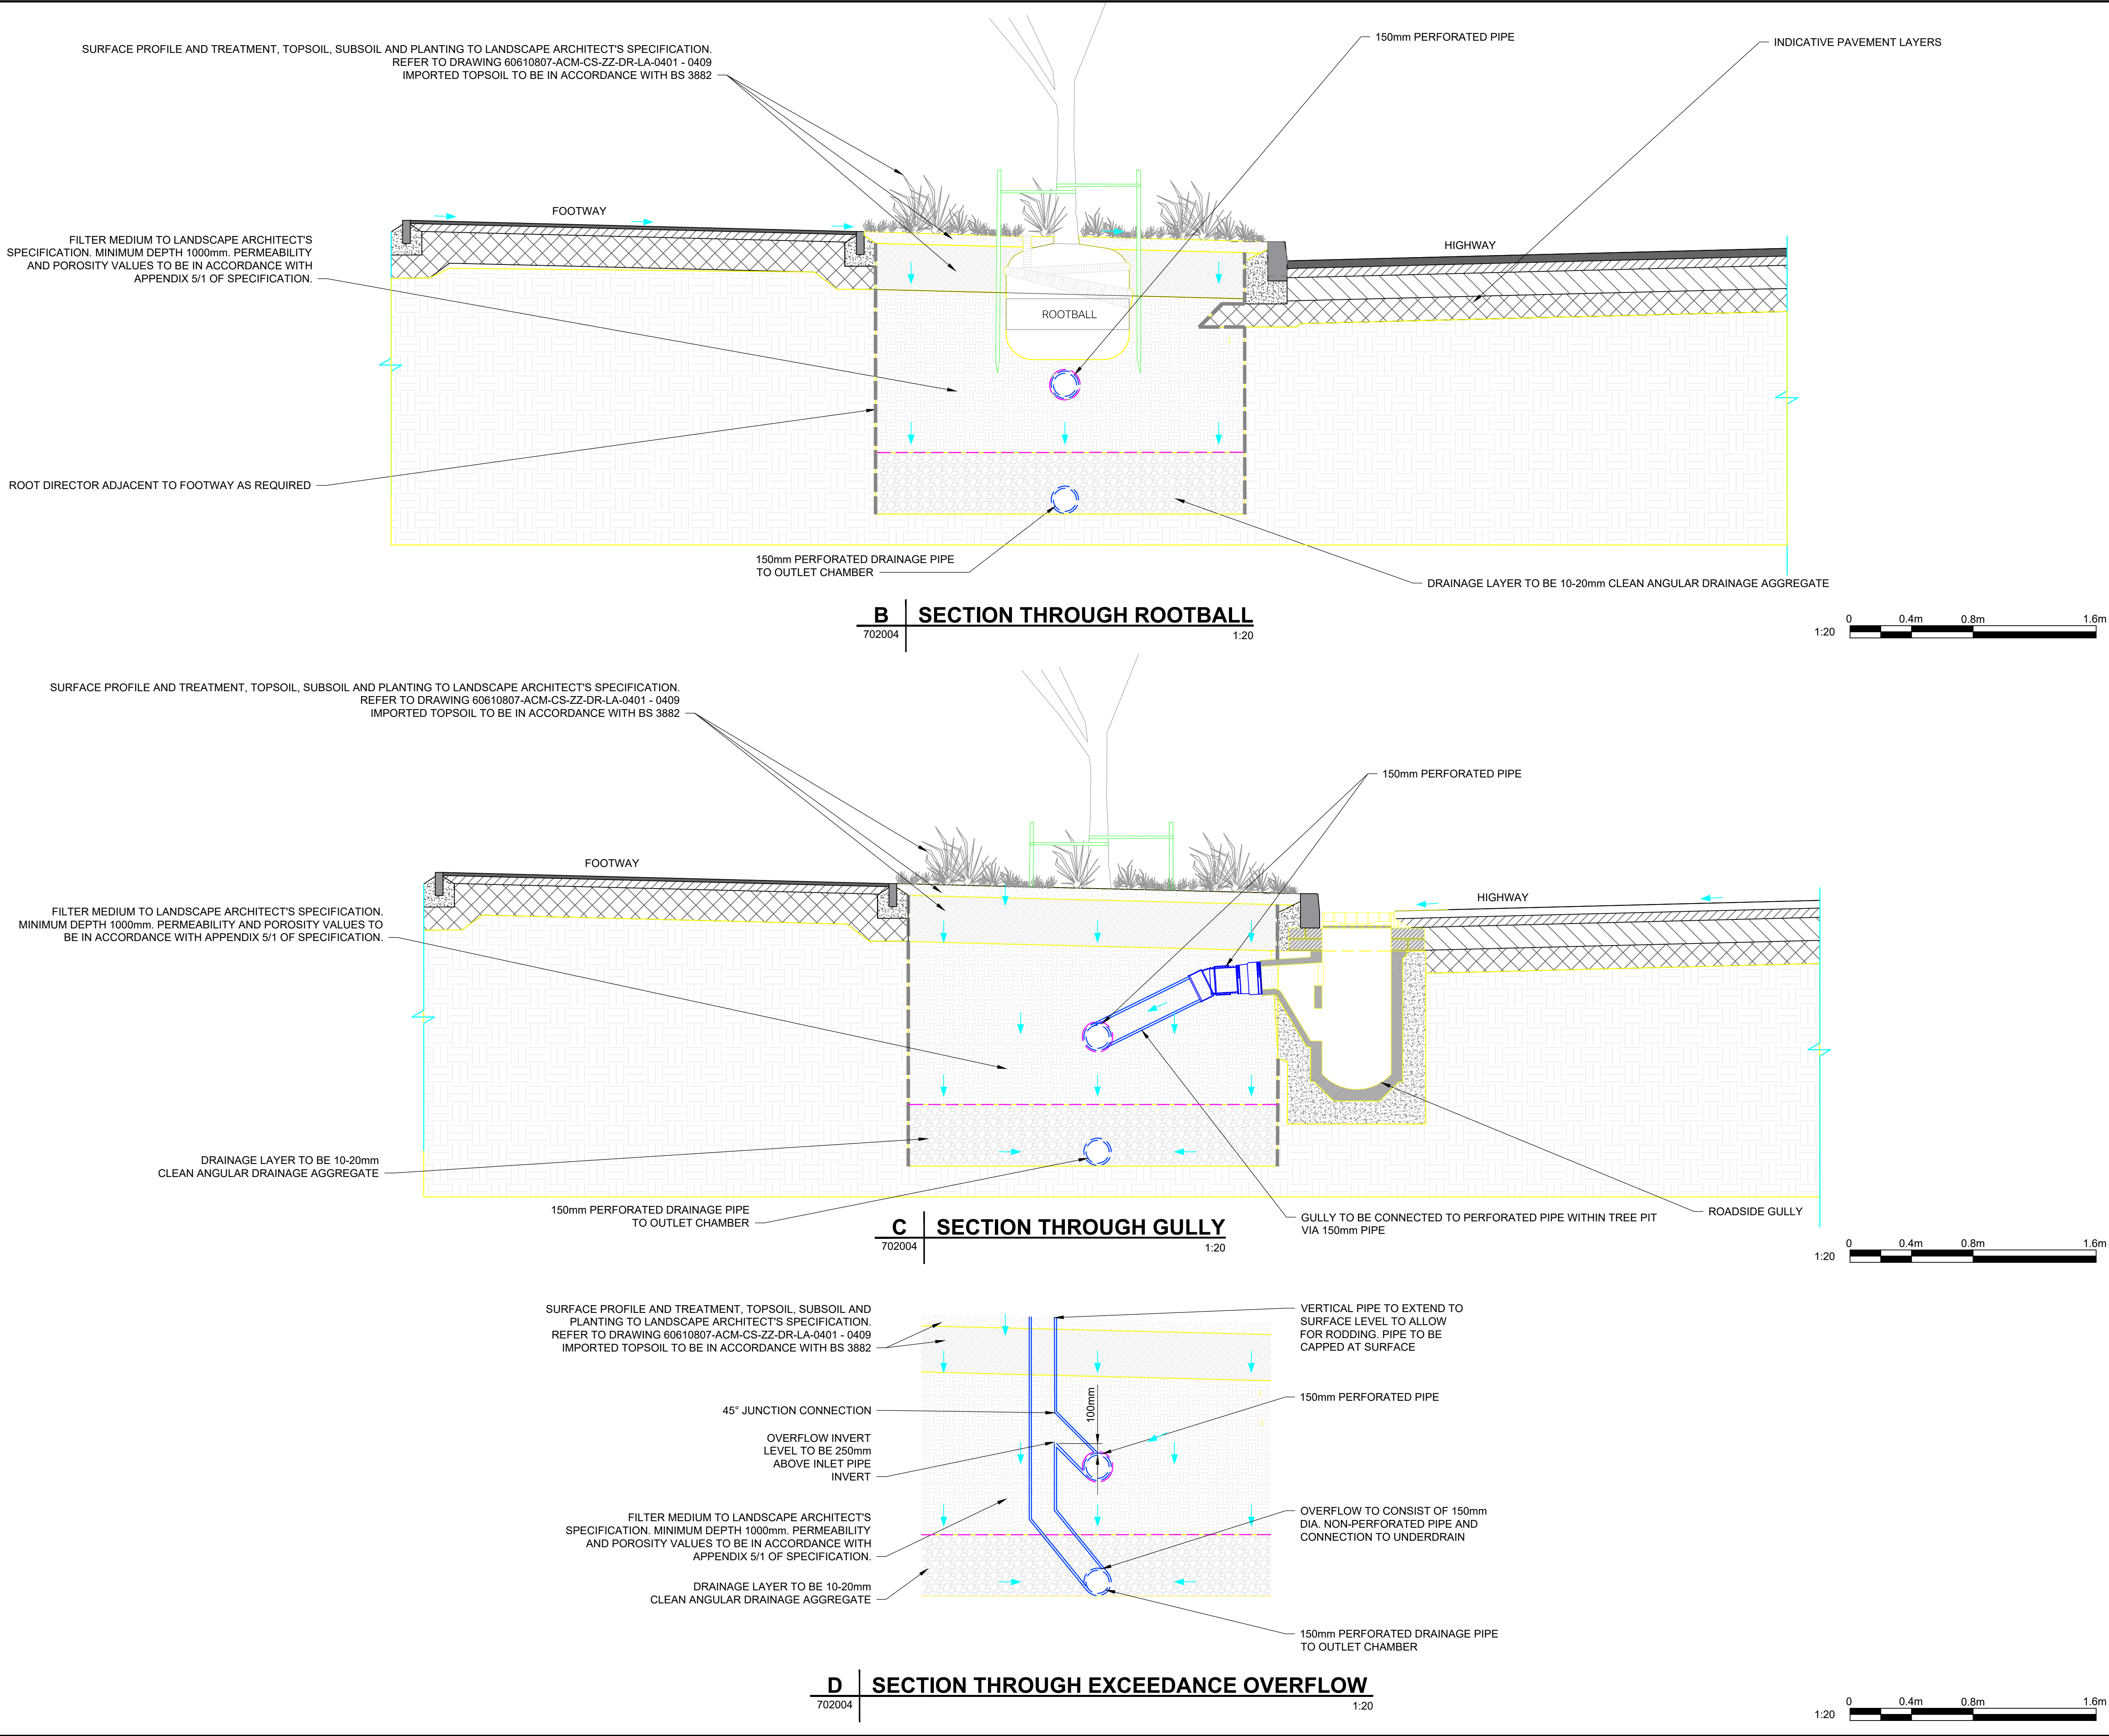

This drawing has been prepared for the use of AECOM's client. It may not be used, modified, reproduced or relied upon by third parties, except as agreed by AECOM or as required by law. AECOM accepts no responsibility, and denies any liability whatsoever, to any party that uses or relies on this drawing without AECOM's express written consent. Do not scale this document. All measurements must be obtained from the stated dimensions.



PROJECT

Brookleigh -  
Northern Arc avenue  
Central Section

CLIENT

Homes England

CONSULTANT

AECOM  
Aldgate Tower  
2 Leman Street  
London, E1 8FA  
United Kingdom

T +44 (0)2076 452000  
www.aecom.com

NOTES

- Do not scale from the drawing
- All levels shown are in meters Above Ordnance Datum (AOD) unless stated otherwise.
- Installation of all geotextiles and associated proprietary elements to be in accordance with manufacturer's specification.
- Tree planting schedules and structural soil volume requirements are to be specified by the landscape architect.
- Filter medium soils' permeability and porosity values to be in accordance with acceptable values provided in Appendix 5/1 of Specification.
- Tree pit details are subject to approval of Highways Authority.

KEY

- PIPE
- PIPE CENTRELINE
- GEOTEXTILE
- WATERPROOF MEMBRANE
- ROOT BARRIER

SUITABILITY

S3 FOR REVIEW & COMMENT

ISSUE/REVISION

| P02 | 20.12.2024 | SECOND ISSUE |
|-----|------------|--------------|
| P01 | 19.01.2024 | FIRST ISSUE  |
| I/R | DATE       | DESCRIPTION  |

PROJECT NUMBER

60610807

SHEET TITLE

STANDARD DETAILS  
TREE PIT DETAIL  
SHEET 6 OF 9

SHEET NUMBER

60610807-ACM-XX-XX-DR-DR-702005