


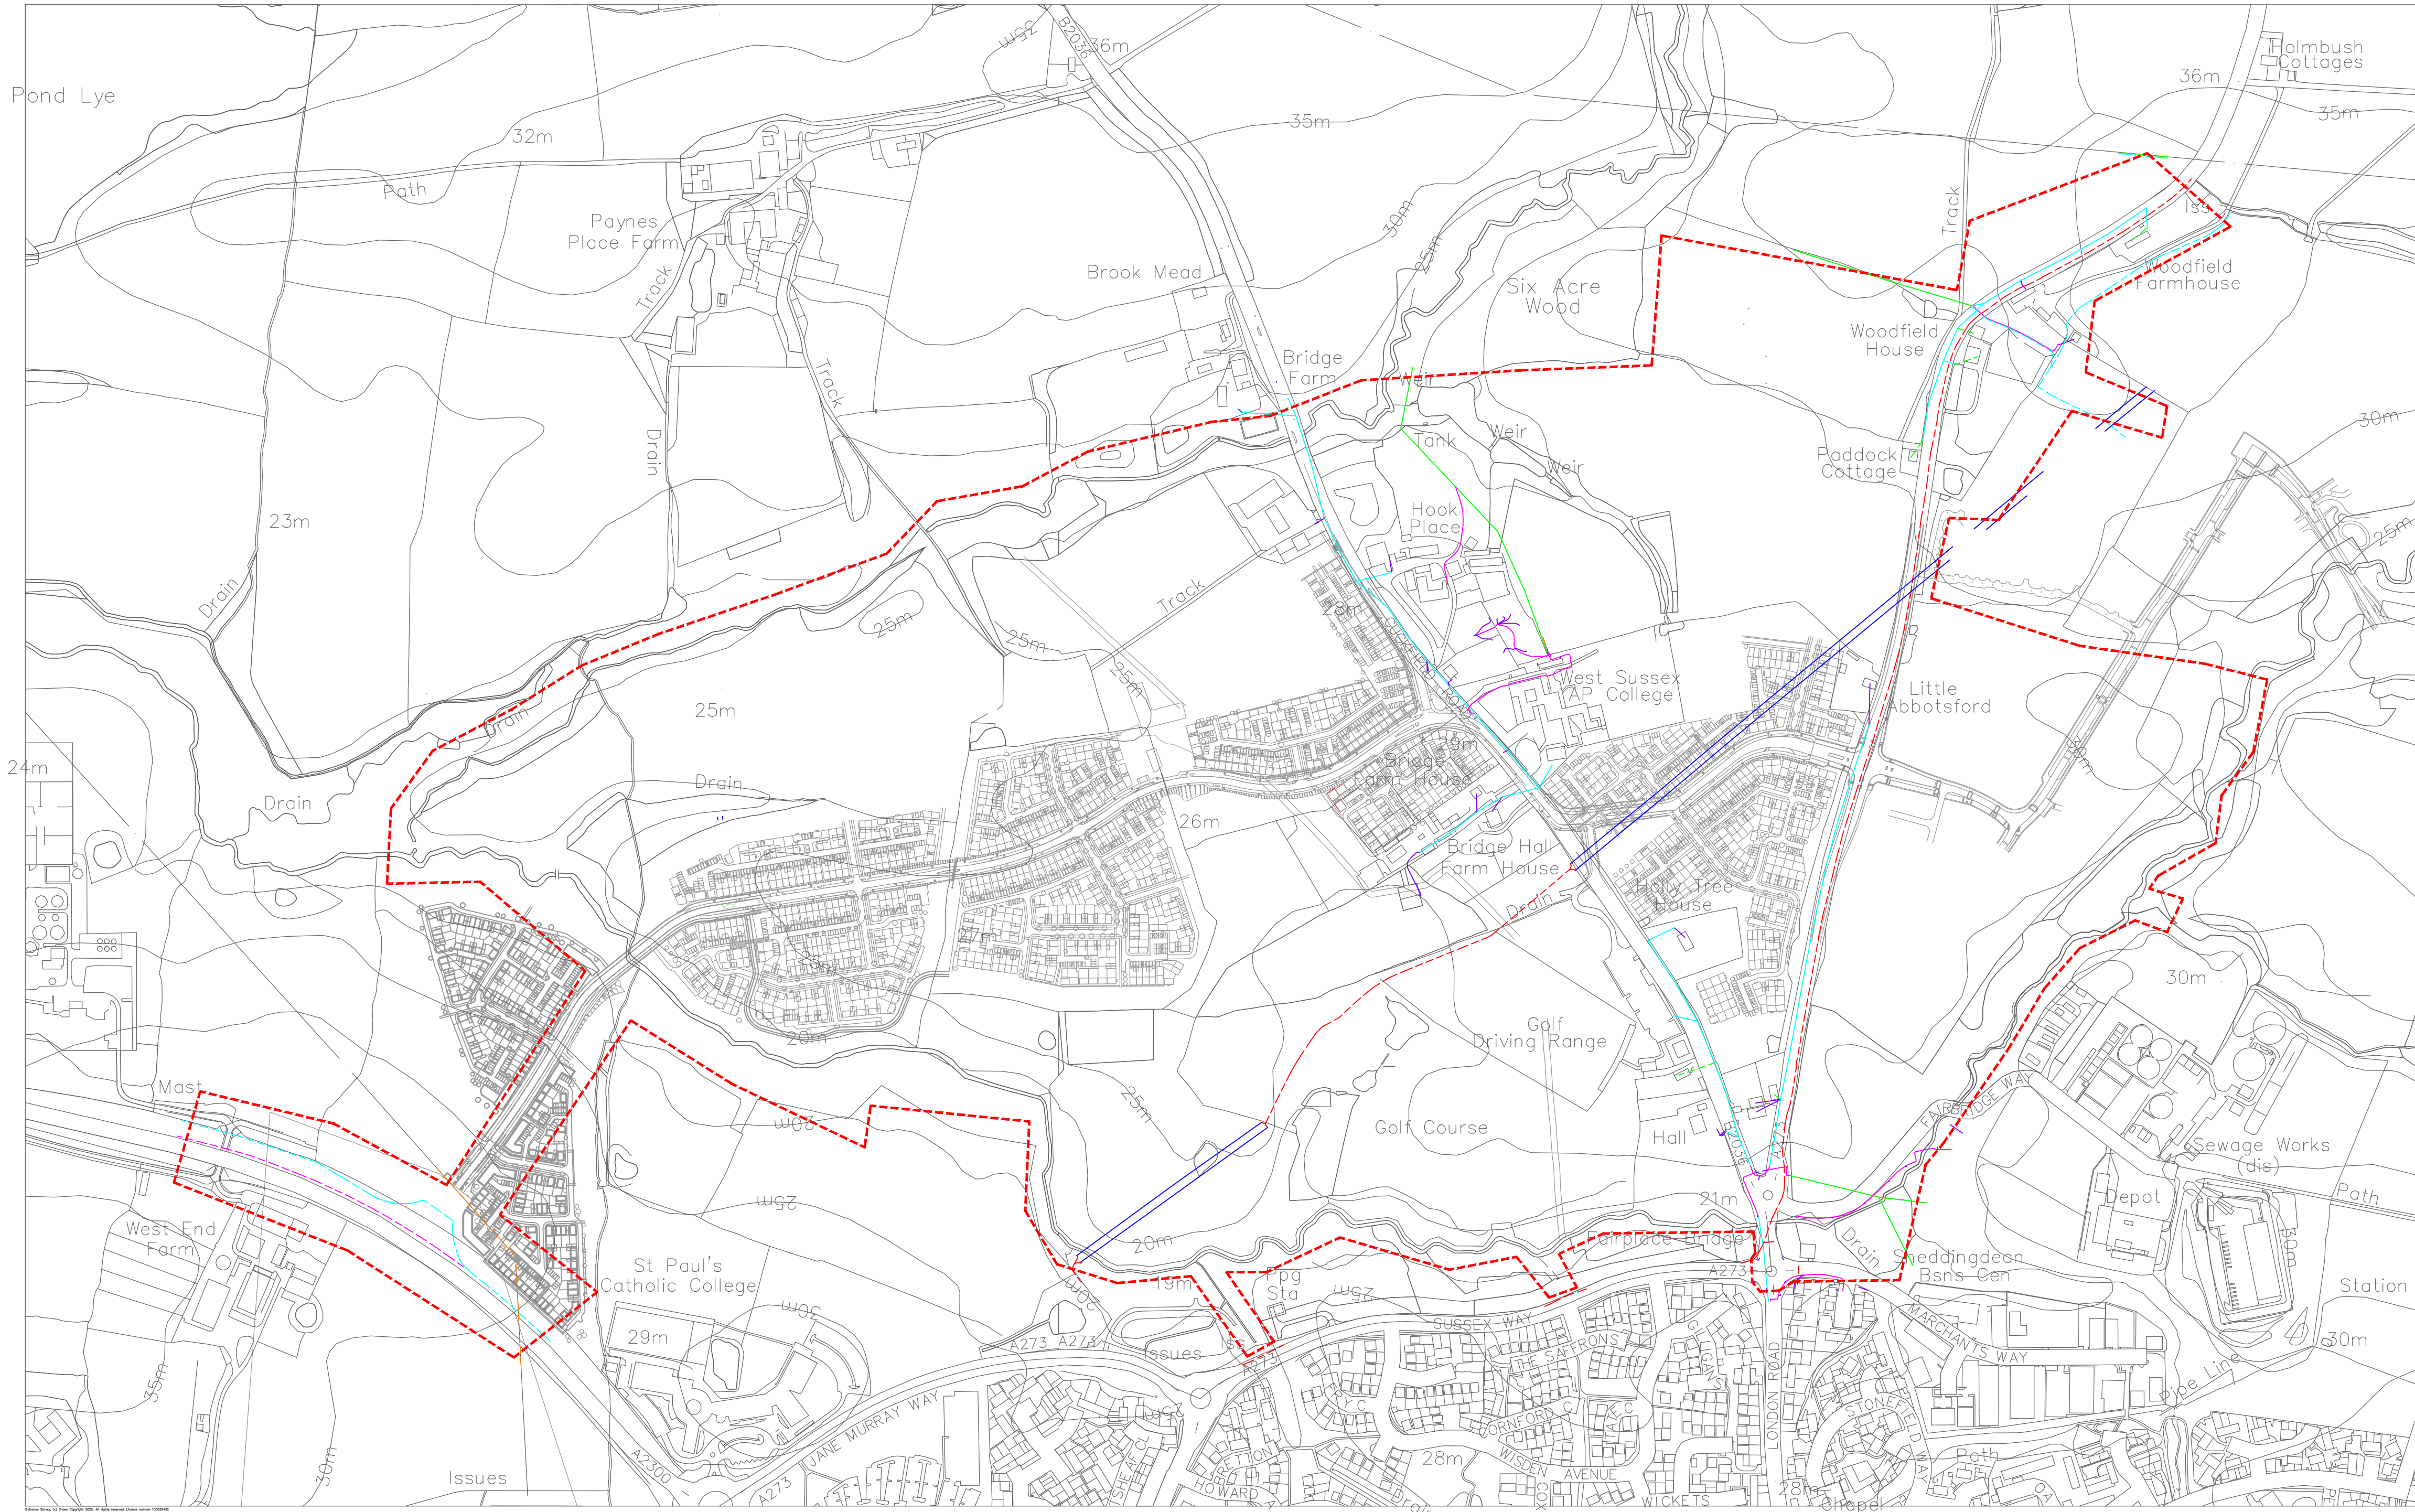

Legend

- Electricity 11kV Overhead (UK Power Networks)
- Electricity Low Voltage Overhead (UK Power Networks)
- Electricity 33kV Overhead (UK Power Networks)
- Electricity Low Voltage Underground (UK Power Networks)
- Electricity Earth Underground (UK Power Networks)
- Electricity Underground (UK Power Networks)
- Electricity 33kV Overhead (UK Power Networks)
- Electricity Overhead (UK Power Networks)
- Electricity 11kV Underground (UK Power Networks)
- Electricity 6.6kV Underground Abandoned (UK Power Networks)
- Electricity 132kV Overhead (UK Power Networks)
- Electricity ??? Underground (UK Power Networks)
- Electric Pilot Underground (UK Power Networks)
- Electricity ??? Overhead (National Grid Network)
- Electricity 400kV Overhead (UK Power Networks)

[illegible]

PROJECT

Brookleigh - Northern Arc Avenue Central Section

CLIENT

Homes England

CONSULTANT

AECOM
The Colmore Building
20 Colmore Circus Queensway
Birmingham
B4 6AT

+44 (0)121 212 3035 tel.
www.aecom.com

NOTES

ISSUE/REVISION		
P2	04/12/24	Updated to new road layout
P1	19/12/23	Xrefs updated
P0	10/10/22	Preliminary Issue
I/R	DATE	DESCRIPTION

NOT FOR
CONSTRUCTION
STATUS

Preliminary

PROJECT NUMBER _____

60610807

SHEET TITLE

Existing Site Wide Electrical Utilities

SHEET NUMBER

60610807-ACM-XX-XX-DR-EL-020001