


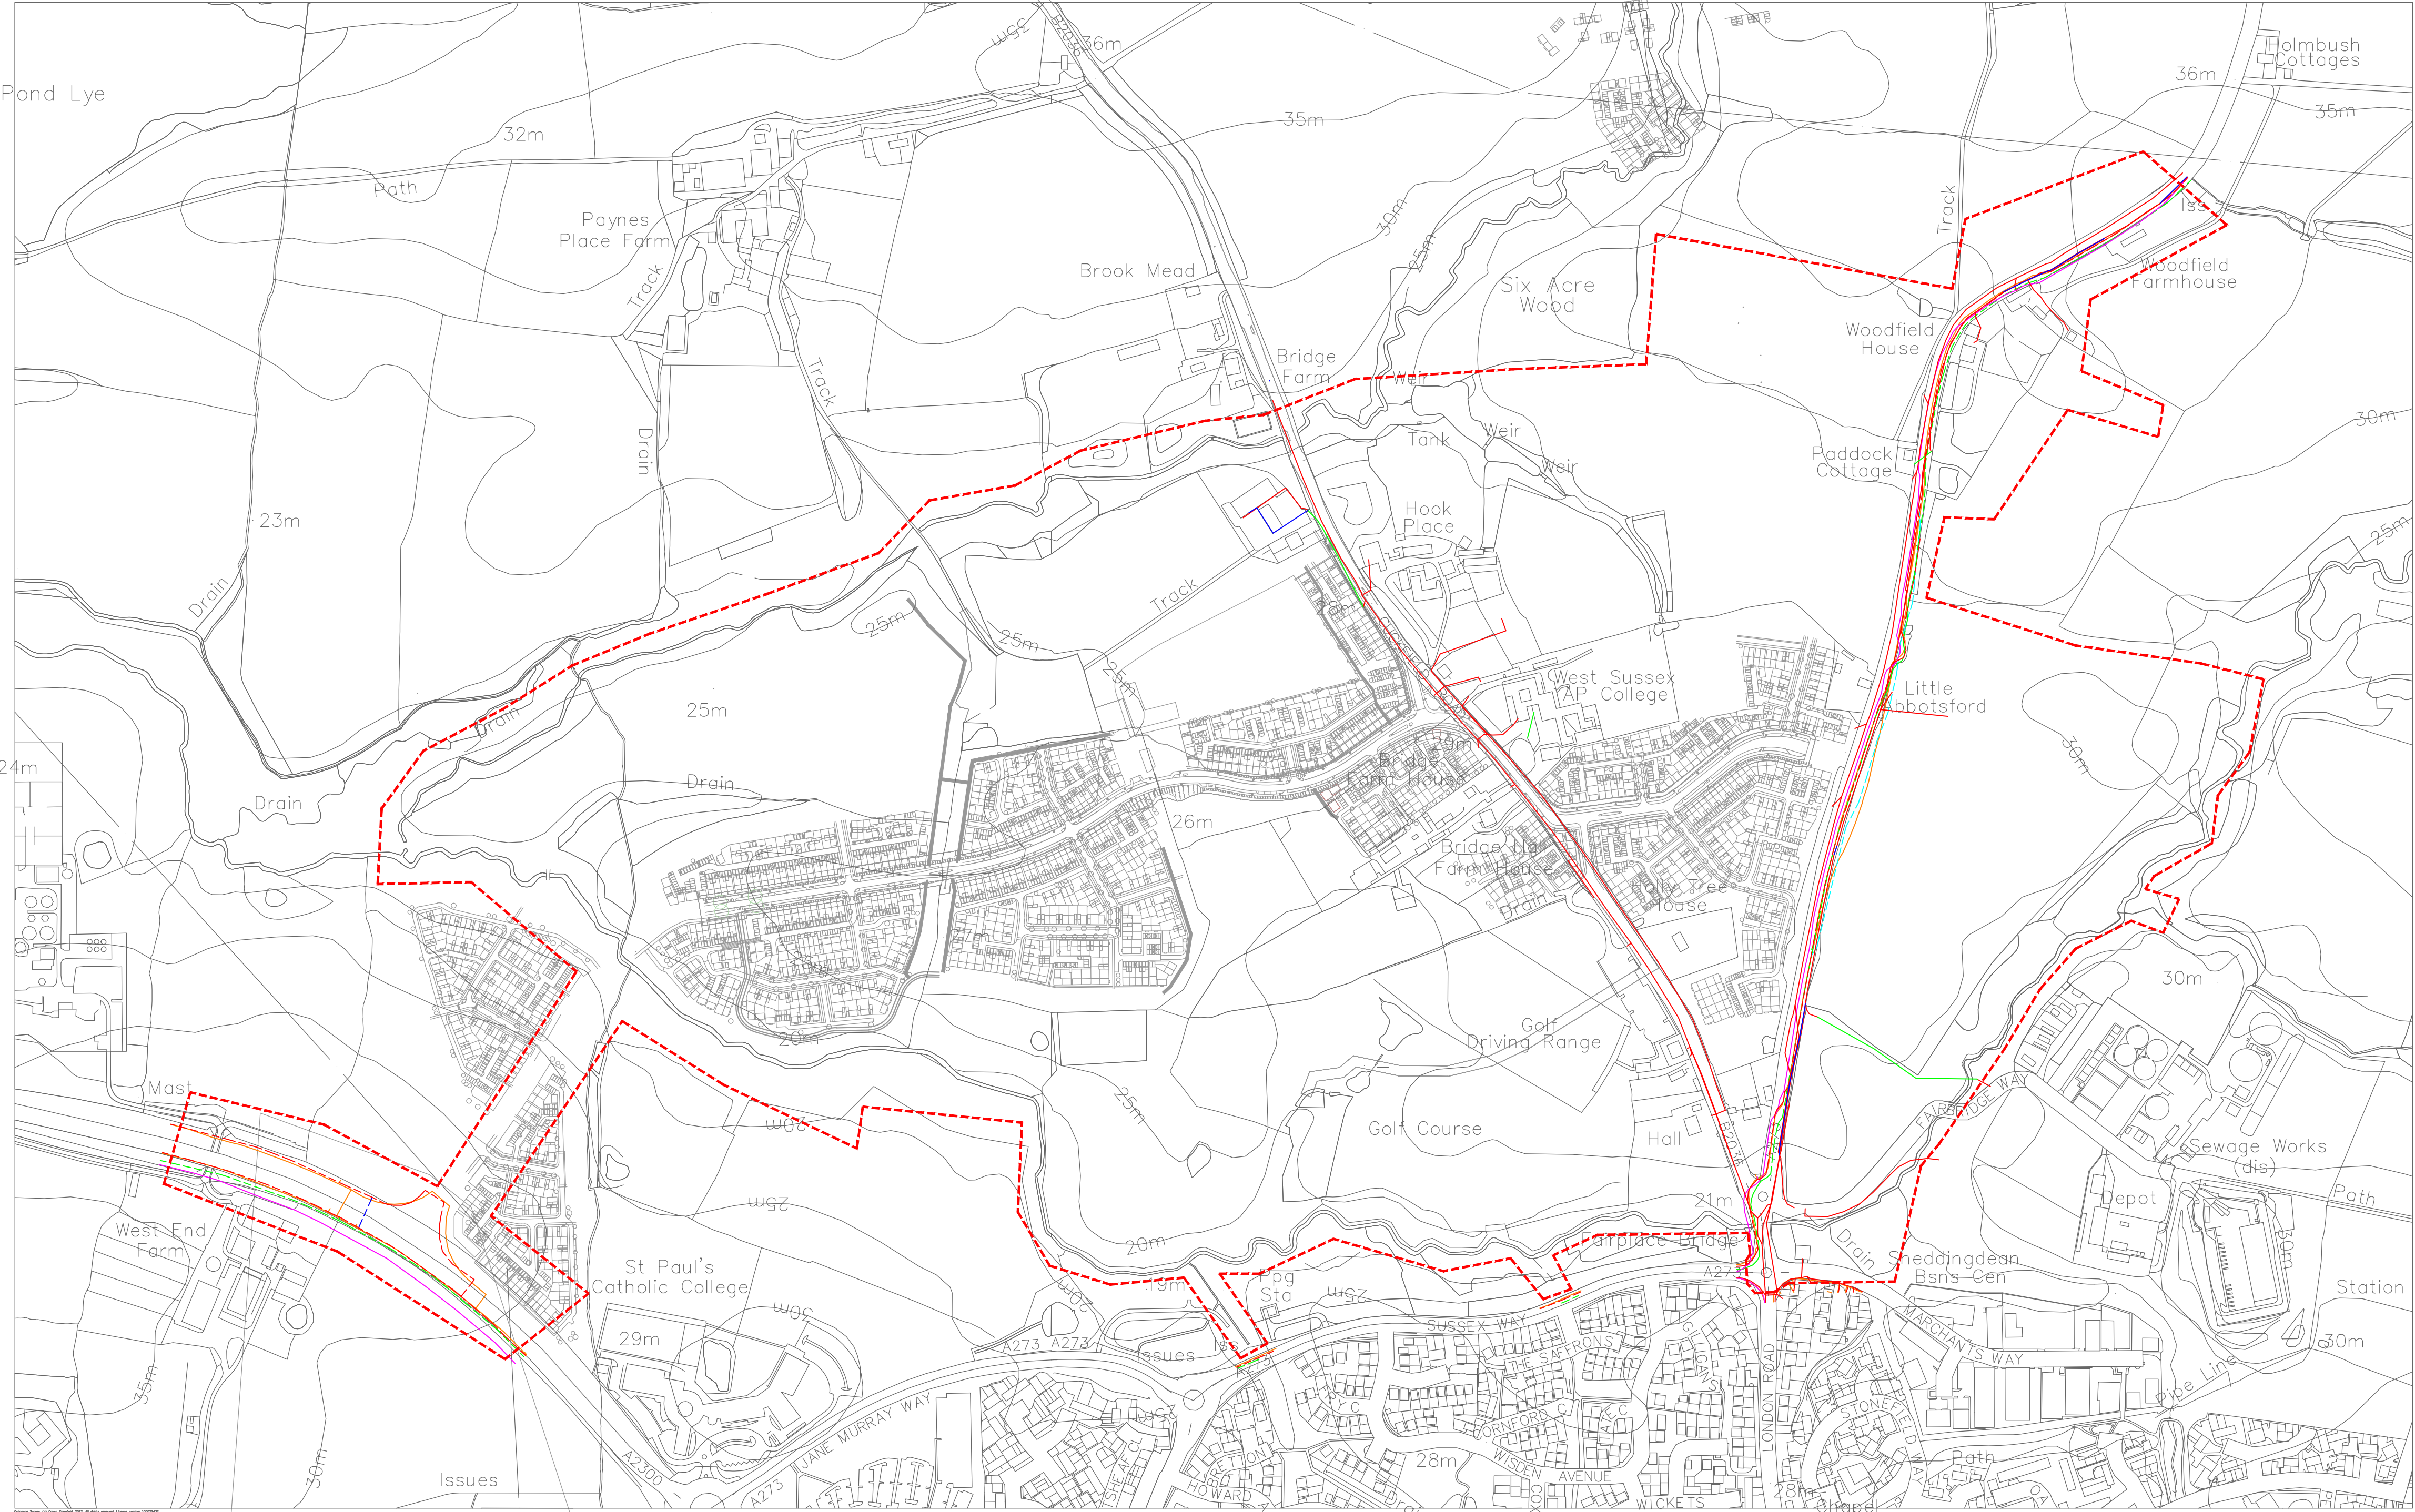

- Legend**
- Telecom Openreach Underground (BT)
 - Telecom Openreach Overhead (BT)
 - Telecom Openreach Underground (BT)
 - Telecom Openreach Duct Underground (BT)
 - Telecom Fibre Underground (EU Networks Fibre UK LTD)
 - Telecom Underground (Virgin Media)
 - Telecom Underground (Vodafone Leased)
 - Telecom Underground (Zayo Group co JSM Group)
 - Telecom Underground Abandoned (Vodafone Leased)
 - Telecom Vodafone Underground (Vodafone Third Party)
 - Telecom Underground (Vodafone Owned)

Envirocheck
Envirocheck
Envirocheck
Envirocheck
Envirocheck
Envirocheck
Envirocheck
Envirocheck
Envirocheck
Envirocheck



PROJECT

Brookleigh -
Northern Arc Avenue
Central Section

CLIENT

Homes England

CONSULTANT

AECOM
The Colmore Building
20 Colmore Circus Queensway
Birmingham
B4 6AT

+44 (0)121 212 3035 tel.
www.aecom.com

NOTES

ISSUE/REVISION		
P2	04/12/24	Updated to new road layout
P1	19/12/23	Xrefs updated
P0	10/10/22	Preliminary Issue
I/R	DATE	DESCRIPTION

NOT FOR CONSTRUCTION STATUS

Preliminary

PROJECT NUMBER

60610807

SHEET TITLE

Existing Site Wide Telecom Utilities

SHEET NUMBER

60610807-ACM-XX-XX-DR-EL-020002

This drawing has been prepared for the use of AECOM's client. It may not be used, modified, reproduced or relied upon by third parties, except as agreed by AECOM or as required by law. AECOM accepts no responsibility, and denies any liability whatsoever, to any party that uses or relies on this drawing without AECOM's express written consent. Do not scale this document. All measurements must be obtained from the stated dimensions.