


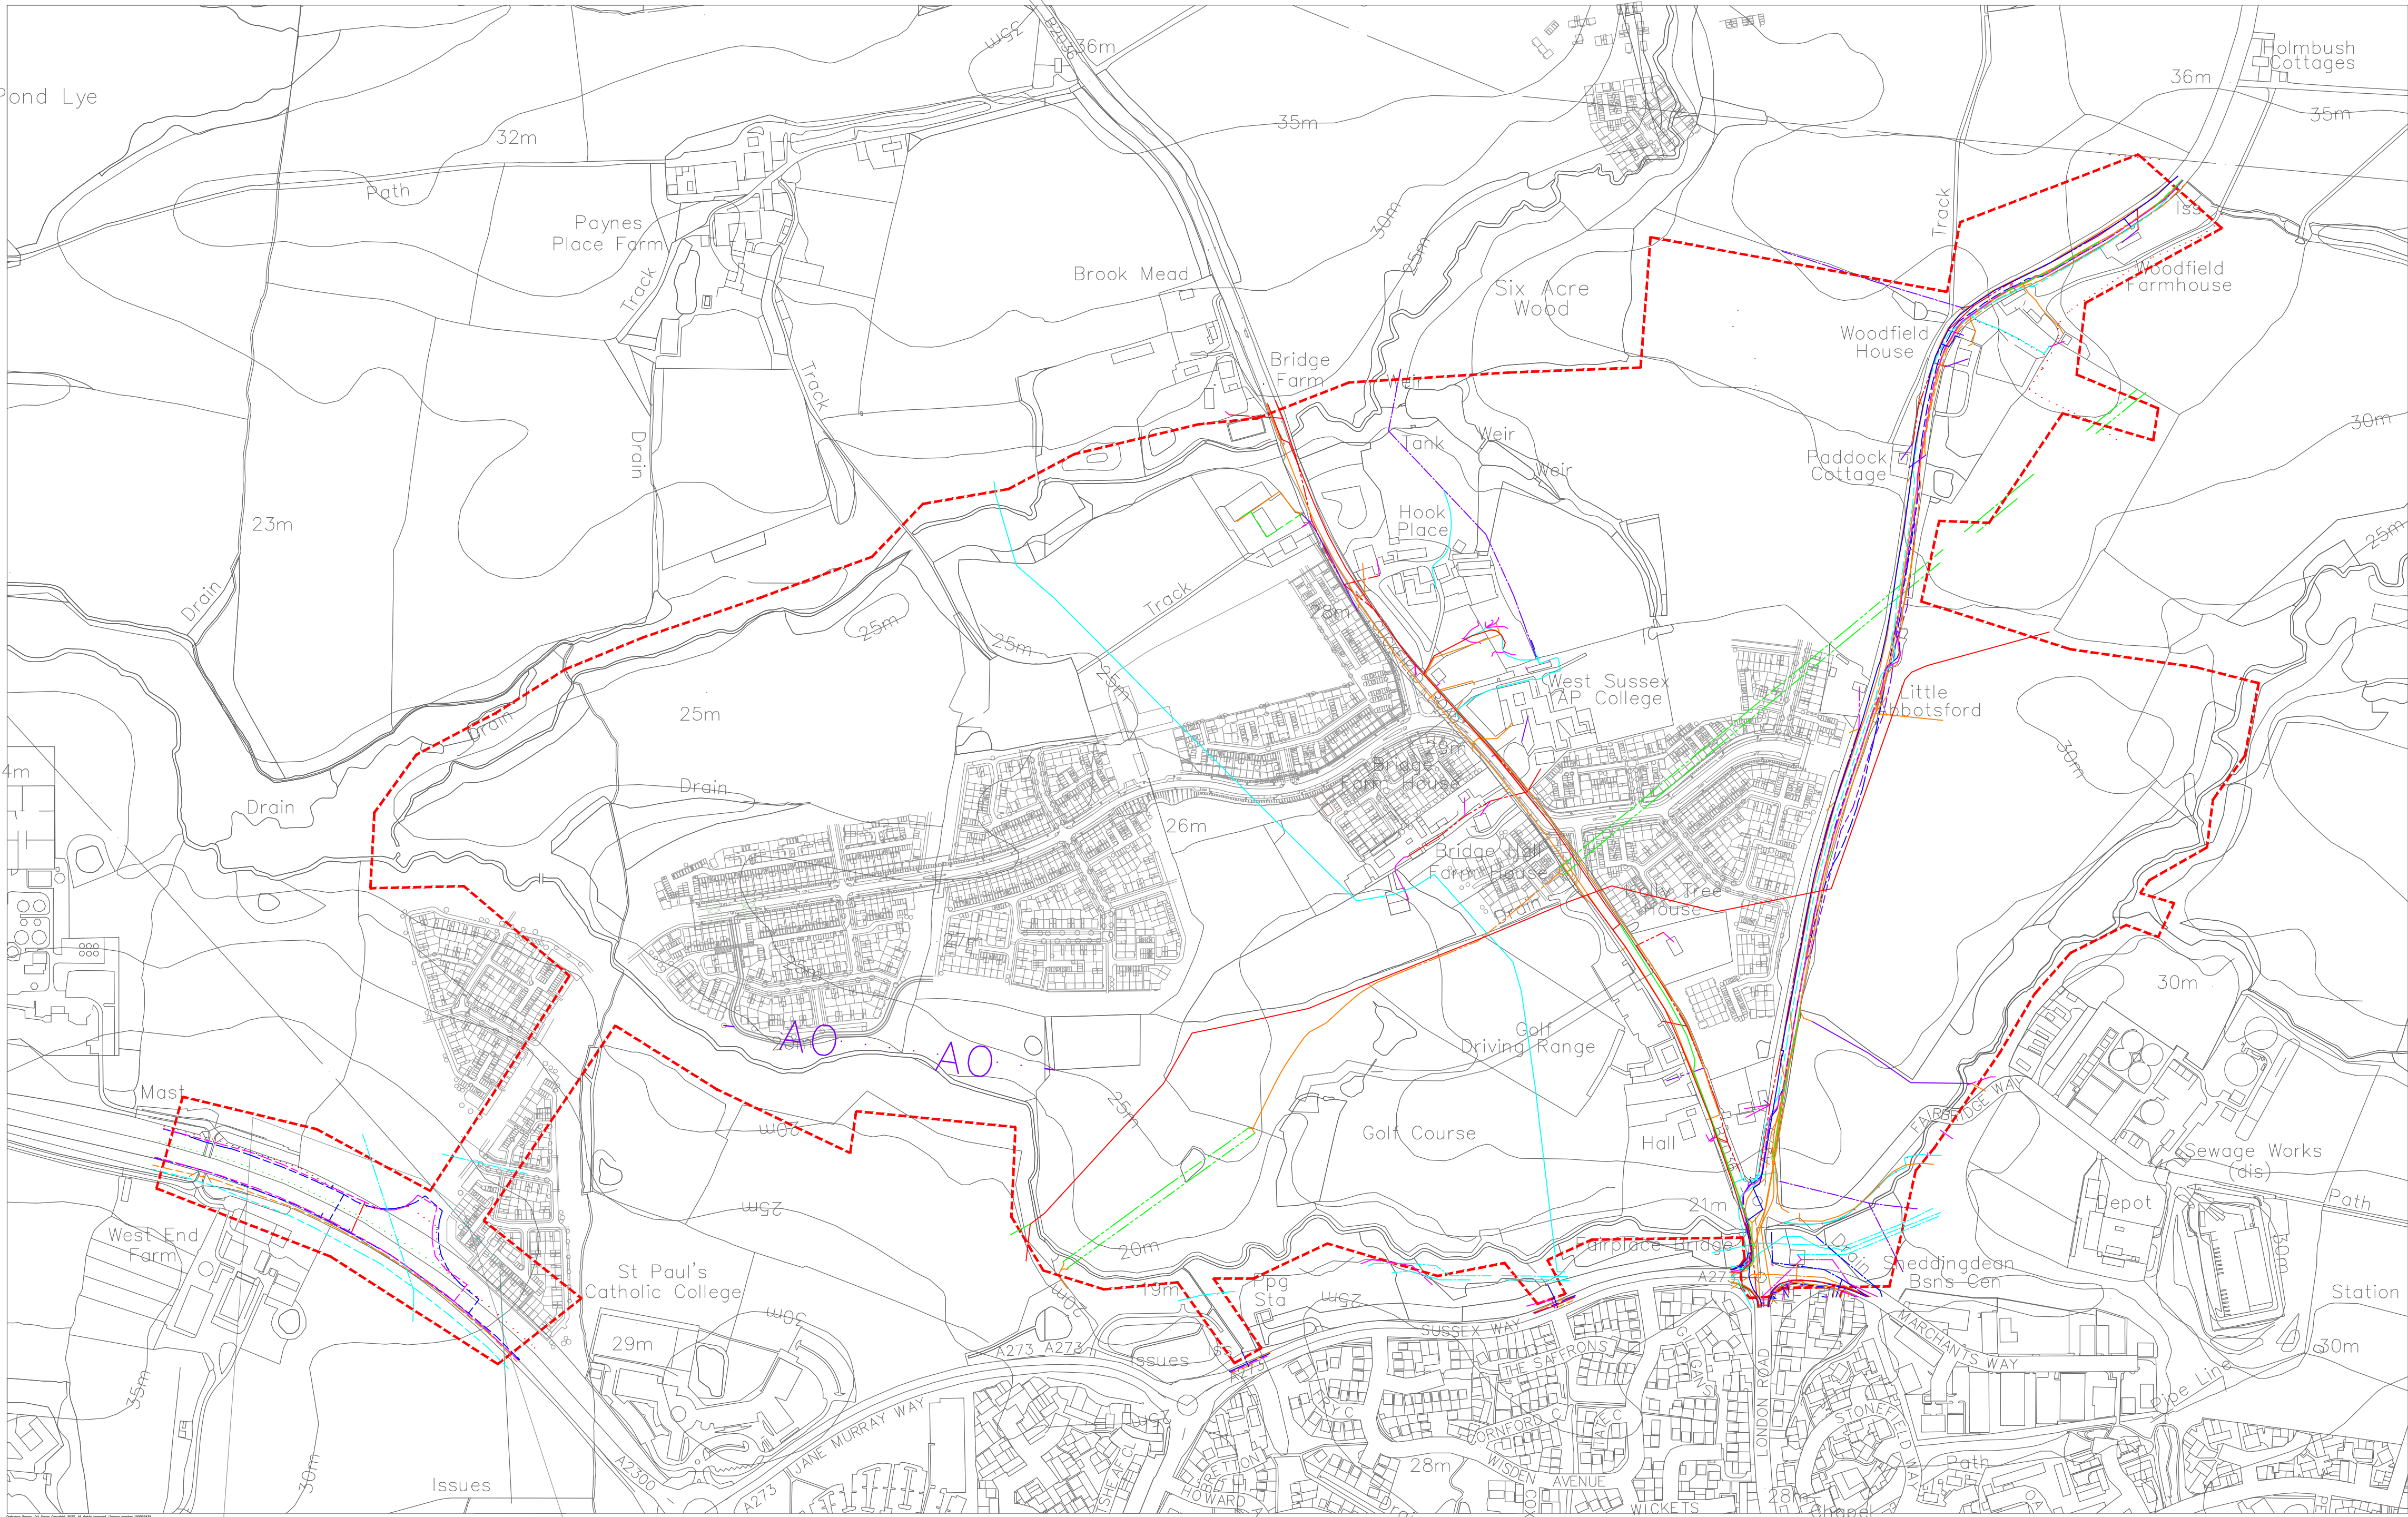

- Legend**

 - Water Main Underground (South East Water)
 - Water Underground (South East Water)
 - Gas Intermediate Pressure Underground (Southern Gas Networks)
 - Gas Medium Pressure Underground (Southern Gas Network)
 - Gas Low Pressure Underground (Southern Gas Networks)
 - Telecom Openreach Underground (BT)
 - Telecom Openreach Overhead (BT)
 - Telecom Openreach Duct Underground (BT)
 - Telecom Fibre Underground (EU Networks Fibre UK LTD)
 - Telecom Underground (Virgin Media)
 - Telecom Underground (Vodafone Leased)
 - Telecom Underground (Zayo Group co JSM Group)
 - Telecom Underground Abandoned (Vodafone Leased)
 - Telecom Vodafone Underground (Vodafone Third Party)
 - Telecom Underground (Vodafone Owned)
 - Sewage Rising Main Underground (Southern Water)
 - Surface Water Underground (Southern Water)
- Foul Water Underground (Southern Water)
 - Sewage ??? Underground (Southern Water)
 - Electricity 11kV Overhead (UK Power Networks)
 - Electricity Low Voltage Overhead (UK Power Networks)
 - Electricity 33kV Overhead (UK Power Networks)
 - Electricity Low Voltage Underground (UK Power Networks)
 - Electricity Earth Underground (UK Power Networks)
 - Electricity Underground (UK Power Networks)
 - Electricity 33kV Overhead (UK Power Networks)
 - Electricity Overhead (UK Power Networks)
 - Electricity 11kV Underground (UK Power Networks)
 - Electricity 6.6kV Underground Abandoned (UK Power Networks)
 - Electricity 132kV Overhead (UK Power Networks)
 - Electricity ??? Underground (UK Power Networks)
 - Electric Pilot Underground (UK Power Networks)
 - Electricity ??? Overhead (National Grid Network)
 - Electricity 400kV Overhead (UK Power Networks)



PROJECT

Brookleigh -
Northern Arc Avenue
Central Section

CLIENT

Homes England

CONSULTANT

AECOM
The Colmore Building
20 Colmore Circus Queensway
Birmingham
B4 6AT

+44 (0)121 212 3035 tel.
www.aecom.com

NOTES

ISSUE/REVISION

P2	04/12/24	Updated to new road layout
P1	19/12/23	Xrefs updated
P0	12/05/23	Preliminary Issue
I/R	DATE	DESCRIPTION

NOT FOR
CONSTRUCTION
STATUS

Preliminary

PROJECT NUMBER

60610807

SHEET TITLE

Existing Site Wide Combined Utilities

SHEET NUMBER

60610807-ACM-XX-XX-DR-EL-020006

This drawing has been prepared for the use of AECOM's client. It may not be used, modified, reproduced or relied upon by third parties, except as agreed by AECOM or as required by law. AECOM accepts no responsibility, and denies any liability whatsoever, to any party that uses or relies on this drawing without AECOM's express written consent. Do not scale this document. All measurements must be obtained from the stated dimensions.