


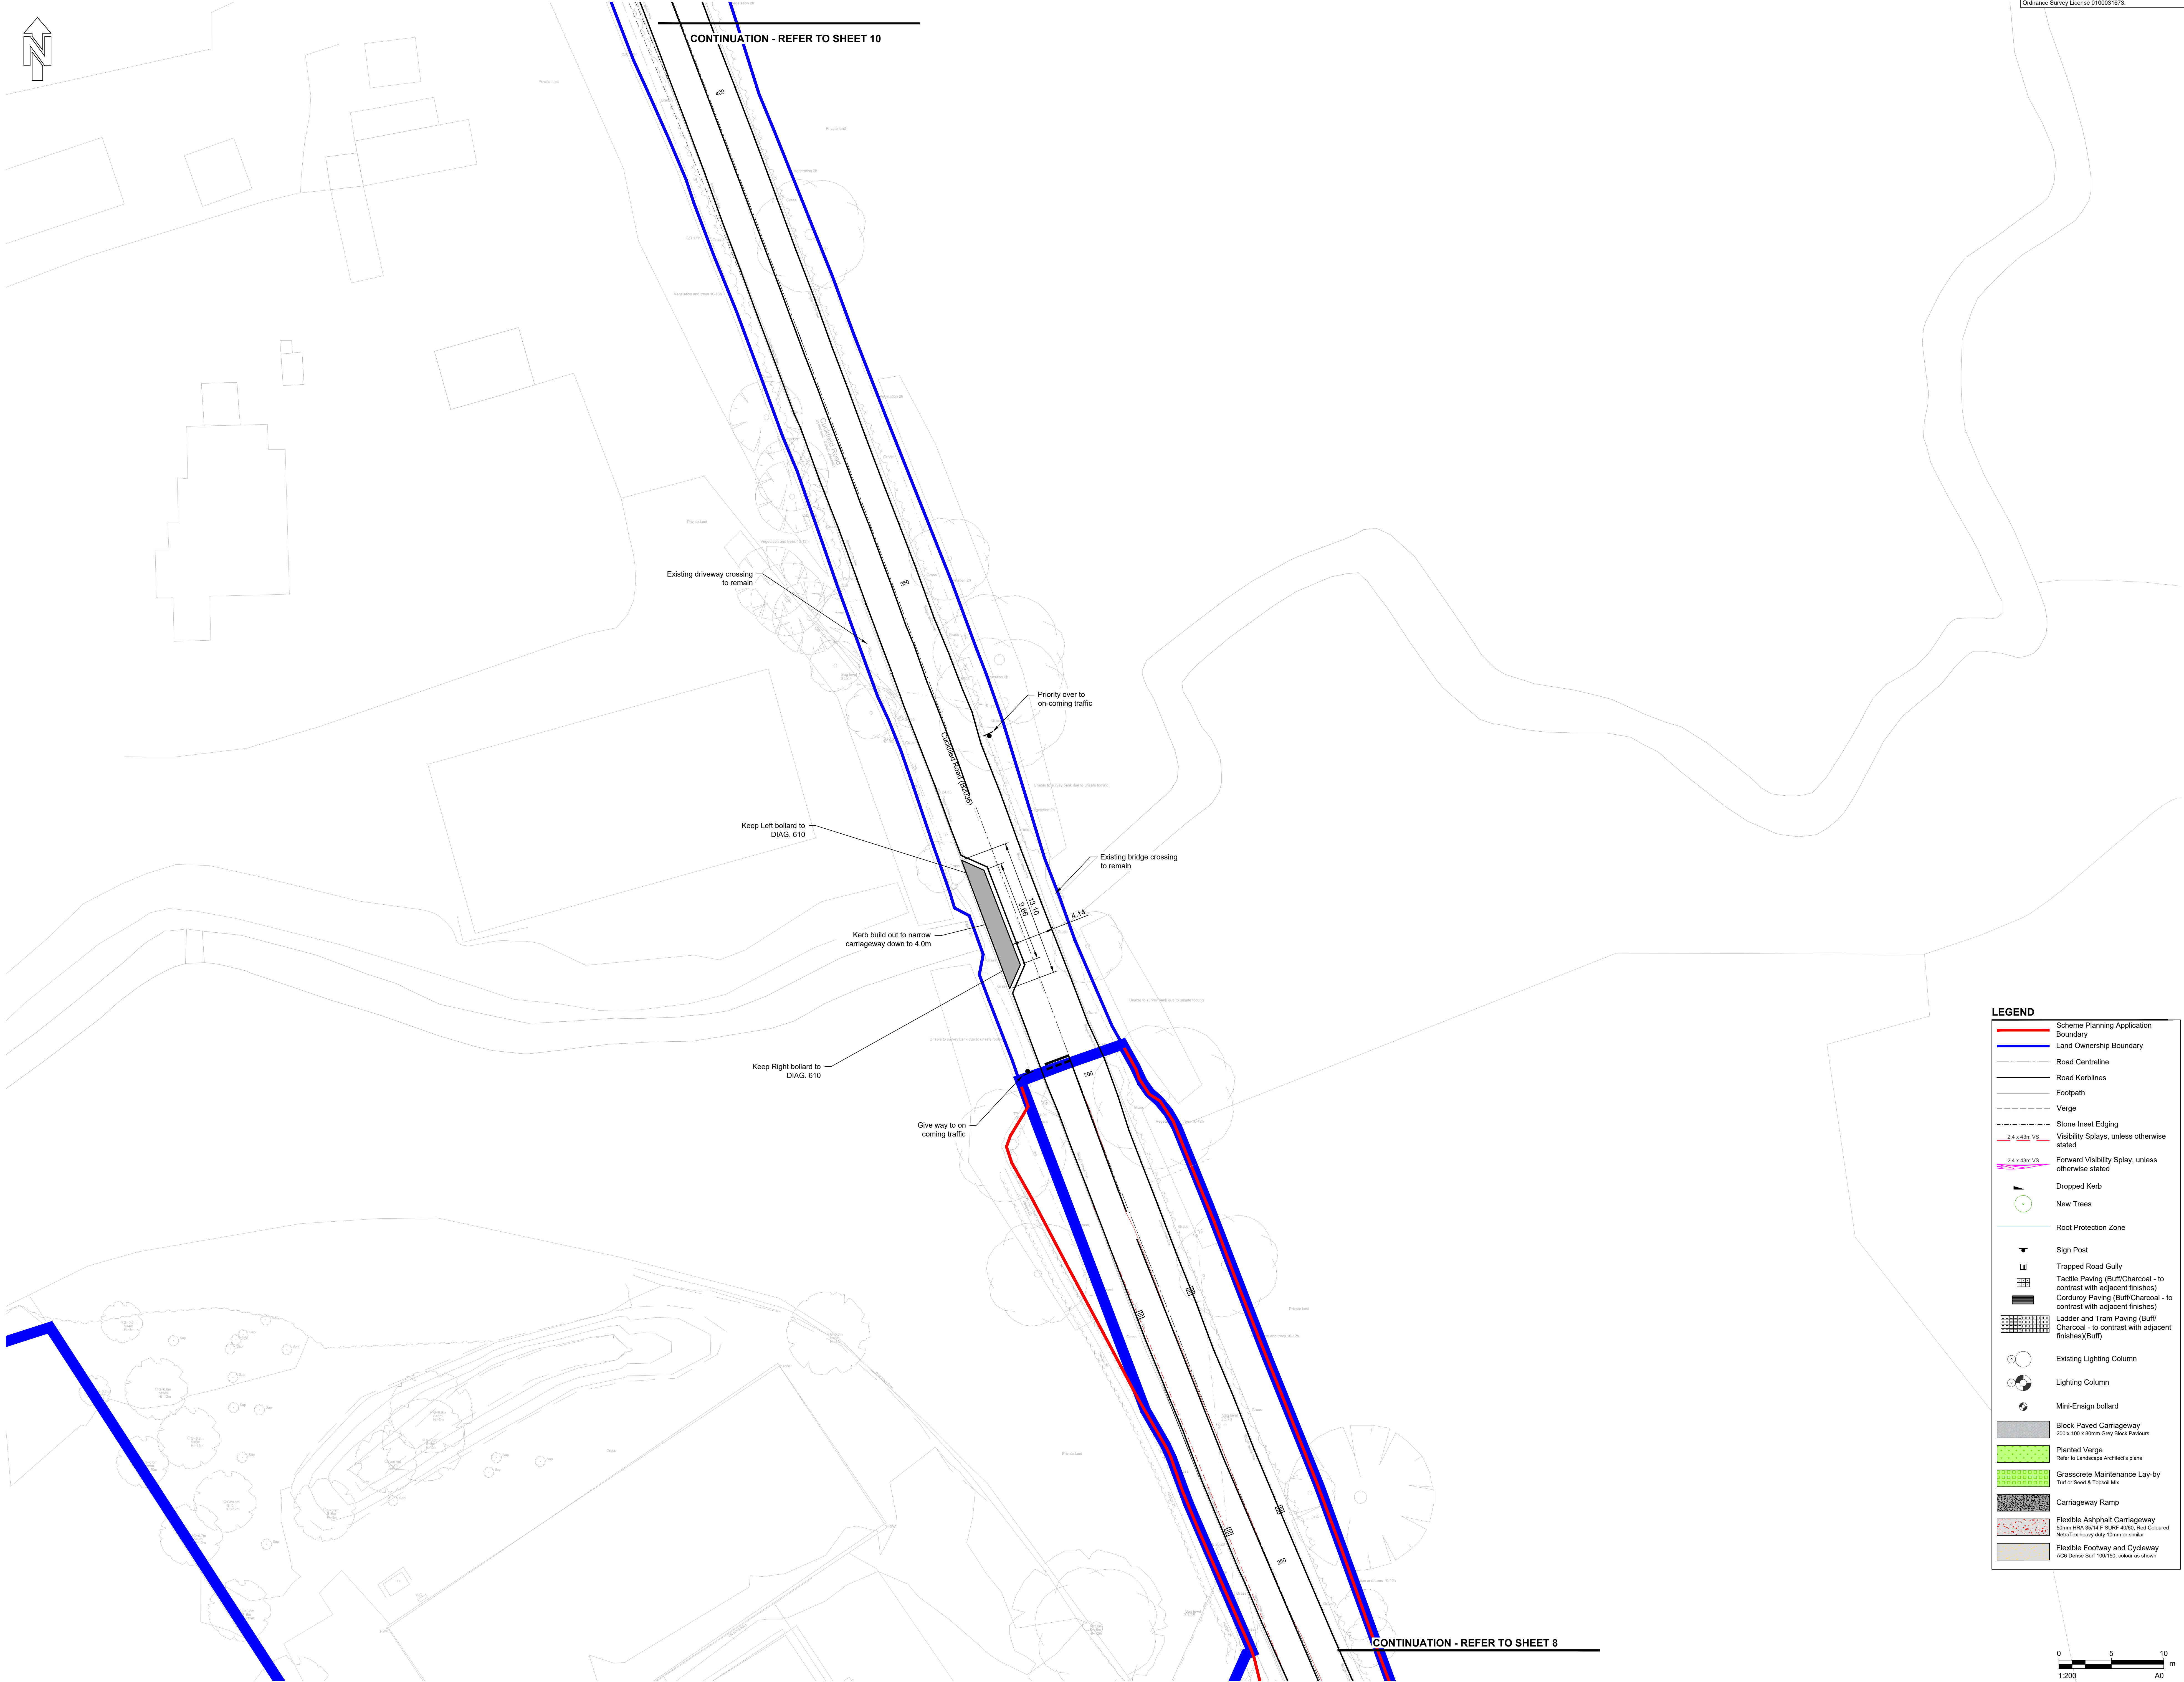

LEGEND

Scheme Planning Application Boundary

Land Ownership Boundary

Road Centreline

Road Kerblines

Footpath

Verge

Stone Inset Edging

Visibility Splays, unless otherwise stated

Forward Visibility Splay, unless otherwise stated

Dropped Kerb

New Trees

Root Protection Zone

Sign Post

Trapped Road Gully

Tactile Paving (Buff/Charcoal - to contrast with adjacent finishes)

Corduroy Paving (Buff/Charcoal - to contrast with adjacent finishes)

Ladder and Tram Paving (Buff/Charcoal - to contrast with adjacent finishes)(Buff)

Existing Lighting Column

Lighting Column

Mini-Ensign bollard

Block Paved Carriageway
200 x 100 x 80mm Grey Block Pavements

Planted Verge
Refer to Landscape Architect's plans

Grasscrete Maintenance Lay-by
Turf or Seed & Topsoil Mix

Carriageway Ramp

Flexible Asphalt Carriageway
50mm RRA 30/14 F SURF 40/50. Red Coloured
New/Top Heavy Duty 15mm or greater

Flexible Footway and Cycleway
ACB Dense Surf 100/150, colour as shown

AECOM

PROJECT

Brookleigh -
Northern Arc avenue
Central Section

CLIENT

Homes England

CONSULTANT

AECOM

MARLBOROUGH COURT
10 BRICKET ROAD
ST ALBANS, AL1 3JX, UK
Tel: +44 (0)1727 535 000
www.aecom.com

NOTES

1. Do not scale from the drawing

2. All levels shown are in meters Above Ordnance Datum (AOD) unless stated otherwise

3. This drawing is based upon topographical information by 40Seven, drawing 1520_P_Rev C dated August 2018

4. Ordnance Survey, (S) Crown copyright 2023. All rights reserved. Licence number: 0100031673.

5. It is the responsibility of the Contractor to confirm existing levels of the adjoining phases, e.g. Eastern and Western Bridge Link Road prior to commencement

6. Highway design remains subject to Section 38 Technical Approval by Highway Authority

7. This general arrangement is not to be used for construction. It is a composite drawing showing the spatial relationship between the proposed and existing features.

8. This drawing should be read in conjunction with all relevant documentation, drawings and standard details.

9. The design has been developed and agreed through consultation with the the relevant authorities (Highways and Planning).

10. In accordance with the CDM regulations residual risks of significance are indicated on the General Arrangement drawing only by means of a hazard triangle with appropriate note.

11. Information regarding the location and depth of existing services cannot be guaranteed by the Statutory Undertaker.

12. The Contractor shall conduct the works with due regard to the ecological and environmental requirements of the scheme.

13. The Contractor shall take such steps to safeguard against contamination of local watercourses.

14. Conflicting information shown on the Engineer's drawings or discrepancies between the information given by the Engineer and that provided by others must be referred to the Engineer before the works commence.

15. Dimensions shall not be scaled from this drawing. All dimensions shown are in metres.

16. Temporary works design associated with the Construction of the works shall be responsibility of the contractor.

17. Calculations and drawings of all Contractor designed items shall be submitted to the Engineer for comments / approvals no less than 10 days prior to construction. Any comments made by the Engineer do not absolve the Contractor of his design responsibilities.

18. The Contractor shall maintain free and open access to public highway and adjacent lands at all times during the course of the works unless otherwise agreed in writing with the interested parties.

19. The Contractor shall be responsible for the design of all traffic management proposals & phasing. Such details shall be submitted to the local highway authority for approval prior to the start of the works. The Contractor shall be responsible for all associated costs and orders.

FOR APPROVAL

SUITABILITY

S4 FOR STAGE APPROVAL

ISSUE/REVISION

108	12/02/2025	FOR PLANNING SUBMISSION
105	20/12/2024	FOR PLANNING SUBMISSION
104	16/10/2024	ROAD DESIGN AMENDMENTS
103	11/01/2023	FOR APPROVAL
102	19/12/2023	UPDATE FOLLOWING INTERNAL COORDINATION
101	10/11/2023	FIRST ISSUE
100		
100	DATE	DESCRIPTION

KEY PLAN

PROJECT NUMBER

60610807

SHEET TITLE

ADOPTABLE HIGHWAY
GENERAL ARRANGEMENT
SHEET 9

SHEET NUMBER


60610807-ACM-CS-ZZ-DR-HW-00-0109

Filename: C:\P\W\08\W\08\ACM-CS-ZZ-DR-HW-00-0109-0115.DWG
Last saved by: CALUDS@HOTMAIL.CO.UK
Last Printed: 2025-02-12

This drawing has been prepared for the use of AECOM's client. It may not be used, modified, reproduced or relied upon by third parties, except as agreed by AECOM or as required by law. AECOM accepts no responsibility, and denies any liability, whatsoever, to any party that uses or relies on this drawing without AECOM's express written consent. Do not scale this document. All measurements must be obtained from the stated dimensions.



CONTINUATION - REFER TO SHEET 11

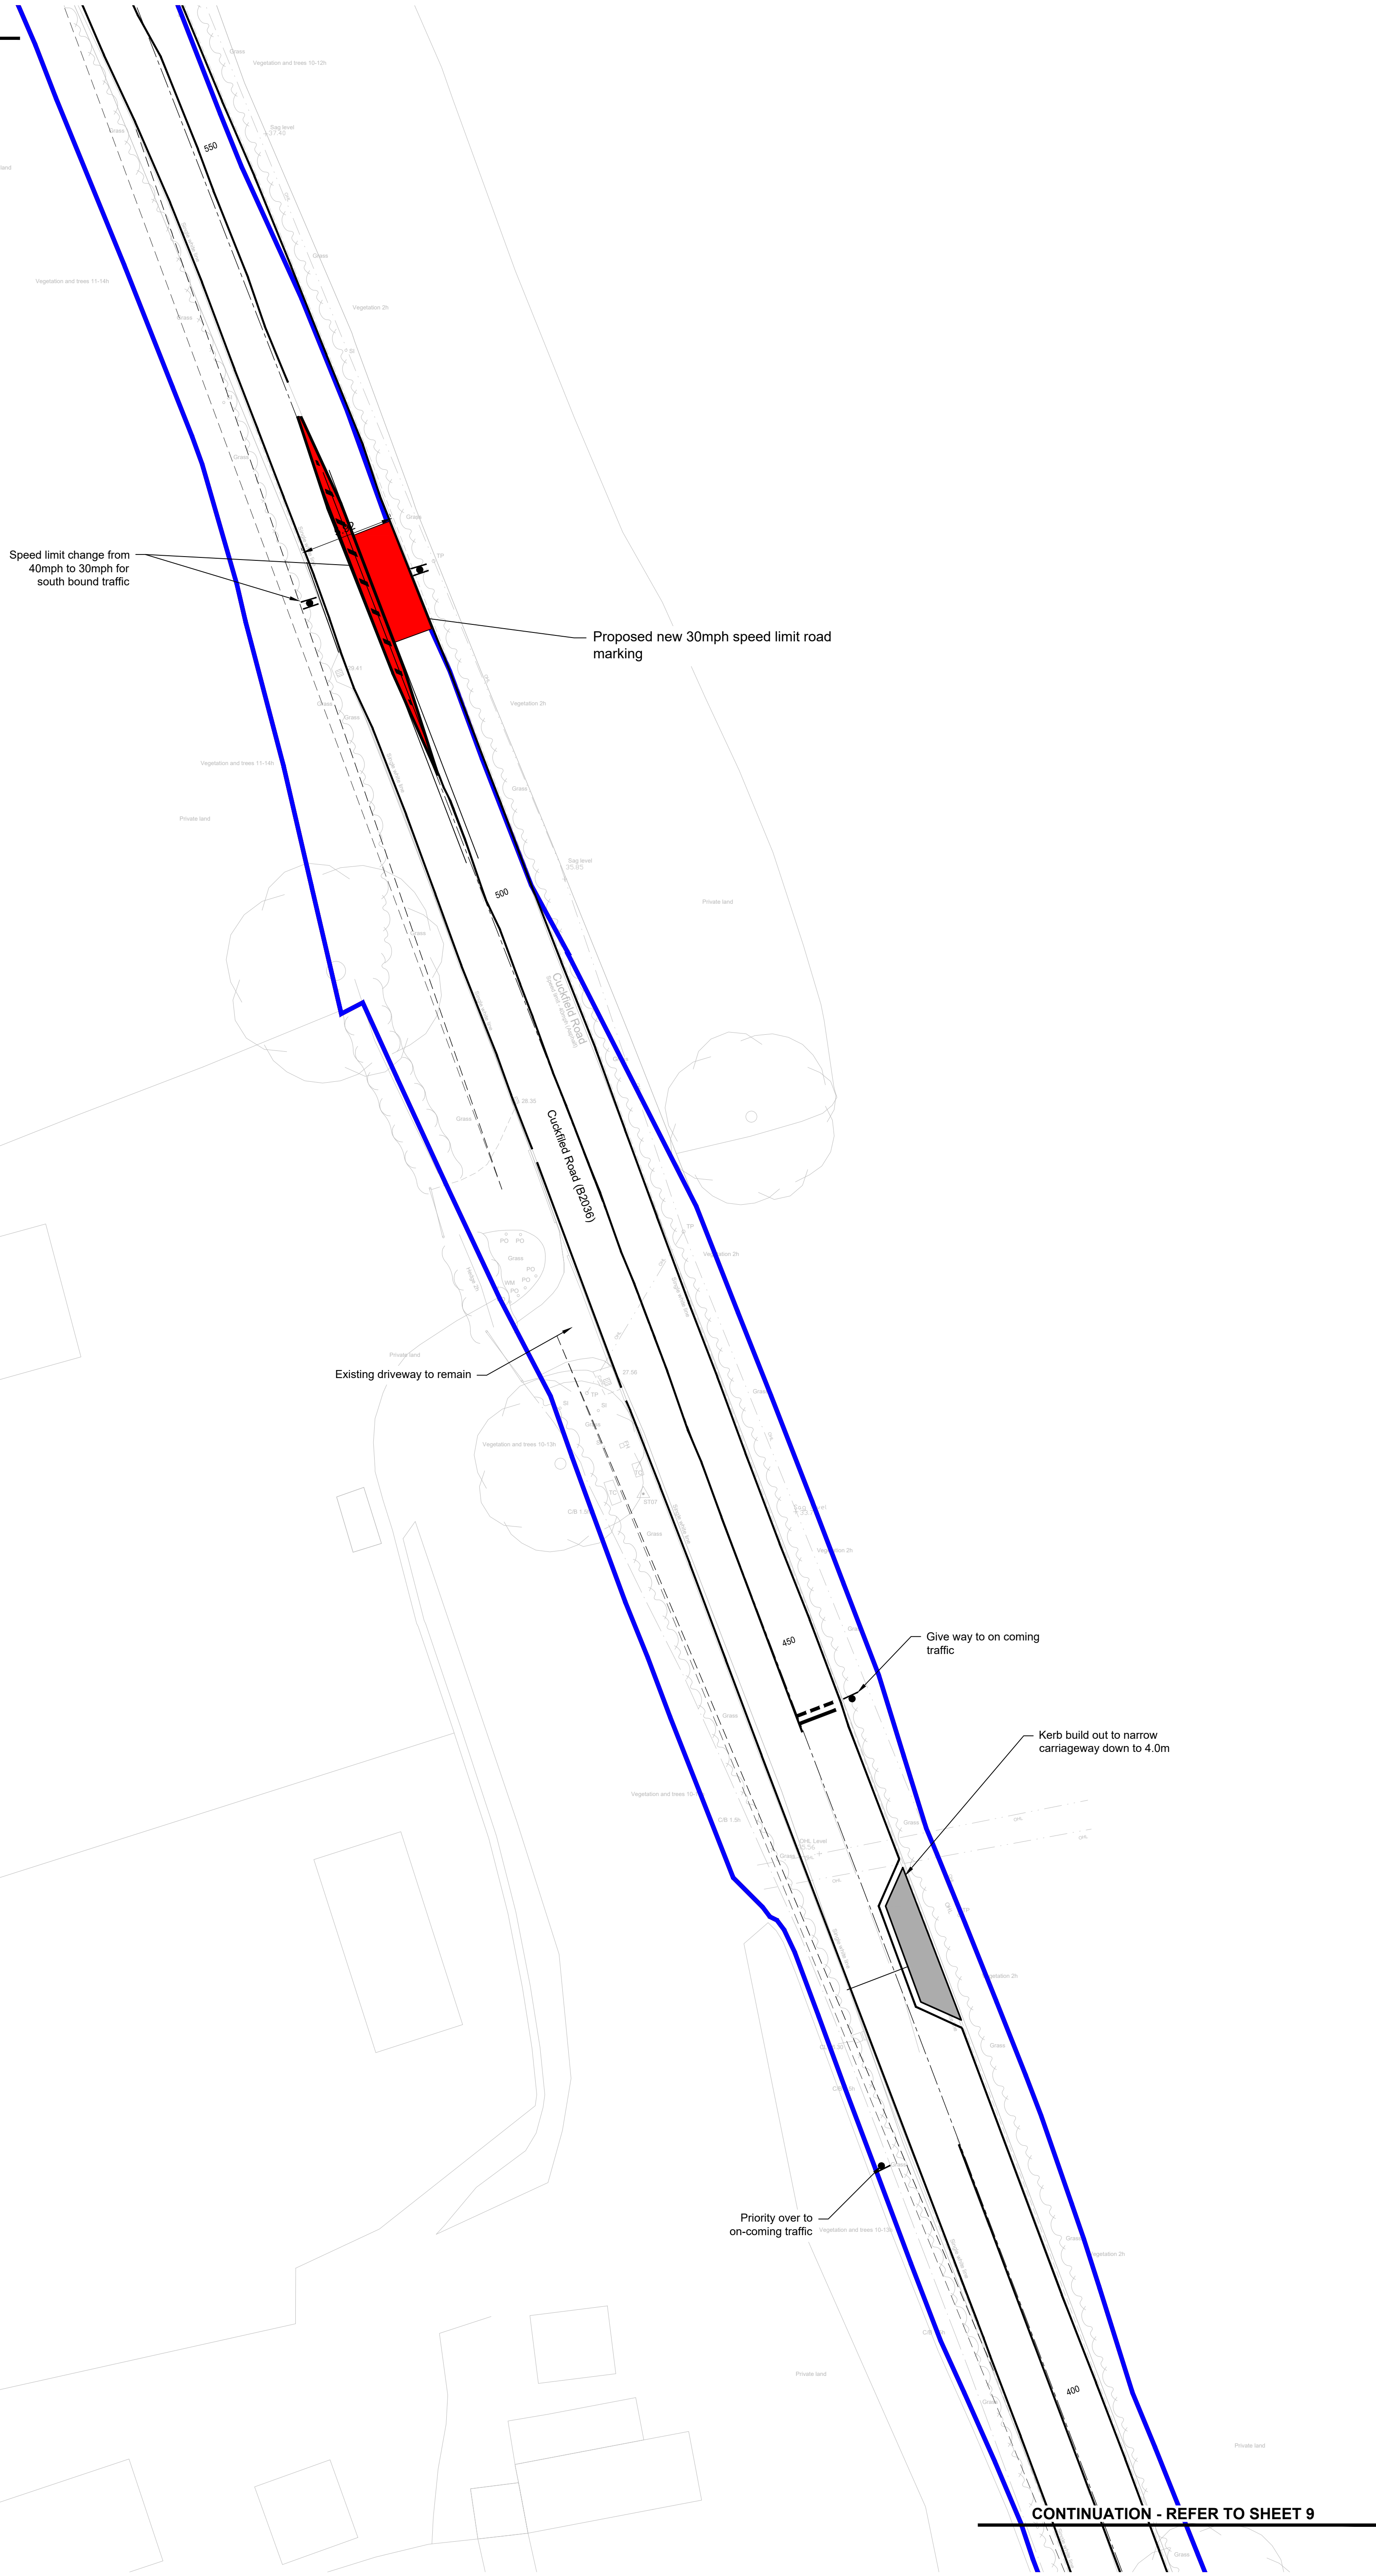

CONTINUATION - REFER TO SHEET 9

Contains OS data © Crown copyright and database rights 2023.
Ordnance Survey License 0100031673.



PROJECT

Brookleigh -
Northern Arc avenue
Central Section

CLIENT

Homes England

CONSULTANT

AECOM
MARLBOROUGH COURT
10 BRICKET ROAD
ST ALBANS, AL1 3JX, UK
Tel: +44 (0)1727 535 000
www.aecom.com

NOTES

- Do not scale from the drawing
- All levels shown are in meters Above Ordnance Datum (AOD) unless stated otherwise
- This drawing is based upon topographical information by 40Seven, drawing 1520_P_Rev C dated August 2018
- Ordnance Survey, (S) Crown copyright 2023. All rights reserved. Licence number: 0100031673.
- It is the responsibility of the Contractor to confirm existing levels of the adjoining phases, e.g. Eastern and Western Bridge Link Road prior to commencement
- Highway design remains subject to Section 38 Technical Approval by Highway Authority
- This general arrangement is not to be used for construction. It is a composite drawing showing the spatial relationship between the proposed and existing features.
- This drawing should be read in conjunction with all relevant documentation, drawings and standard details.
- The design has been developed and agreed through consultation with the the relevant authorities (Highways and Planning).
- In accordance with the CDM regulations residual risks of significance are indicated on the General Arrangement drawing only by means of a hazard triangle with appropriate note.
- Information regarding the location and depth of existing services cannot be guaranteed by the Statutory Undertaker.
- The Contractor shall conduct the works with due regard to the ecological and environmental requirements of the scheme.
- The Contractor shall take such steps to safeguard against contamination of local watercourses.
- Conflicting information shown on the Engineer's drawings or discrepancies between the information given by the Engineer and that provided by others must be referred to the Engineer before the works commence.
- Temporary works design associated with the Construction of the works shall be responsibility of the contractor.
- Calculations and drawings of all Contractor designed items shall be submitted to the Engineer for comments / approvals no less than 10 days prior to construction. Any comments made by the Engineer do not absolve the Contractor of his design responsibilities.
- The Contractor shall maintain free and open access to public highway and adjacent lands at all times during the course of the works unless otherwise agreed in writing with the interested parties.
- The Contractor shall be responsible for the design of all traffic management proposals & phasing. Such details shall be submitted to the local highway authority for approval prior to the start of the works. The Contractor shall be responsible for all associated costs and orders.

FOR APPROVAL


SUITABILITY

S4 FOR STAGE APPROVAL

ISSUE/REVISION

NO	DATE	DESCRIPTION
001	12/02/2024	FOR PLANNING SUBMISSION
002	20/03/2024	FOR PLANNING SUBMISSION
003	16/02/2024	ROAD DESIGN AMENDMENTS
004	11/01/2024	FOR APPROVAL
005	19/12/2023	UPDATE FOLLOWING INTERNAL COORDINATION
006	10/11/2023	FIRST ISSUE
007	DATE	DESCRIPTION

KEY PLAN

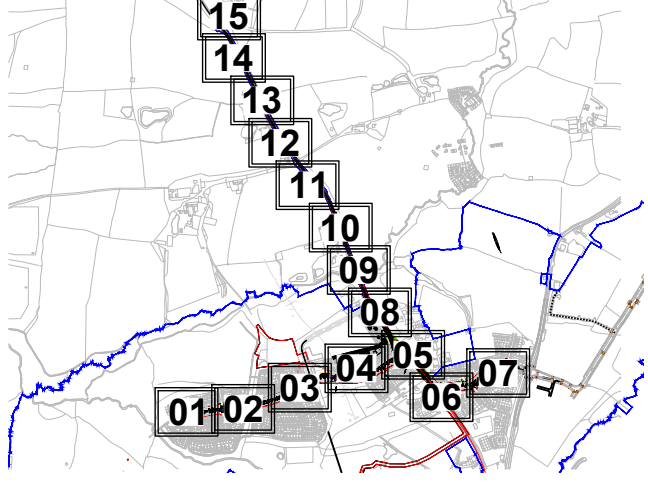

PROJECT NUMBER

60610807

SHEET TITLE

ADOPTABLE HIGHWAY
GENERAL ARRANGEMENT
SHEET 10

SHEET NUMBER

60610807-ACM-CS-ZZ-DR-HW-00-0110



CONTINUATION - REFER TO SHEET 12

Paynes Place Farm
access and public footpath

M103
Cockfield Road (B2056)

M103

Contains OS data © Crown copyright and database rights 2023.
Ordnance Survey License 0100031673.

AECOM

PROJECT

Brookleigh -
Northern Arc avenue
Central Section

CLIENT

Homes England

CONSULTANT

AECOM
MARLBOROUGH COURT
10 BRICKET ROAD
ST ALBANS, AL1 3JX, UK
Tel: +44 (0)1727 535 000
www.aecom.com

NOTES

- Do not scale from the drawing
- All levels shown are in meters Above Ordnance Datum (AOD) unless stated otherwise
- This drawing is based upon topographical information by 40Seven, drawing 1520_P_Rev C dated August 2018
- Ordnance Survey, (©) Crown copyright 2023. All rights reserved. Licence number: 0100031673.
- It is the responsibility of the Contractor to confirm existing levels of the adjoining phases, e.g. Eastern and Western Bridge Link Road prior to commencement
- Highway design remains subject to Section 38 Technical Approval by Highway Authority
- This general arrangement is not to be used for construction. It is a composite drawing showing the spatial relationship between the proposed and existing features.
- This drawing should be read in conjunction with all relevant documentation, drawings and standard details.
- The design has been developed and agreed through consultation with the relevant authorities (Highways and Planning).
- In accordance with the CDM regulations residual risks of significance are indicated on the General Arrangement drawing only by means of a hazard triangle with appropriate note.
- Information regarding the location and depth of existing services cannot be guaranteed by the Statutory Undertaker.
- The Contractor shall conduct the works with due regard to the ecological and environmental requirements of the scheme.
- The Contractor shall take such steps to safeguard against contamination of local watercourses.
- Conflicting information shown on the Engineer's drawings or discrepancies between the information given by the Engineer and that provided by others must be referred to the Engineer before the works commence.
- Dimensions shall not be scaled from this drawing. All dimensions shown are in metres.
- Temporary works design associated with the Construction of the works shall be responsibility of the contractor.
- Calculations and drawings of all Contractor designed items shall be submitted to the Engineer for comments / approvals no less than 10 days prior to construction. Any comments made by the Engineer do not absolve the Contractor of his design responsibilities.
- The Contractor shall maintain free and open access to public highway and adjacent lands at all times during the course of the works unless otherwise agreed in writing with the interested parties.
- The Contractor shall be responsible for the design of all traffic management proposals & phasing. Such details shall be submitted to the local highway authority for approval prior to the start of the works. The Contractor shall be responsible for all associated costs and orders.

FOR APPROVAL


SUITABILITY

S4 FOR STAGE APPROVAL

ISSUE/REVISION

NO	DATE	DESCRIPTION
P01	12/02/2024	FOR PLANNING SUBMISSION
P02	20/12/2024	FOR PLANNING SUBMISSION
P04	16/10/2024	ROAD DESIGN AMENDMENTS
P03	11/01/2024	FOR APPROVAL
P02	19/12/2023	UPDATE FOLLOWING INTERNAL COORDINATION
P01	10/11/2023	FIRST ISSUE
NR	DATE	DESCRIPTION

KEY PLAN

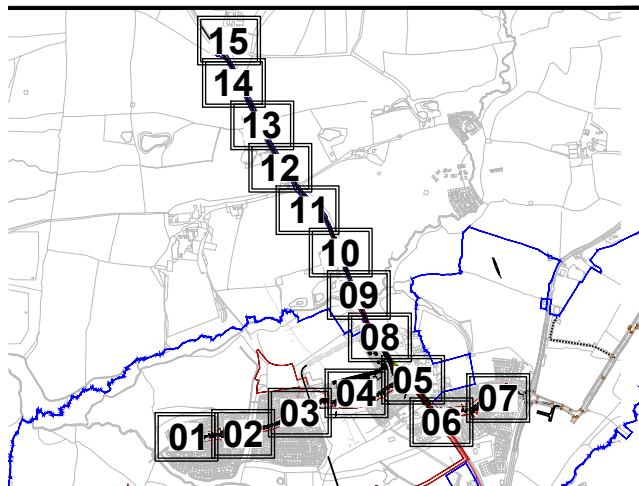

PROJECT NUMBER

60610807

SHEET TITLE

ADOPTABLE HIGHWAY
GENERAL ARRANGEMENT
SHEET 11


SHEET NUMBER

60610807-ACM-CS-ZZ-DR-HW-00-0111

LEGEND

	Scheme Planning Application Boundary
	Land Ownership Boundary
	Road Centreline
	Road Kerblines
	Footpath
	Verge
	Stone Inset Edging
	Visibility Splays, unless otherwise stated
	2.4 x 4.2m VS
	Forward Visibility Splay, unless otherwise stated
	2.4 x 4.2m VS
	Dropped Kerb
	New Trees
	Root Protection Zone
	Sign Post
	Trapped Road Gully
	Tactile Paving (Buff/Charcoal - to contrast with adjacent finishes)
	Ordinary Paving (Buff/Charcoal - to contrast with adjacent finishes)
	Ladder and Tram Paving (Buff/Charcoal - to contrast with adjacent finishes)(Buff)
	Existing Lighting Column
	Lighting Column
	Mini-Ensign bollard
	Block Paved Carriageway 200 x 100 x 80mm Grey Block Pavements
	Planted Verge Refer to Landscape Architect's plans
	Grasscrete Maintenance Lay-by Turf or Seed & Topsoil Mix
	Carriageway Ramp
	Flexible Asphalt Carriageway 50mm RRA 3.0/14 F SLURF 40/50. Red Coloured New/Top heavy duty 15mm or greater
	Flexible Footway and Cycleway ACD Dense Surf 100/150, colour as shown

CONTINUATION - REFER TO SHEET 10

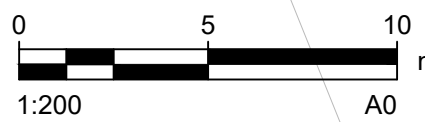



	Scheme Planning Application Boundary
	Boundary
	Land Ownership Boundary
	Road Centreline
	Road Kerblines
	Footpath
	Verge
	Stone Inset Edging
	2.4 x 43m V8 Visibility Splays, unless otherwise stated
	2.4 x 43m V8 Forward Visibility Spill, unless otherwise stated
	Dropped Kerb
	New Trees
	Root Protection Zone
	Sign Post
	Trapped Road Gully
	Tactile Paving (Buff/Charcoal) - to contrast with adjacent finishes
	Curbony Paving (Buff/Charcoal) - to contrast with adjacent finishes
	Ladder and Tram Paving (Buff/Charcoal) - to contrast with adjacent finishes (Buff)
	Existing Lighting Column
	200 x 100 x 80mm Grey Black Pavers
	Lighting Column
	Mini-Ensign bollard
	Block Paved Carriageway
	200 x 100 x 80mm Grey Black Pavers
	Planted Verges
	Refer to Landscape Architect's Plans
	Grasscrete Maintenance Lay-by
	Turf or Seed & Topsoil Mix
	Carriageway Ramp
	Flexible Asphalt Carriageway
	200mm HES 50/10 or 50/100 4000L Rein Coloured
	Net/Exe heavy duty 10mm or similar
	Flexible Footway and Cycleway
	A25 Dimple Sluff 100/100, c/skew as shown

