

A-Zero Architects

8a Peacock Yard,

London SE173LH

United Kingdom


+0044 (0)207 7012664

hello@a-zero.co.uk

www.a-zero.co.uk

instagram: azeroarchitects


- This drawing is to be read in conjunction with all relevant consultant drawings and specifications.
- Do not scale from this drawing. Use figured dimensions only.
- © A-Zero Architects Ltd. This drawing is copyright and may not be reproduced without permission.
- All dimensions and levels must be verified on site before commencing any work or preparing shop drawings.
- This drawing is not to be used for construction unless marked 'For Construction' in the revision status.
- This drawing is to be coordinated with structural, mechanical, electrical, and other consultant drawings.
- The architect accepts no liability for work undertaken without proper approvals or in deviation from these documents.

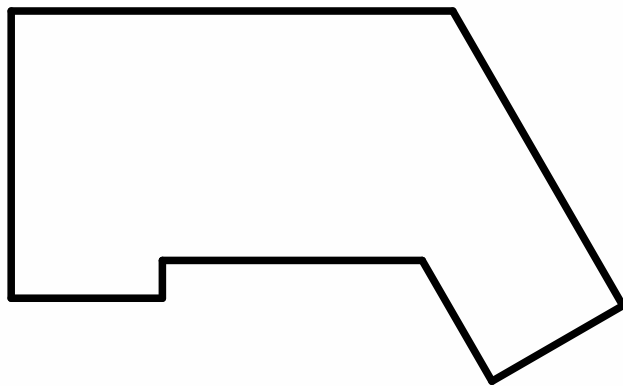

PROJECT	WICKENDEN MANOR	
DRAWING	L-2203	LODGE Proposed West Elevation
REVISION	REVISION	DATE
PLANNING	0	August 29th 2025



DRAWN	YA	CHECK	GB
STATUS	Work Stage 3	SCALE	1 : 50 @ A1

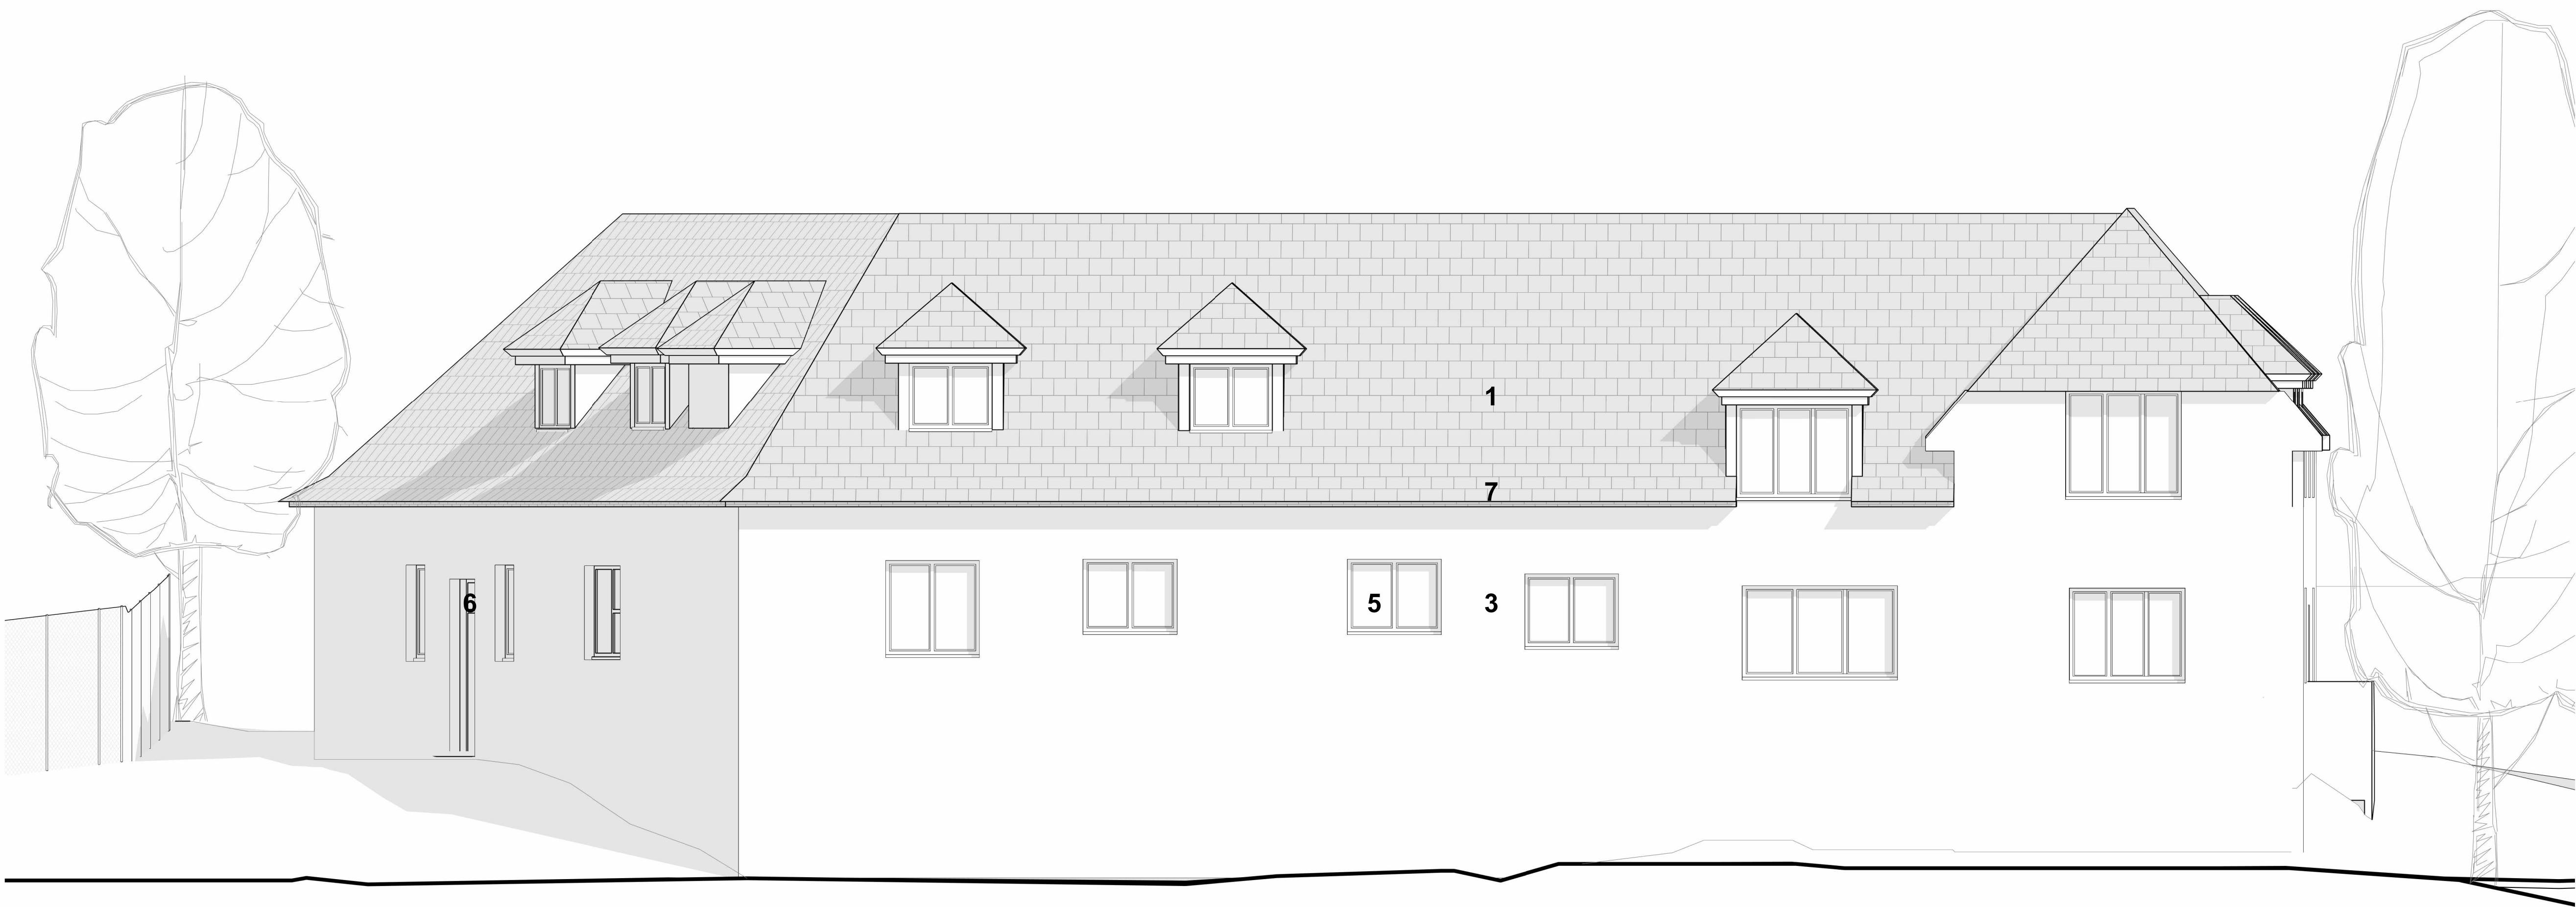

Proposed Materials
<u>Roof</u>
1.New clay tiles to match existing
2.New zinc roof.
<u>Wall</u>
3.Painted lime render on external wall insulation on existing walls
4.New brick walls
<u>Windows</u>
5.New timber framed windows
6.New timber framed doors
<u>Other</u>
7.New rainwater goods to match existing

Existing Materials
<u>Roof</u>
A. Existing clay tiles
<u>Wall</u>
B. Painted sand and cement render
<u>Windows</u>
C. Existing PVC windows
D. Existing timber doors
<u>Other</u>
E. Existing Steel rainwater goods