

A-Zero Architects

8a Peacock Yard,

London SE173LH

United Kingdom

+0044 (0)207 7012664

hello@a-zero.co.uk

www.a-zero.co.uk

instagram: azeroarchitects

- This drawing is to be read in conjunction with all relevant consultant drawings and specifications.
- Do not scale from this drawing. Use figured dimensions only.
- © A-Zero Architects Ltd. This drawing is copyright and may not be reproduced without permission.
- All dimensions and levels must be verified on site before commencing any work or preparing shop drawings.
- This drawing is not to be used for construction unless marked 'For Construction' in the revision status.
- This drawing is to be coordinated with structural, mechanical, electrical, and other consultant drawings.
- The architect accepts no liability for work undertaken without proper approvals or in deviation from these documents.

PROJECT

WICKENDEN MANOR

DRAWING

L-2400 LODGE Proposed Section 1

REVISION

REVISION

DATE

PLANNING

0

August 29th 2025

0m

1m

2m

3m

4m

5m

DRAWN

YA

CHECK


GB

STATUS

Work Stage 3

SCALE

1 : 50 @ A1

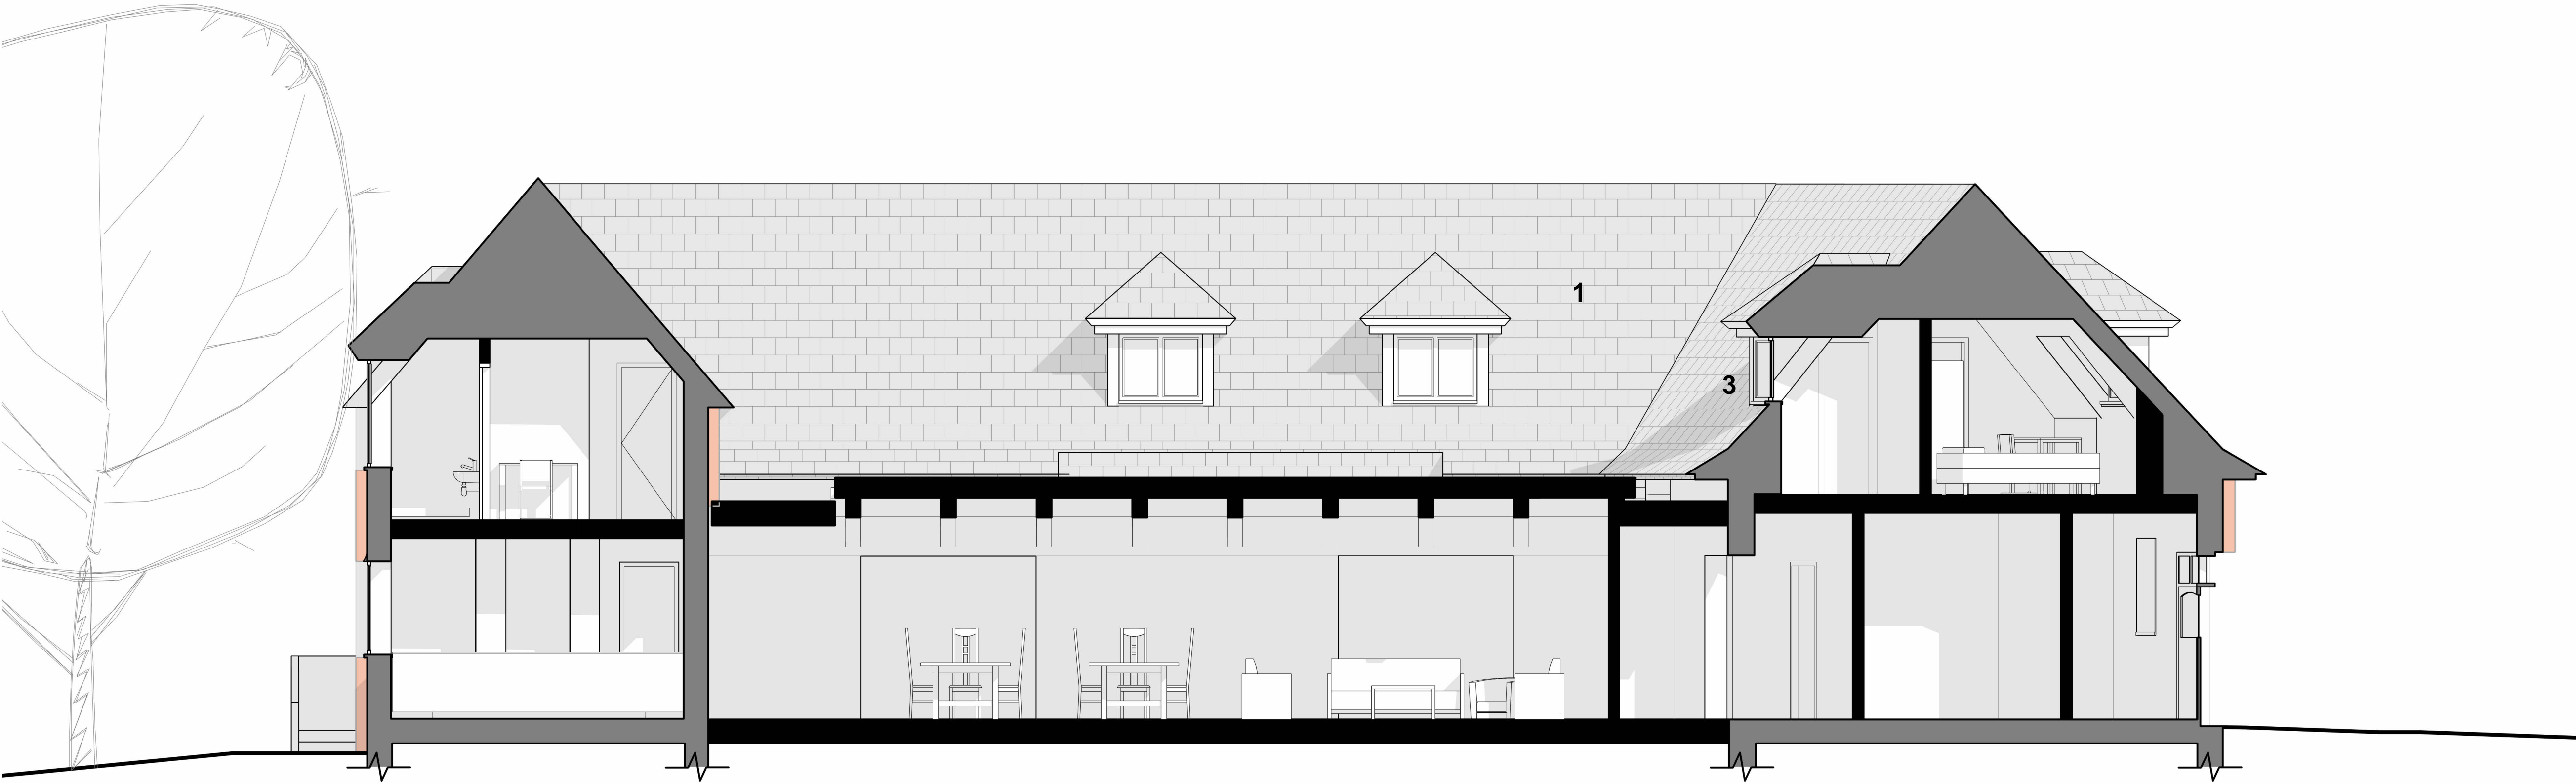

Proposed Materials

Roof

1.New clay tiles to match existing

2.New zinc roof.

Wall

3.Painted lime render on external wall insulation on existing walls

4.New brick walls

Windows

5.New timber framed windows

6.New timber framed doors

Other

7.New rainwater goods to match existing