


A-Zero Architects
8a Peacock Yard,
London SE173LH
United Kingdom


+0044 (0)207 7012664
hello@a-zero.co.uk
www.a-zero.co.uk
instagram: azeroarchitects

- This drawing is to be read in conjunction with all relevant consultant drawings and specifications.
- Do not scale from this drawing. Use figured dimensions only.
- © A-Zero Architects Ltd. This drawing is copyright and may not be reproduced without permission.
- All dimensions and levels must be verified on site before commencing any work or preparing shop drawings.
- This drawing is not to be used for construction unless marked 'For Construction' in the revision status.
- This drawing is to be coordinated with structural, mechanical, electrical, and other consultant drawings.
- The architect accepts no liability for work undertaken without proper approvals or in deviation from these documents.

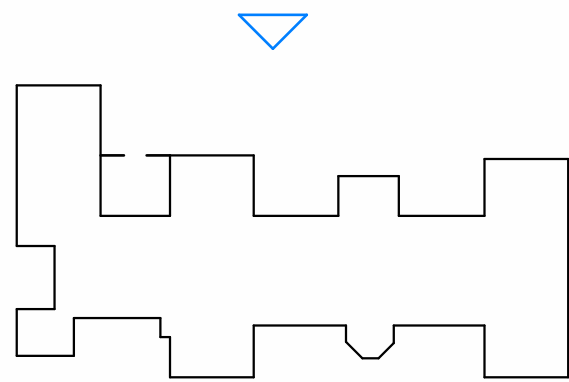

PROJECT	WICKENDEN MANOR	
DRAWING	M-1200	MANOR North Elevation EXISTING
REVISION	REVISION	DATE
PLANNING	0	August 29th 2025

DRAWN	LCH	CHECK	GB
STATUS	Work Stage 3	SCALE	1 : 100 @ A1

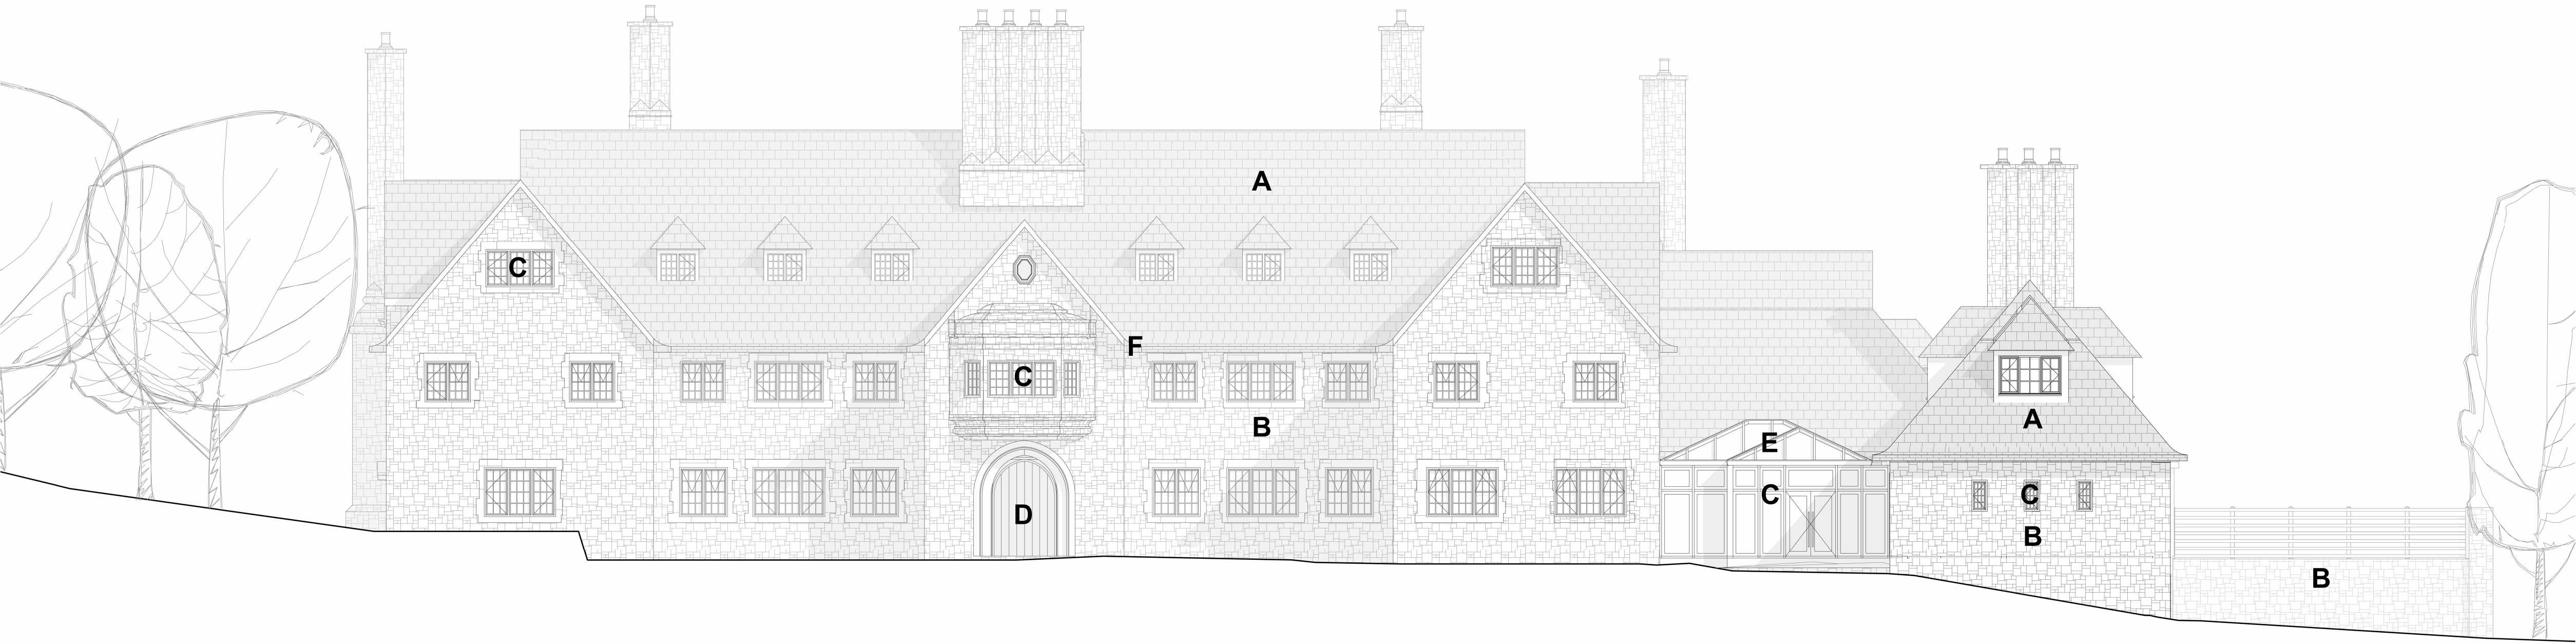

Existing Materials

Roof

A. Existing clay tiles

Wall

B. Existing cut stone walls

Windows

C. Existing steel windows
D. Existing timber doors
E. Existing steel framed rooflight

Other

F. Existing cast iron rainwater goods