

A-Zero Architects

8a Peacock Yard,

London SE173LH

United Kingdom

+0044 (0)207 7012664

hello@a-zero.co.uk

www.a-zero.co.uk

instagram: azeroarchitects

- This drawing is to be read in conjunction with all relevant consultant drawings and specifications.
- Do not scale from this drawing. Use figured dimensions only.
- © A-Zero Architects Ltd. This drawing is copyright and may not be reproduced without permission.
- All dimensions and levels must be verified on site before commencing any work or preparing shop drawings.
- This drawing is not to be used for construction unless marked 'For Construction' in the revision status.
- This drawing is to be coordinated with structural, mechanical, electrical, and other consultant drawings.
- The architect accepts no liability for work undertaken without proper approvals or in deviation from these documents.

PROJECT	WICKENDEN MANOR	
DRAWING	M-2203 MANOR West Elevation PROPOSED	
REVISION	REVISION	DATE
PLANNING	0	August 29th 2025

0m2m4m6m8m10m

DRAWN

LCH

CHECK


GB

STATUS

Work Stage 3

SCALE

1 : 100 @ A1

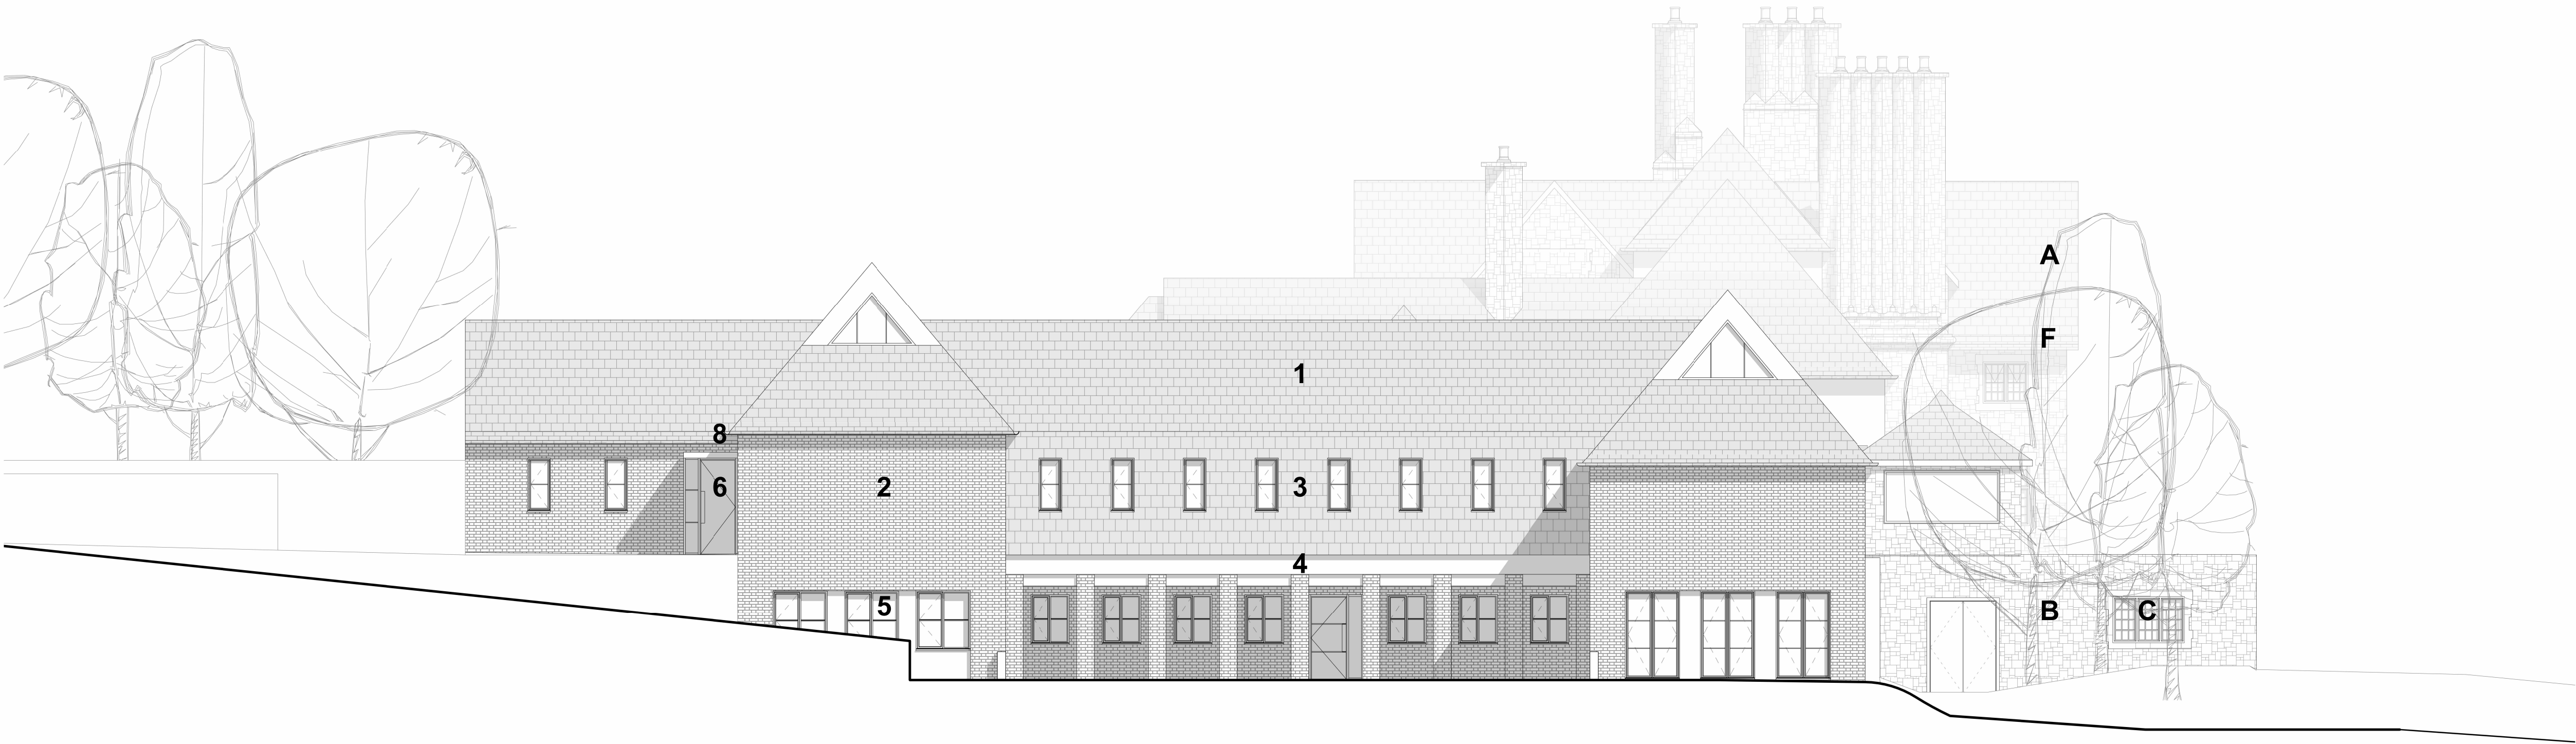

Proposed Materials

Roof

1. New clay tiles to match existing.

Wall

2. New & reused handmade bricks, flemish bond with lime mortar.

3. New hung clay tiles to match existing.

4. New reconstituted stone structural elements.

Windows

5. New thermally broken steel framed windows

6. New thermally broken steel framed doors

7. New conservation rooflight.

Other

8. New steel rainwater goods.

Existing Materials

Roof

A. Existing clay tiles

Wall

B. Existing cut stone walls

Windows

C. Existing steel windows

D. Existing timber doors

E. Existing steel framed rooflight

Other

F. Existing cast iron rainwater goods