


A-Zero Architects
8a Peacock Yard,
London SE173LH
United Kingdom

+0044 (0)207 7012664
hello@a-zero.co.uk
www.a-zero.co.uk
instagram: azeroarchitects


- This drawing is to be read in conjunction with all relevant consultant drawings and specifications.
- Do not scale from this drawing. Use figured dimensions only.
- © A-Zero Architects Ltd. This drawing is copyright and may not be reproduced without permission.
- All dimensions and levels must be verified on site before commencing any work or preparing shop drawings.
- This drawing is not to be used for construction unless marked 'For Construction' in the revision status.
- This drawing is to be coordinated with structural, mechanical, electrical, and other consultant drawings.
- The architect accepts no liability for work undertaken without proper approvals or in deviation from these documents.

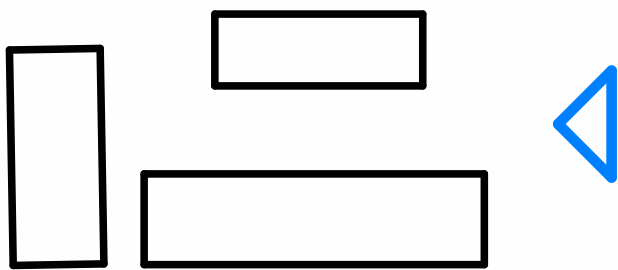

PROJECT	WICKENDEN MANOR		
DRAWING	S-1200	STABLES Existing North Elevation	
REVISION	REVISION	DATE	
PLANNING	0	August 29th 2025	



DRAWN	LCH	CHECK	GB
STATUS	Work Stage 3	SCALE	1 : 50 @ A1

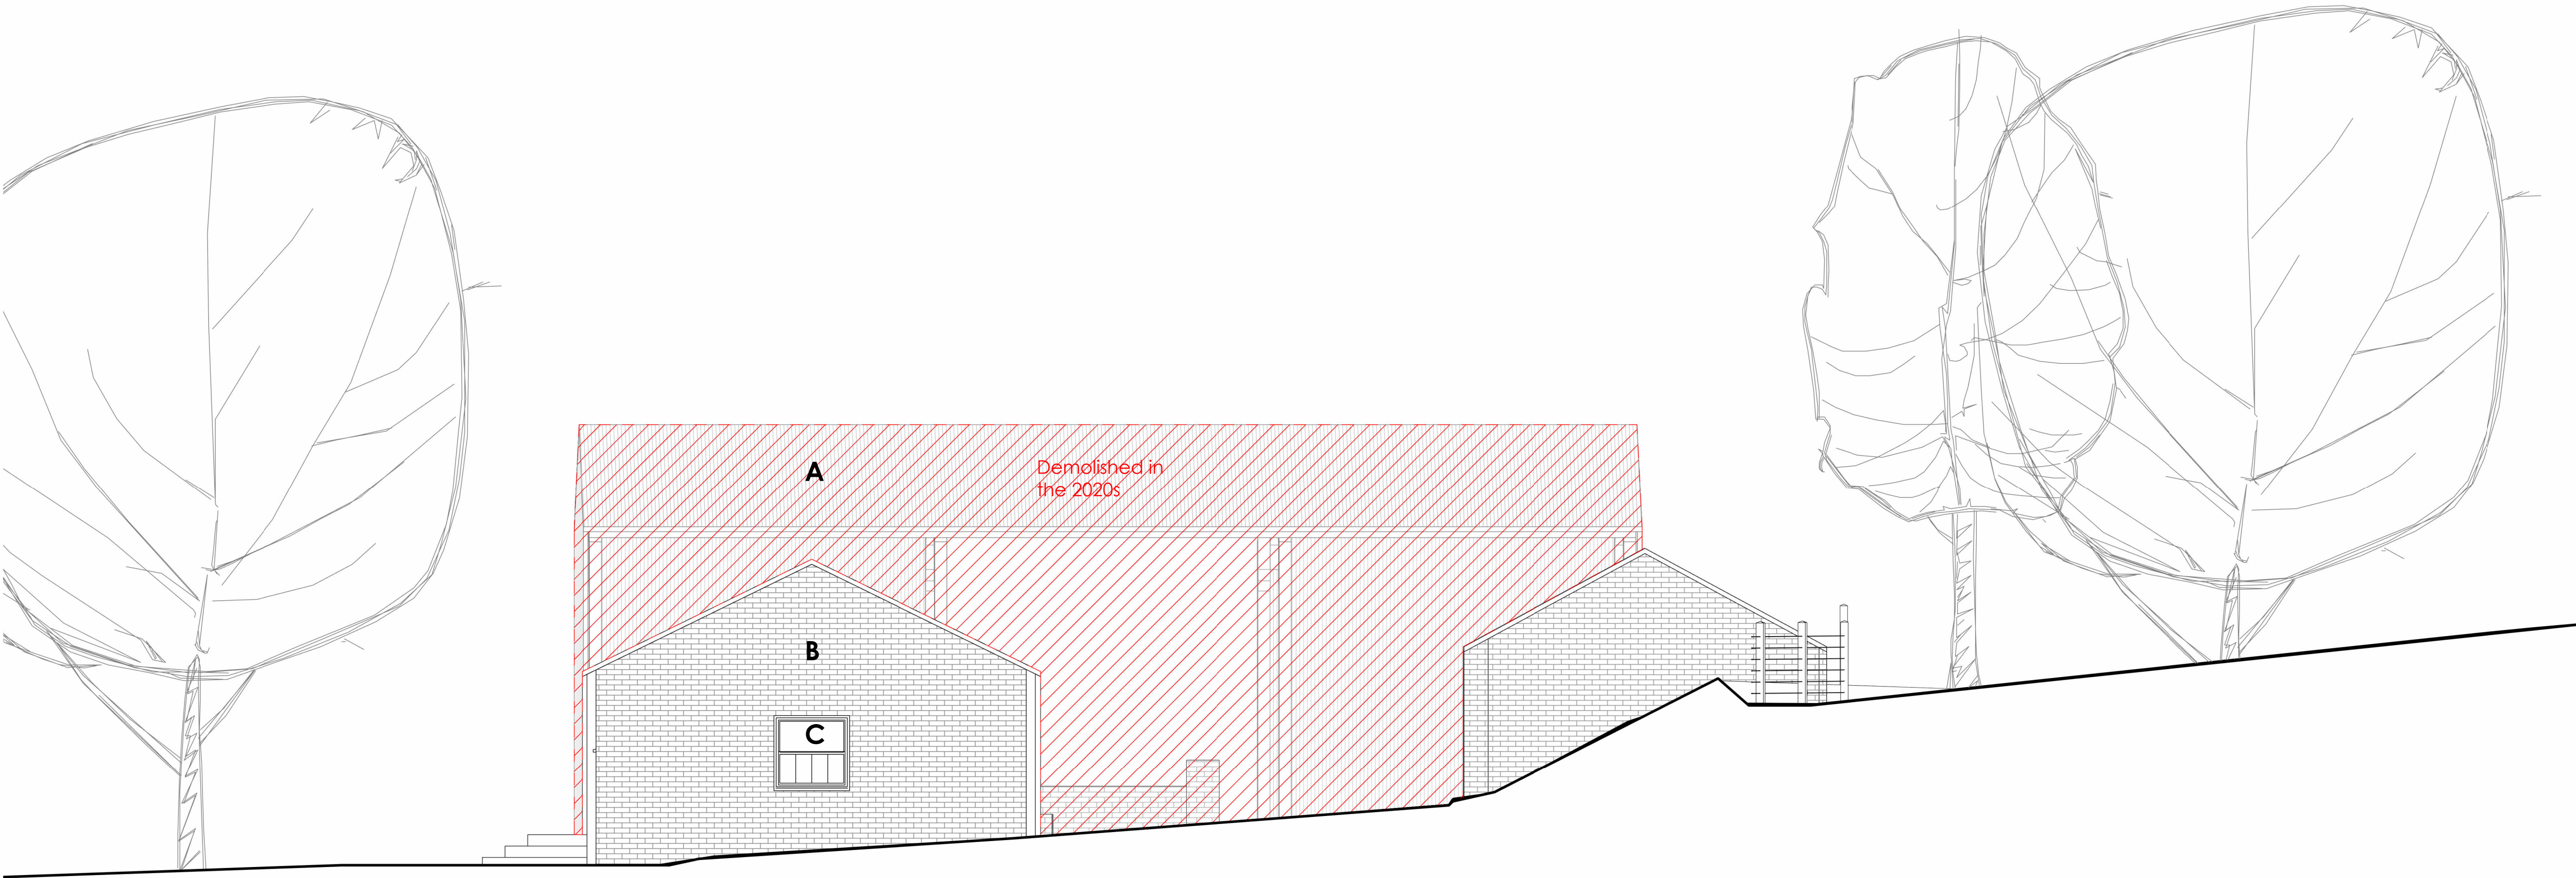

Existing Materials

Roof

A. Corrugated cement sheet

Wall

B. Existing brick walls

Windows

C. Existing steel windows