

A-Zero Architects

8a Peacock Yard,

London SE173LH

United Kingdom

+0044 (0)207 7012664

hello@a-zero.co.uk

www.a-zero.co.uk

instagram: azeroarchitects

- This drawing is to be read in conjunction with all relevant consultant drawings and specifications.
- Do not scale from this drawing. Use figured dimensions only.
- © A-Zero Architects Ltd. This drawing is copyright and may not be reproduced without permission.
- All dimensions and levels must be verified on site before commencing any work or preparing shop drawings.
- This drawing is not to be used for construction unless marked 'For Construction' in the revision status.
- This drawing is to be coordinated with structural, mechanical, electrical, and other consultant drawings.
- The architect accepts no liability for work undertaken without proper approvals or in deviation from these documents.

PROJECT

WICKENDEN MANOR

DRAWING

S-1400 STABLES Existing Section 1

REVISION

REVISION

DATE

PLANNING

0

August 29th 2025

0m

1m

2m

3m

4m

5m

DRAWN

LCH

CHECK


GB

STATUS

Work Stage 3

SCALE

1 : 50 @ A1

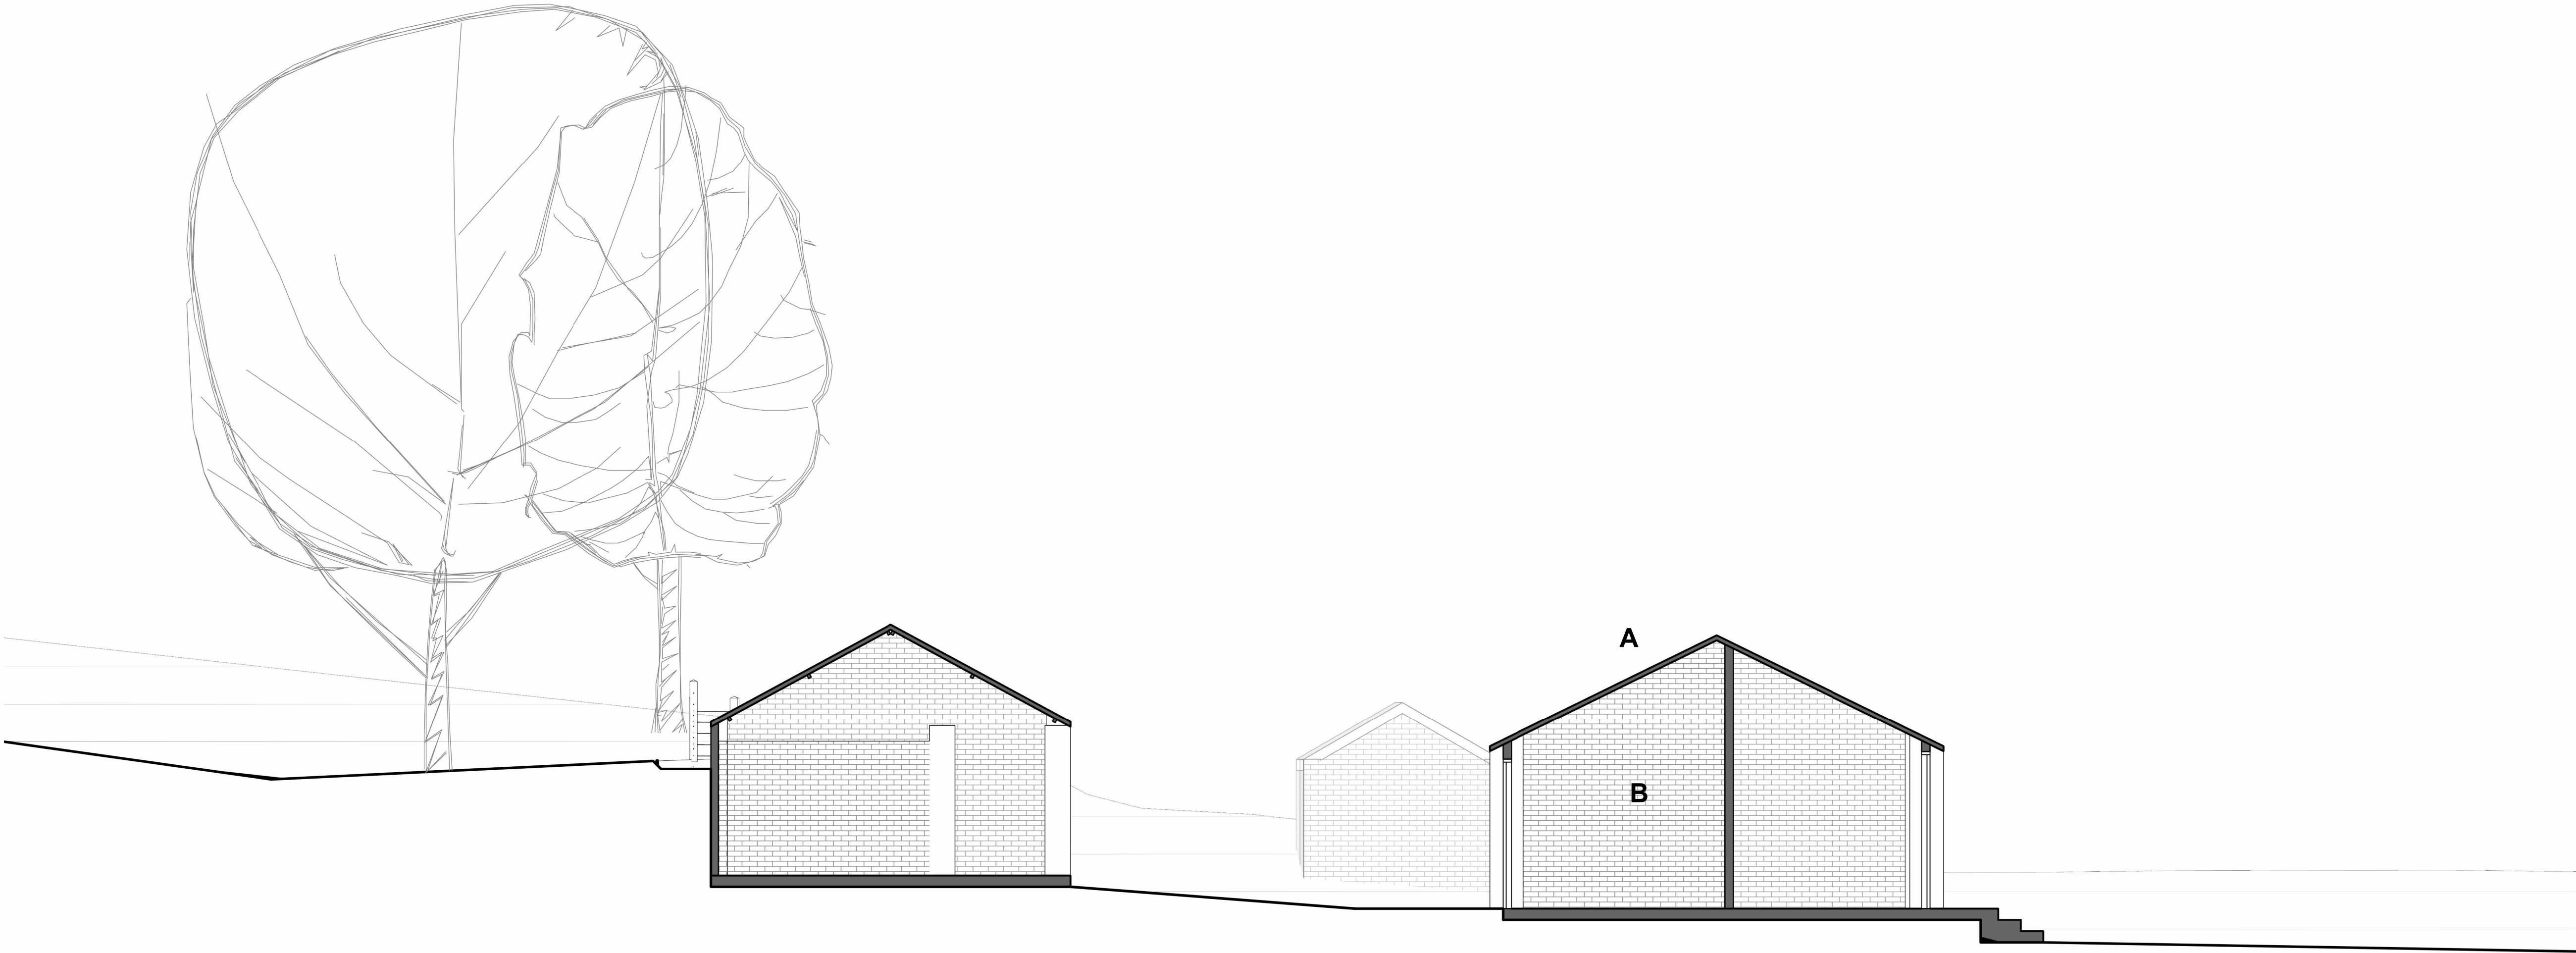

Existing Materials

Roof

A. Corrugated cement sheet

Wall

B. Existing brick walls

Windows

C. Existing steel windows