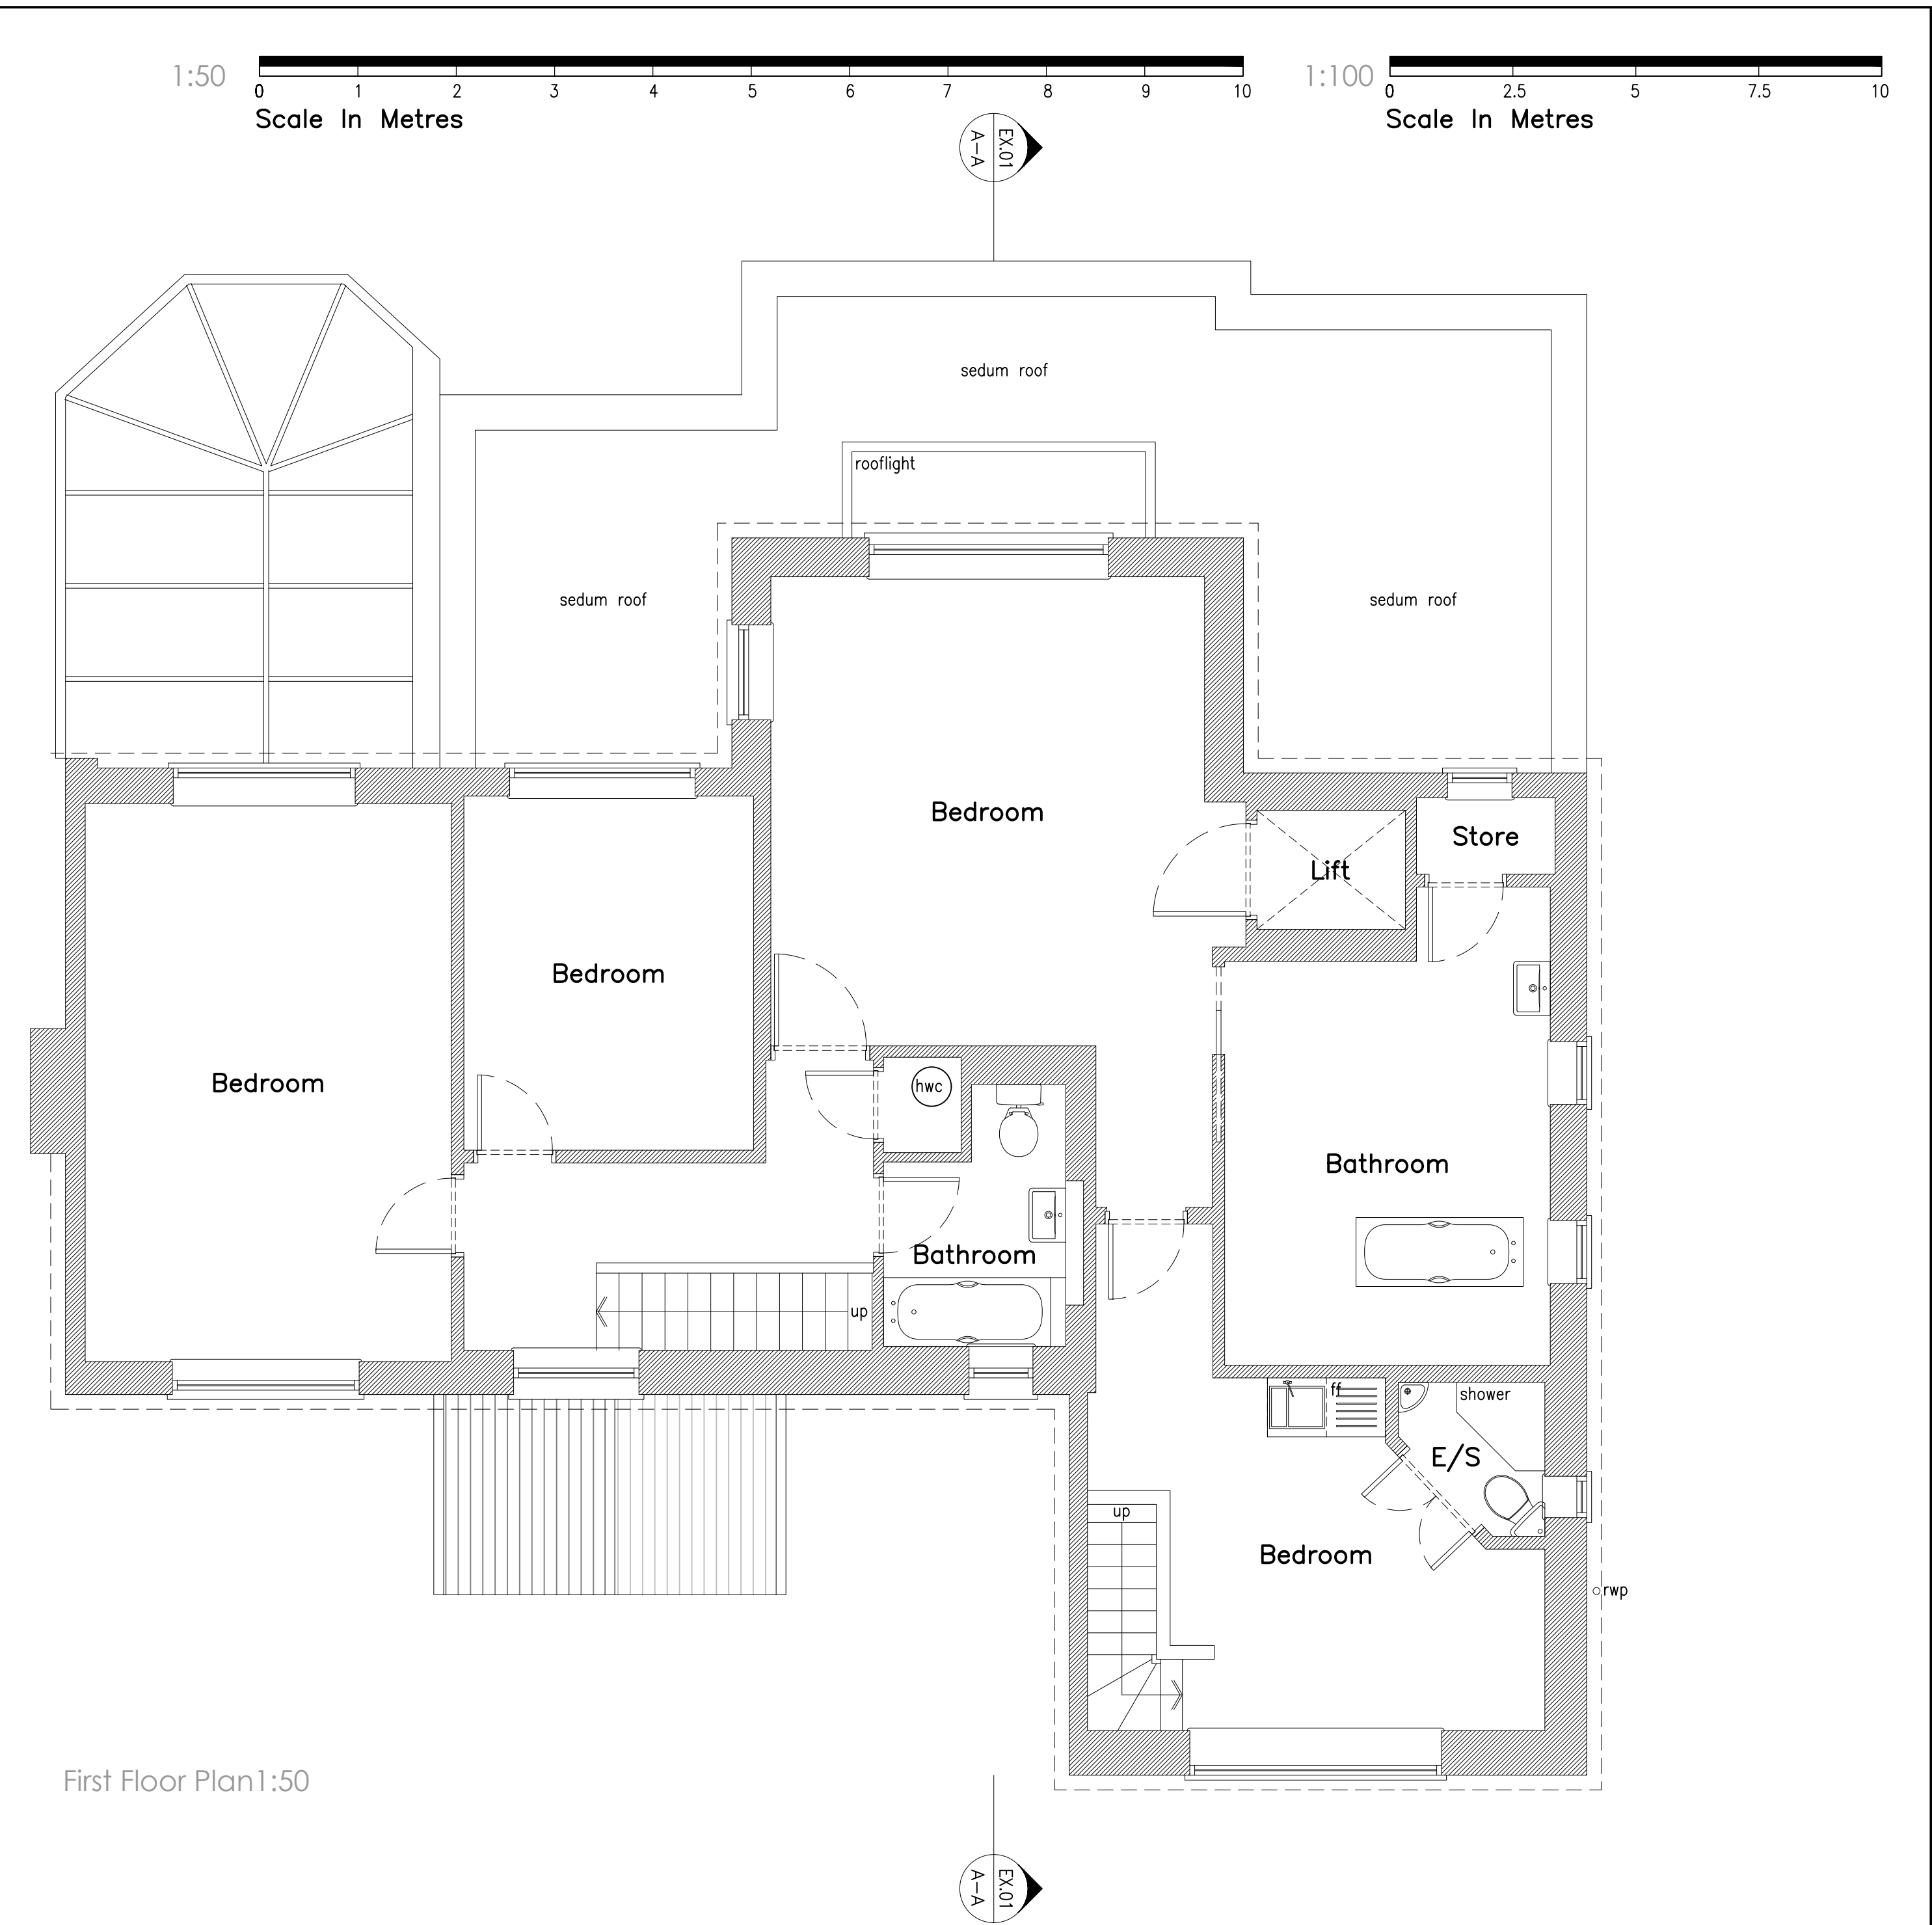
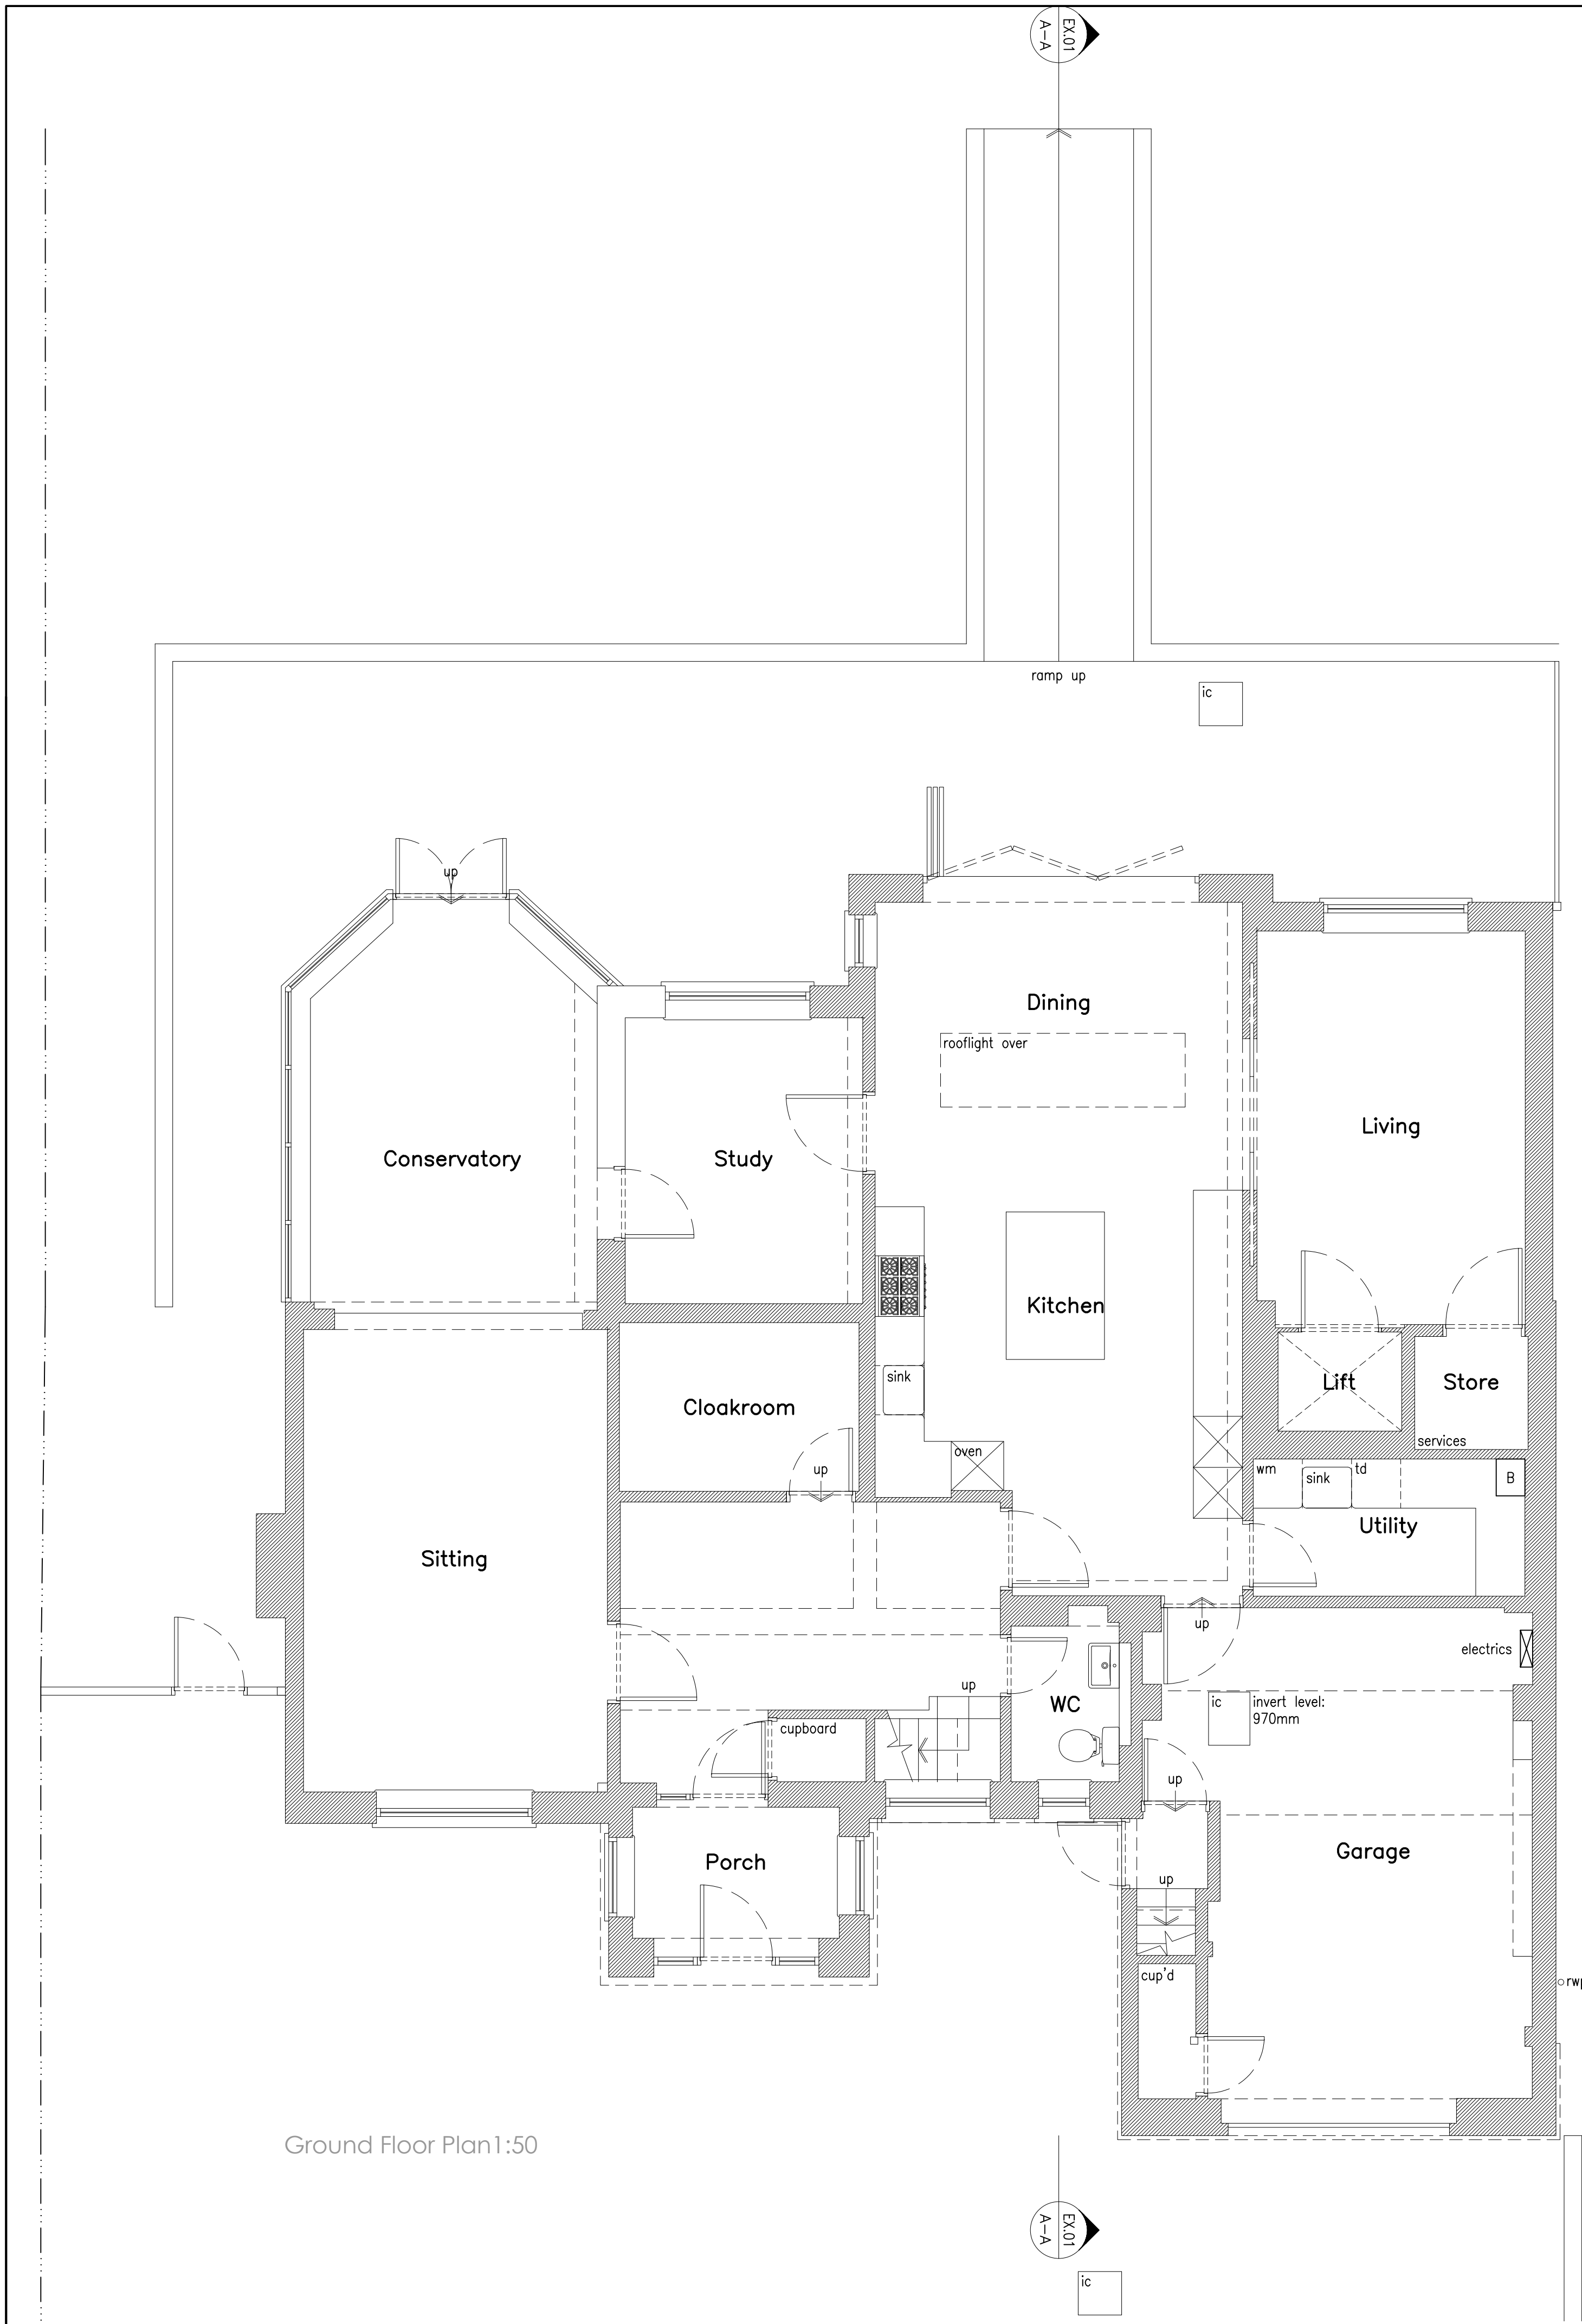


rev.	date	comment
amendments		
k/a architects		
client	Mr & Mrs J. Boardman	
job	39 Oathall Road Haywards Heath RH16 3EG	
drawing number	319. EXG.01	
drawing title	Existing plans, elevations, location & block plan	
date	April '26	scale/original sheet size
		varies@A1
		RIBA work stage
		1
Do not scale off drawing. Check all dimensions on site before work is commenced. All goods materials and workmanship to conform with current building regulations BS and COPS. © Copyright K/A Architects Ltd.		
k/a architects limited 27 Newland Road Haywards Heath West Sussex RH16 1PU		
telephone 07712 649 542 email k/a.architects@gmail.com www.k/aarchitects.co.uk		
Company No. 6538521 Registered Office 27 Newland Road RH16 1PU		