




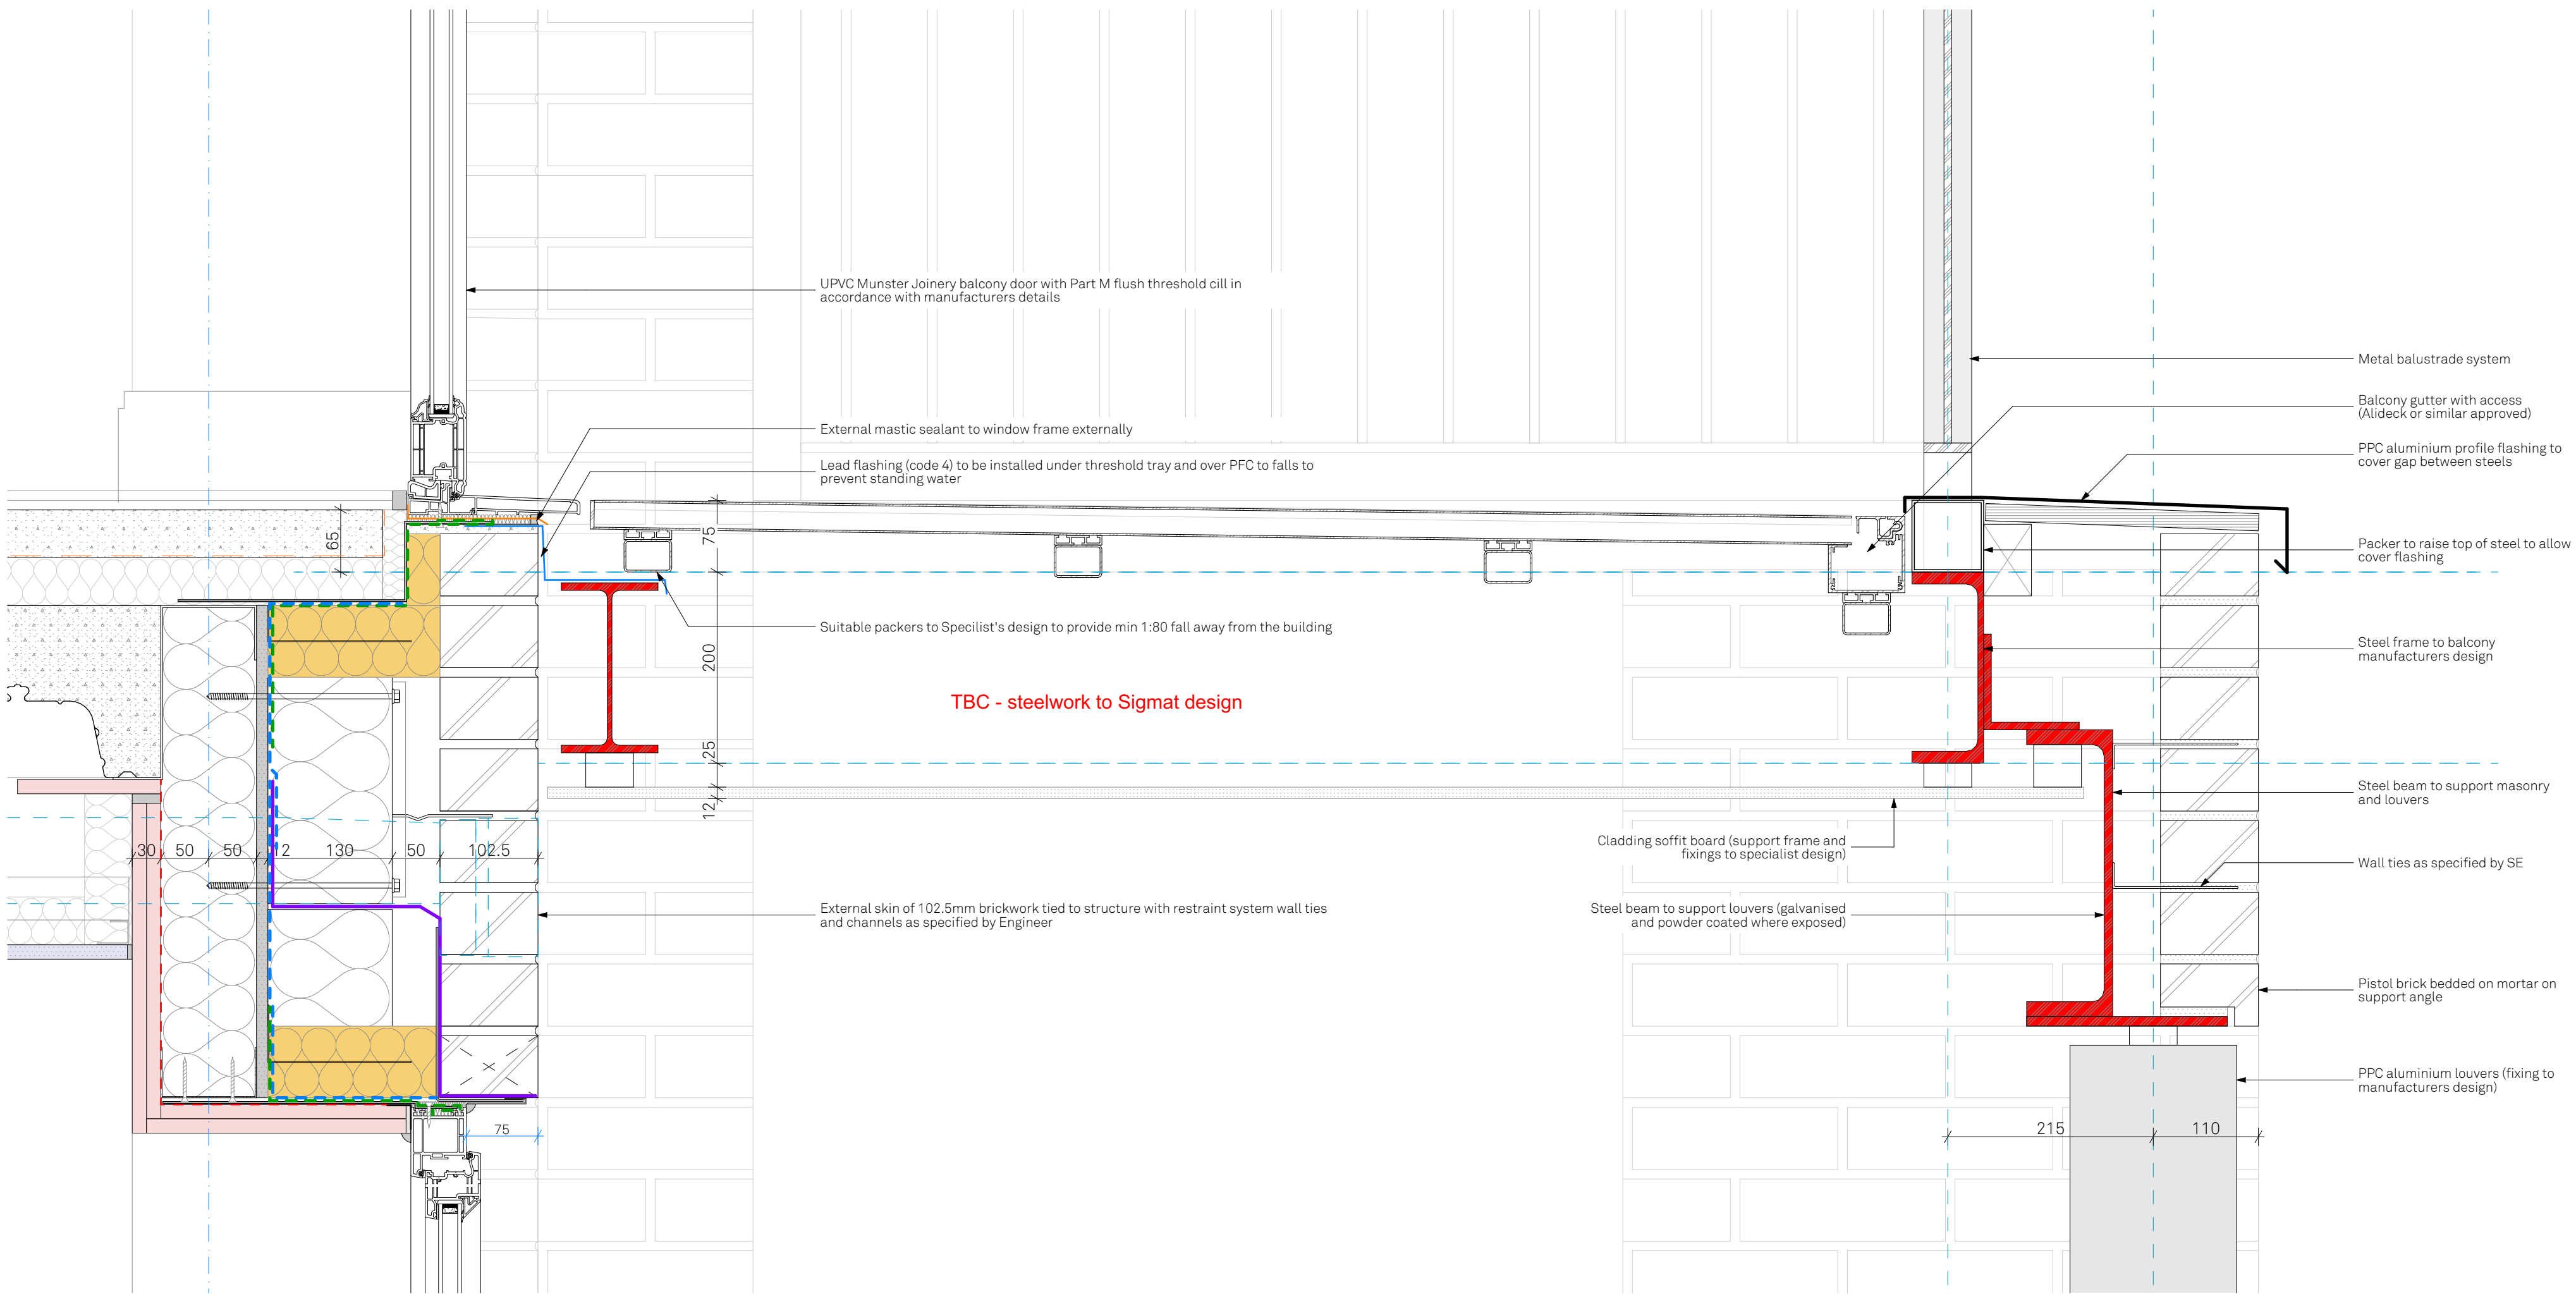

1:5 2118 - 2

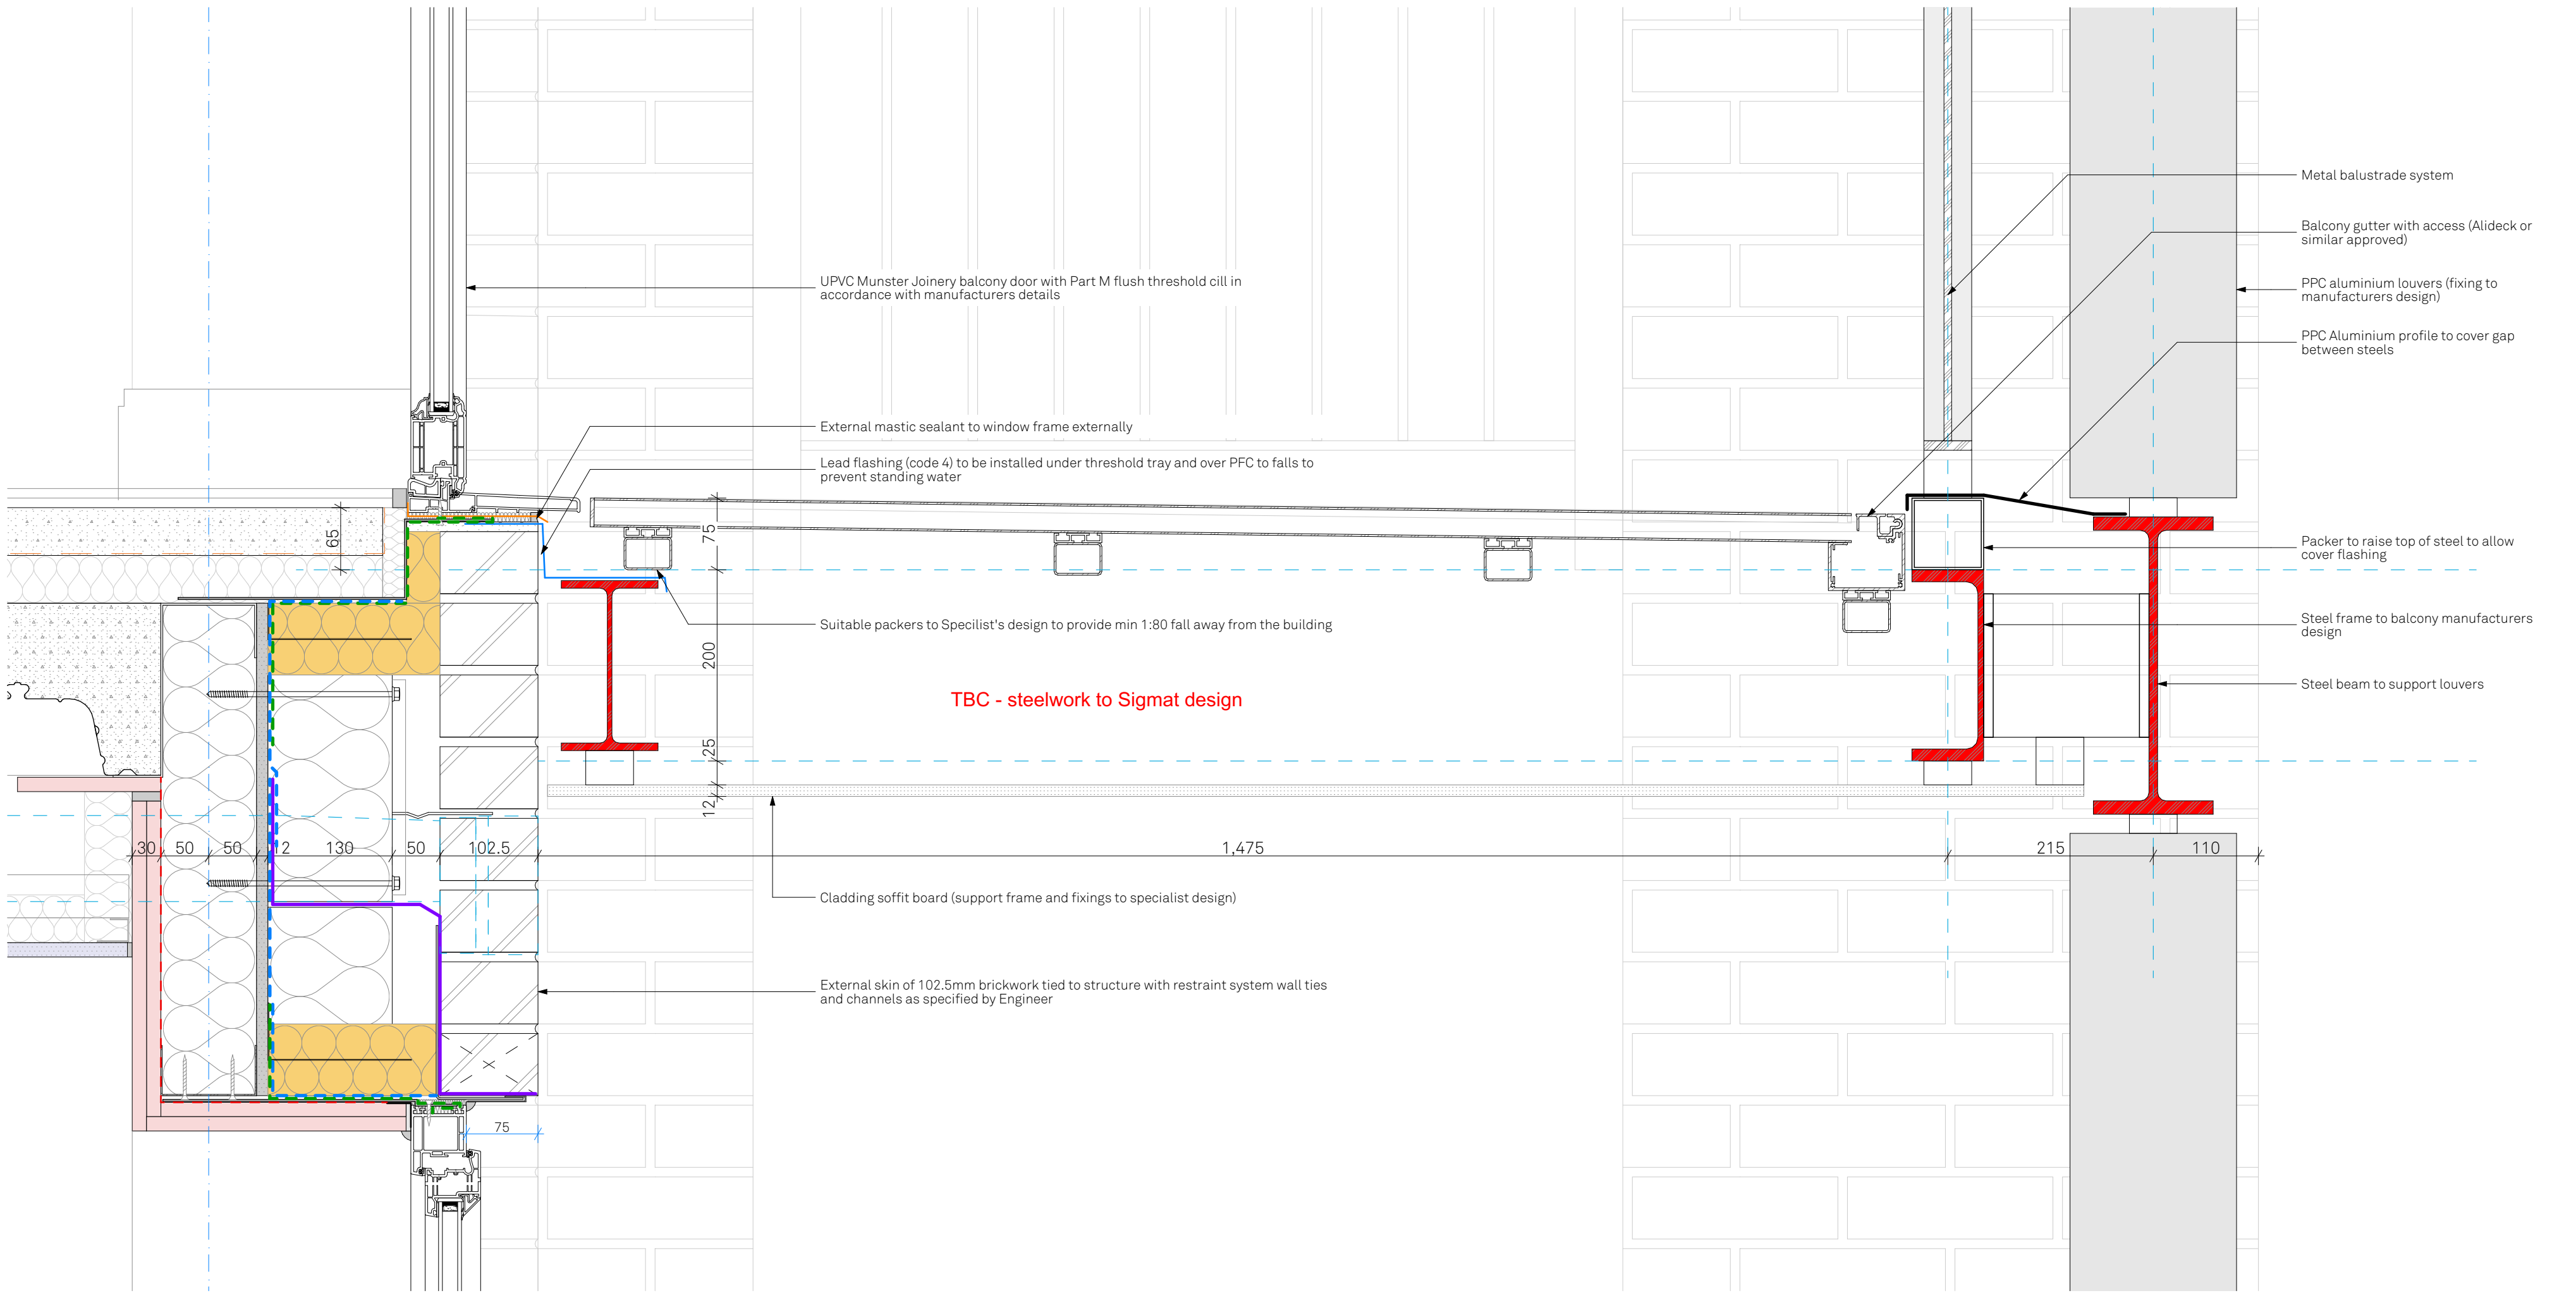

1:5 2118 - 1

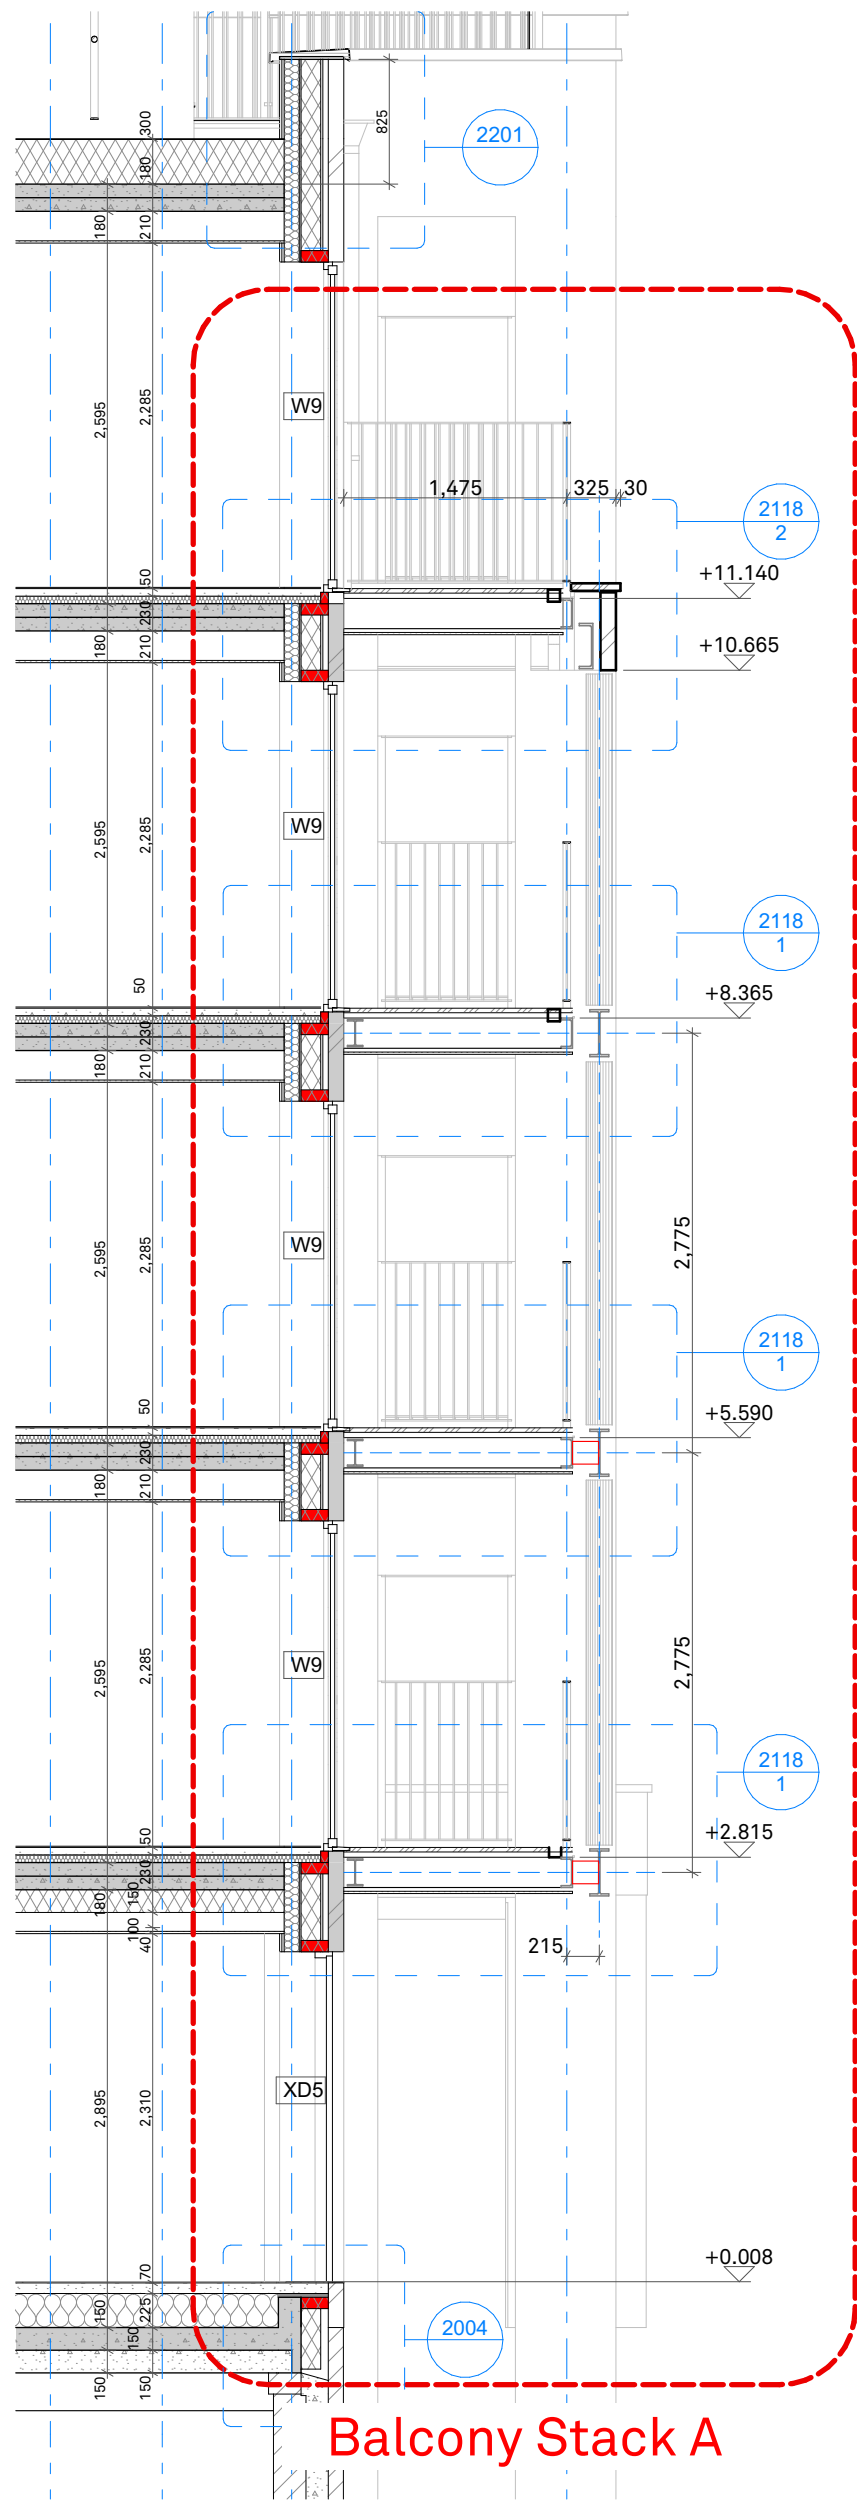

1:50 S-01 Building Section



RE-
FORM
AT

www.re-format.co.uk mail@re-format.co.uk +44 (0)1730 778778

project title
Boltro Road, Haywards Heath

document title
Balcony Stack A - details pg.1

Date	drawn by	checked by	approved by
Oct 2024	HE	DB	DB

0 50 100 200 250mm Scale at A1
1:50, 1:5

region	project no.	stage no.	discipline	number
LSE-	2780	- 04	- A	- 2118

status	suitability description	revision
S4	Suitable for Review and Comment	