
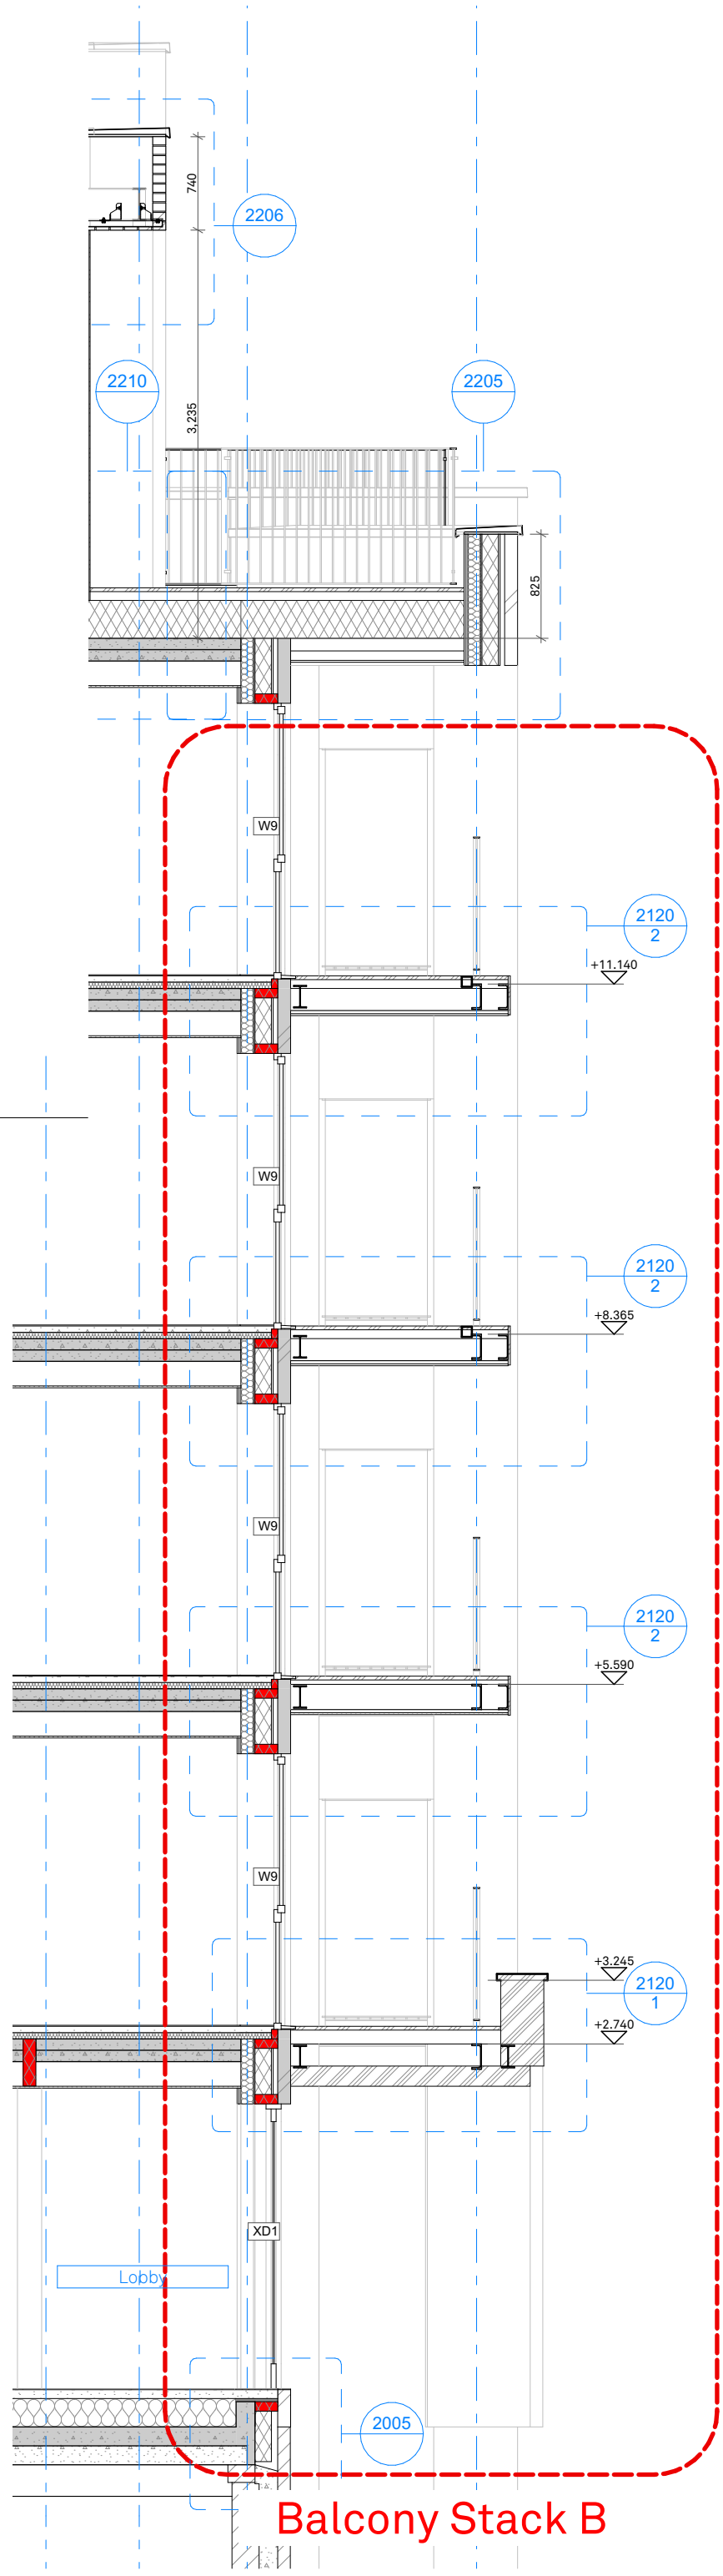
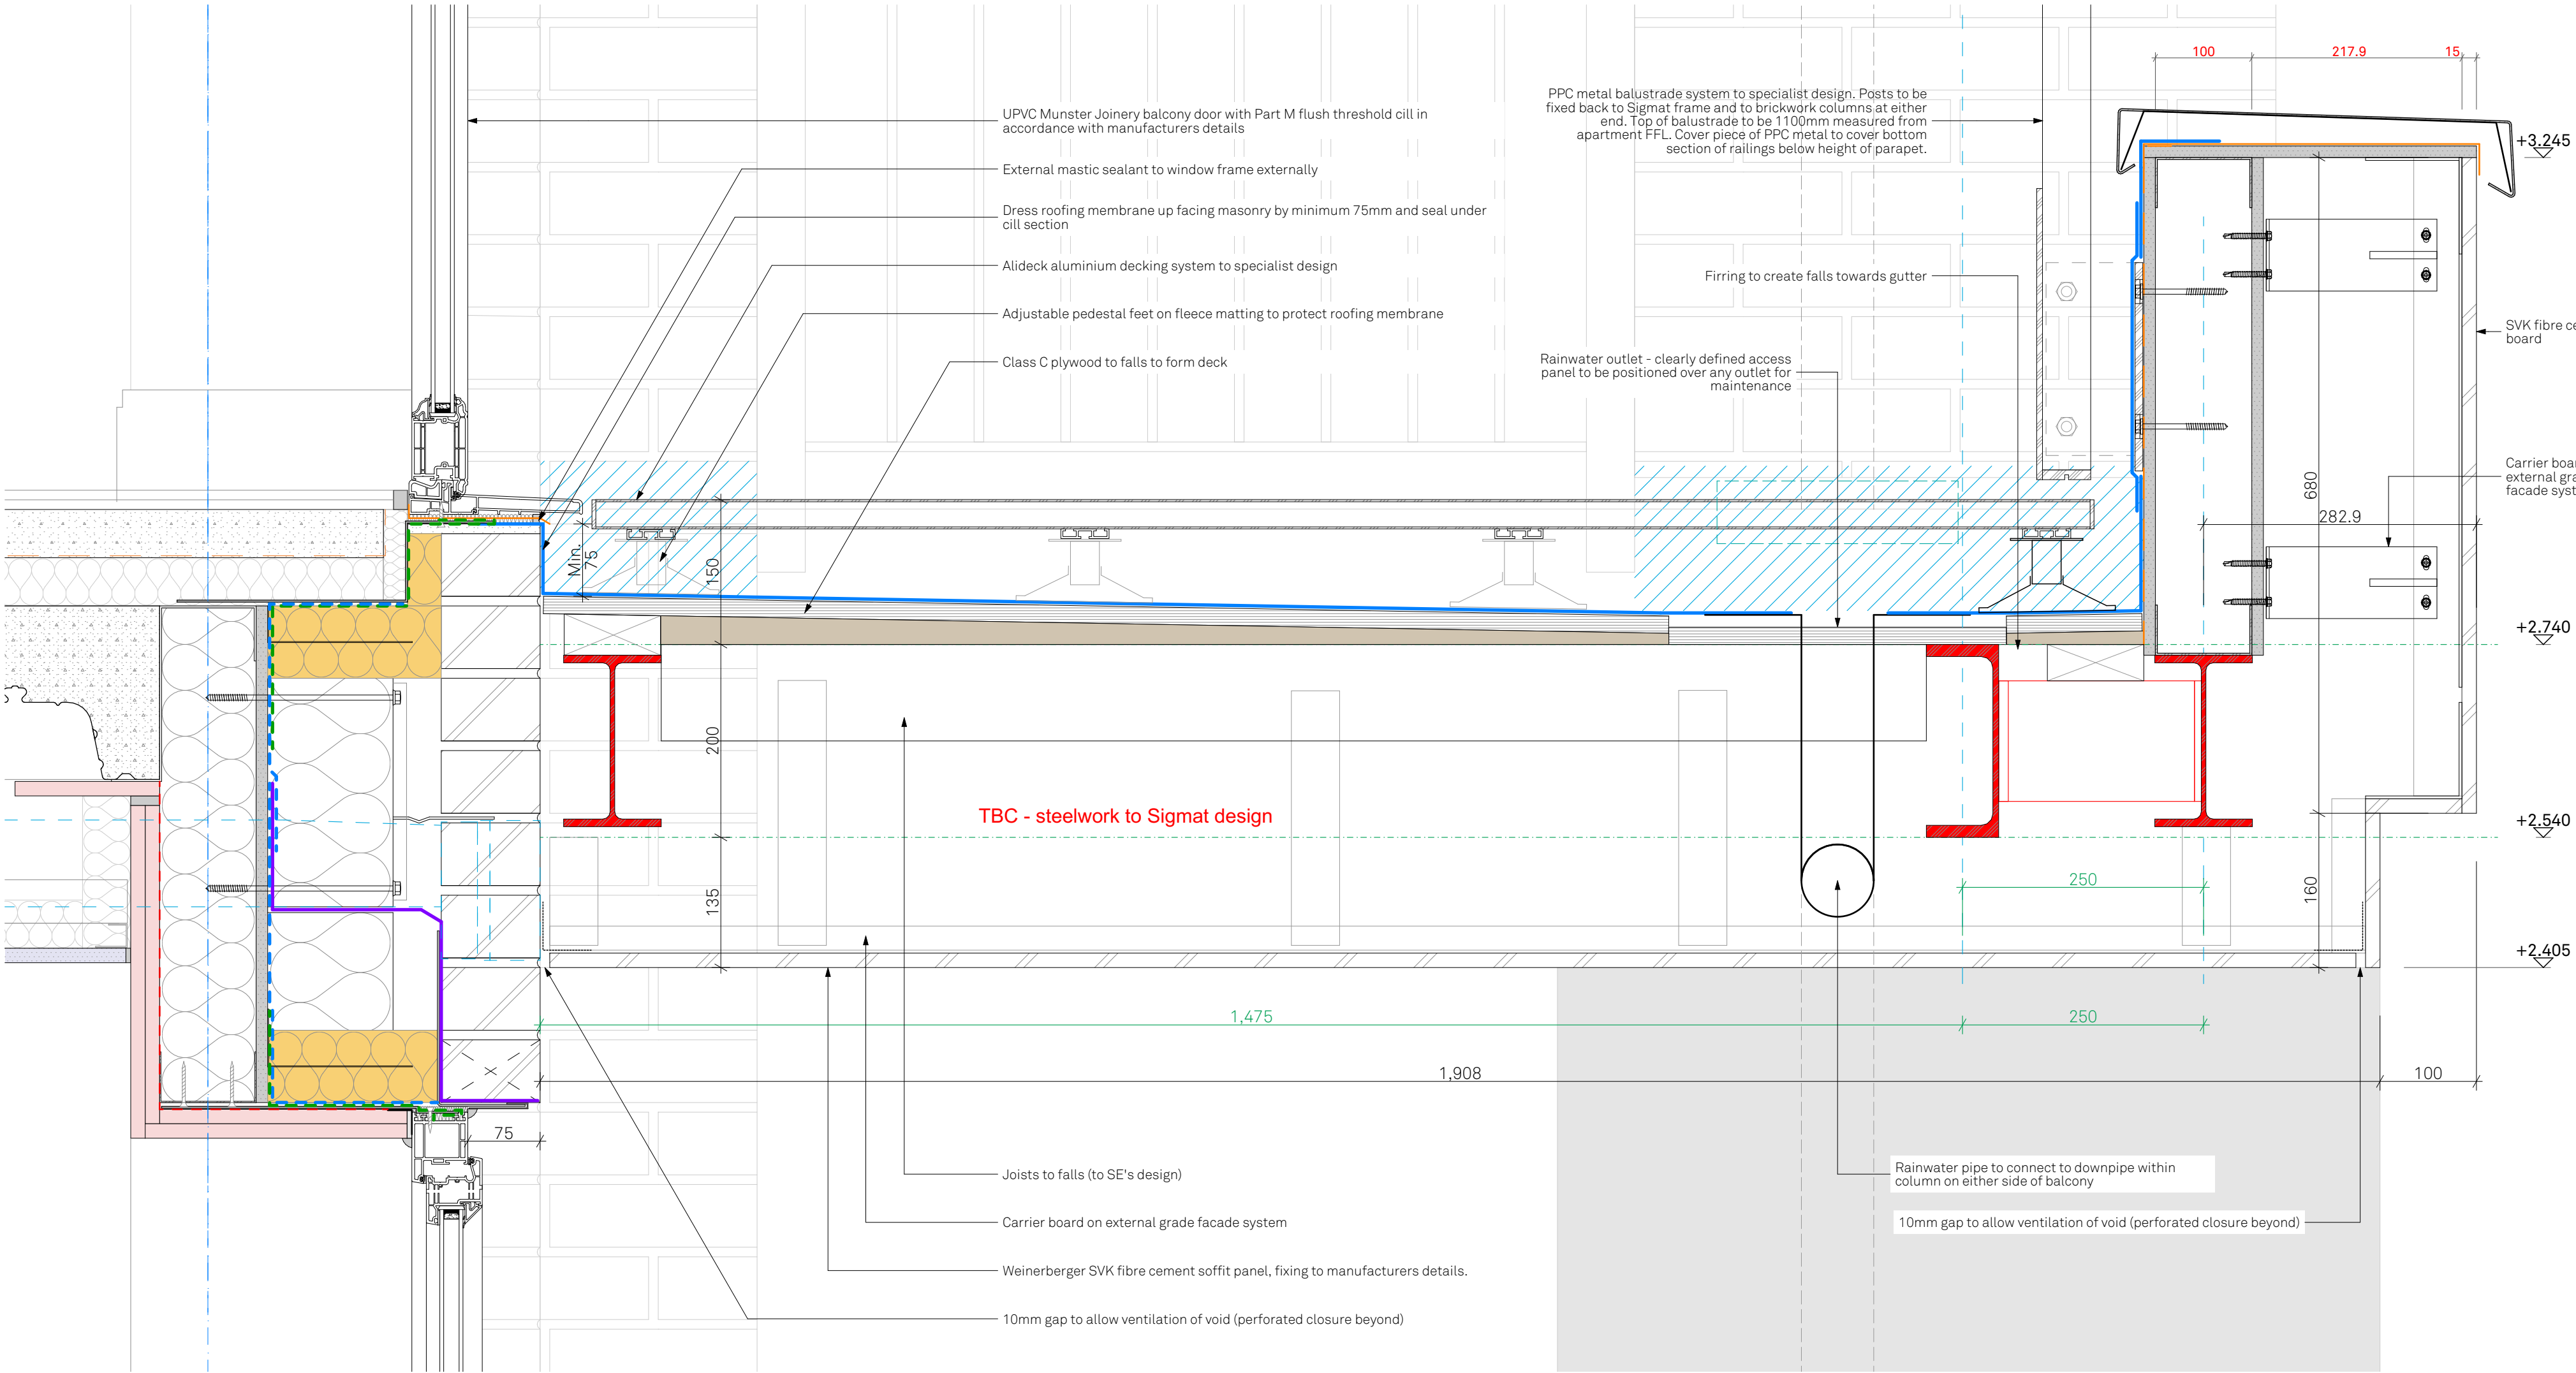


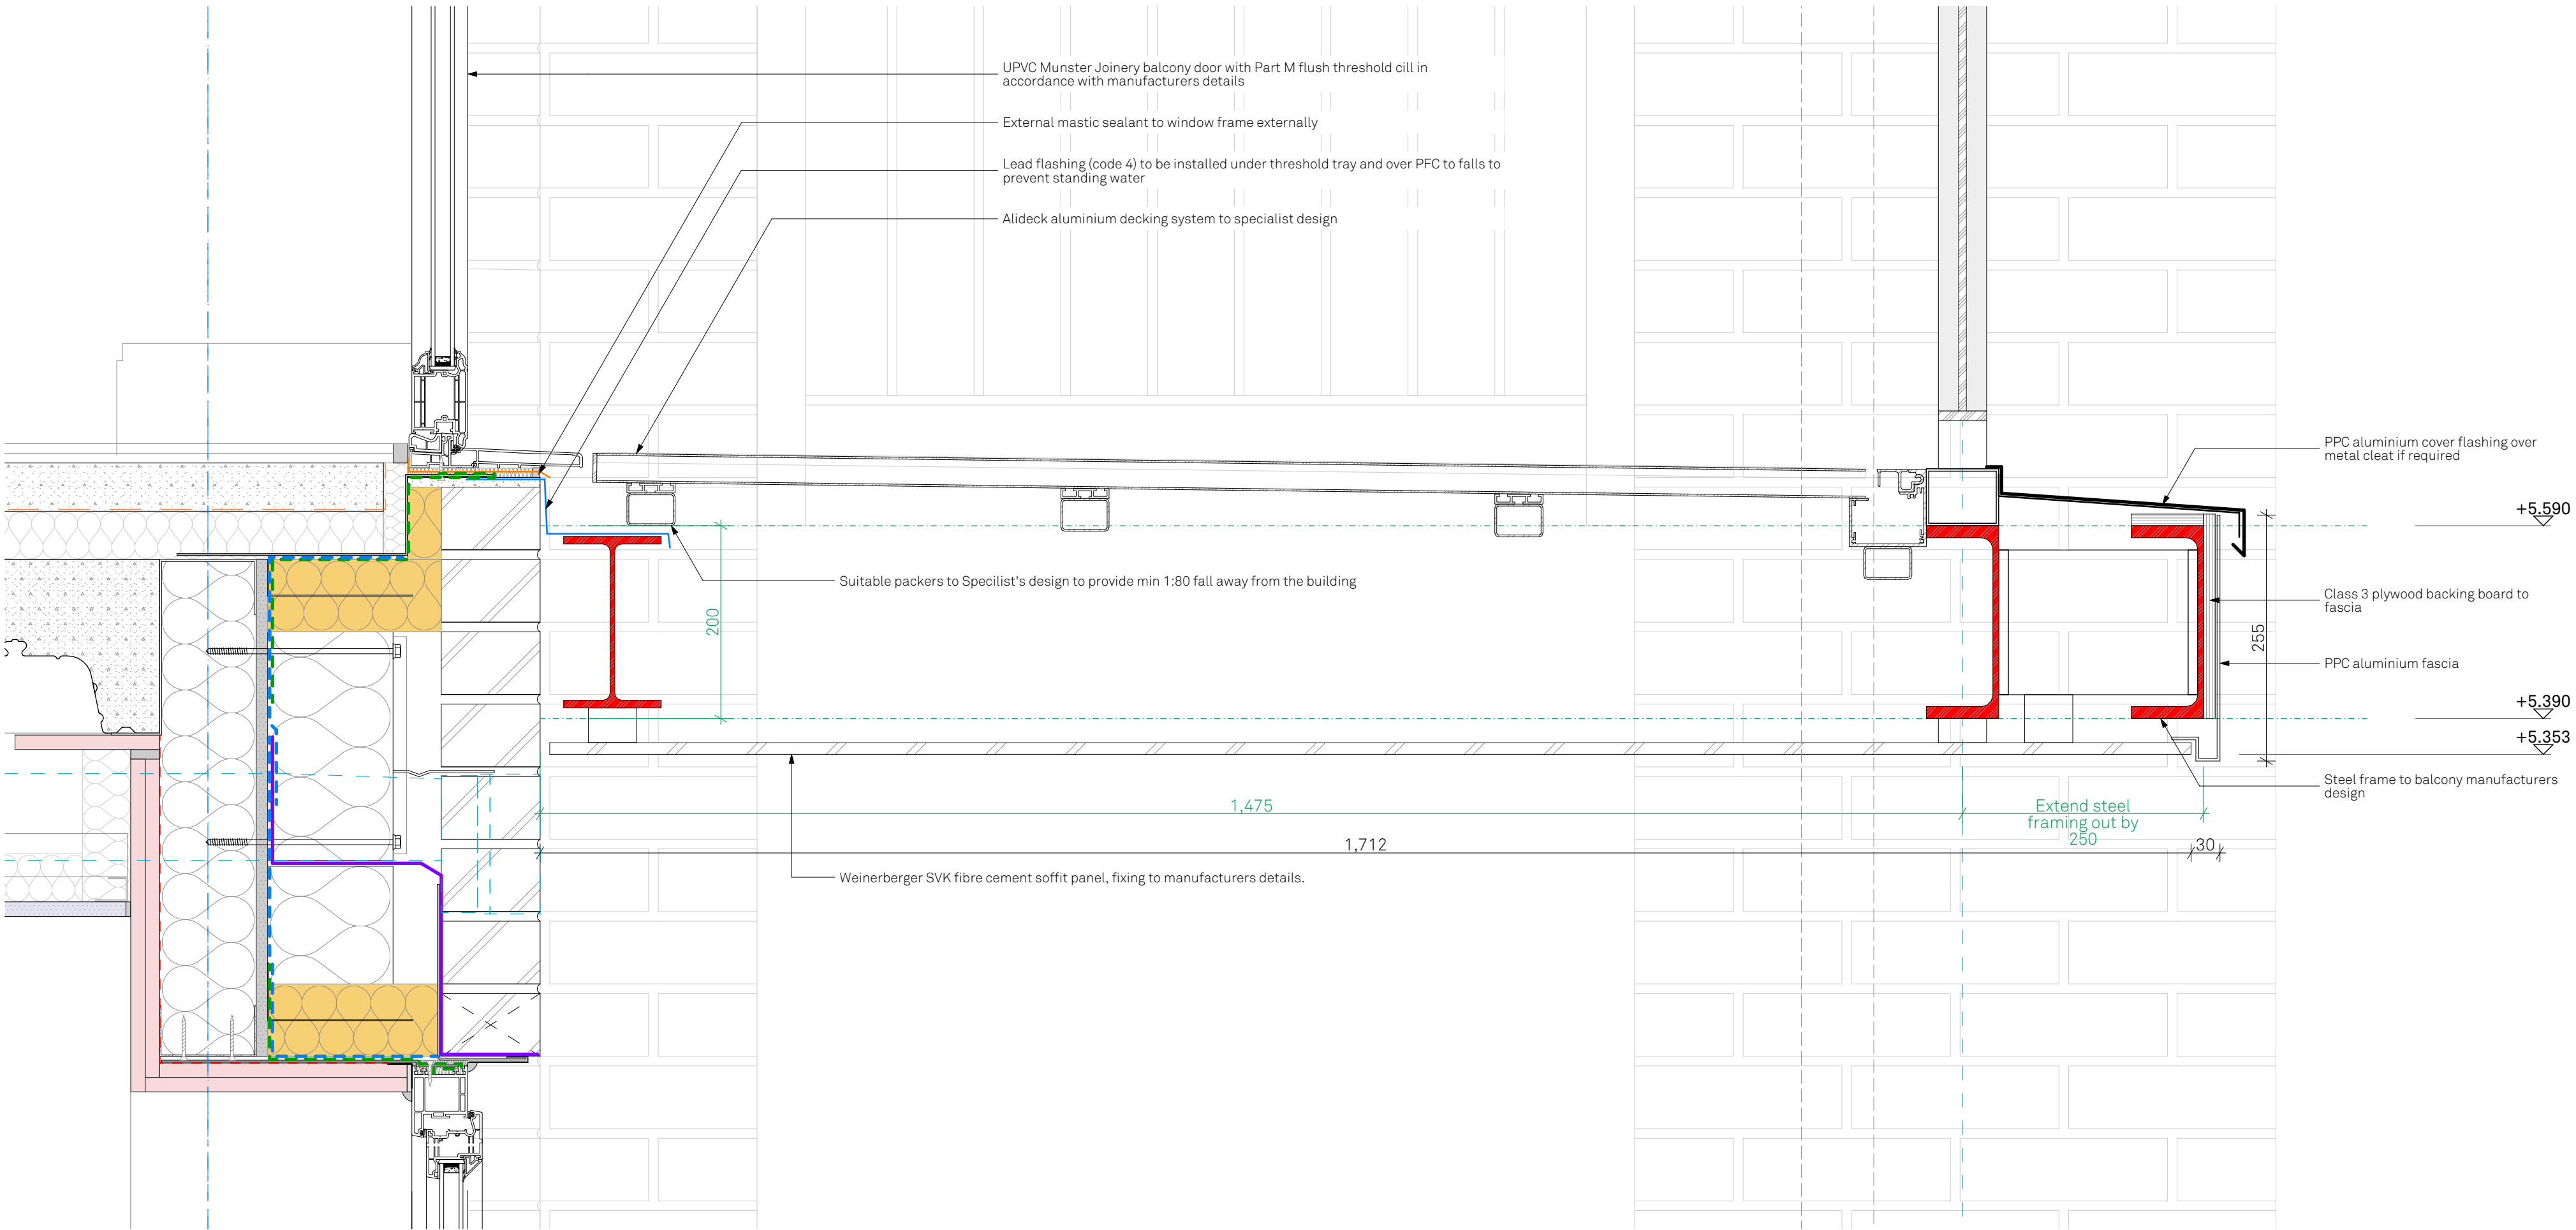

RE-FORM
AT

www.re-format.co.uk mail@re-format.co.uk +44 (0)1730 778778

project title
Boltro Road, Haywards Heath

document title
Balcony Stack B - details pg.1

Date	drawn by	checked by	approved by
Oct 2024	HE	DB	DB

Scale at A1
1:50, 1:5

region	project no.	stage no.	discipline	number
LSE-	2780	- 04	- A	- 2120

Balcony Stack B - details pg.1

status	suitability description	revision
S4	Suitable for Review and Comment	