



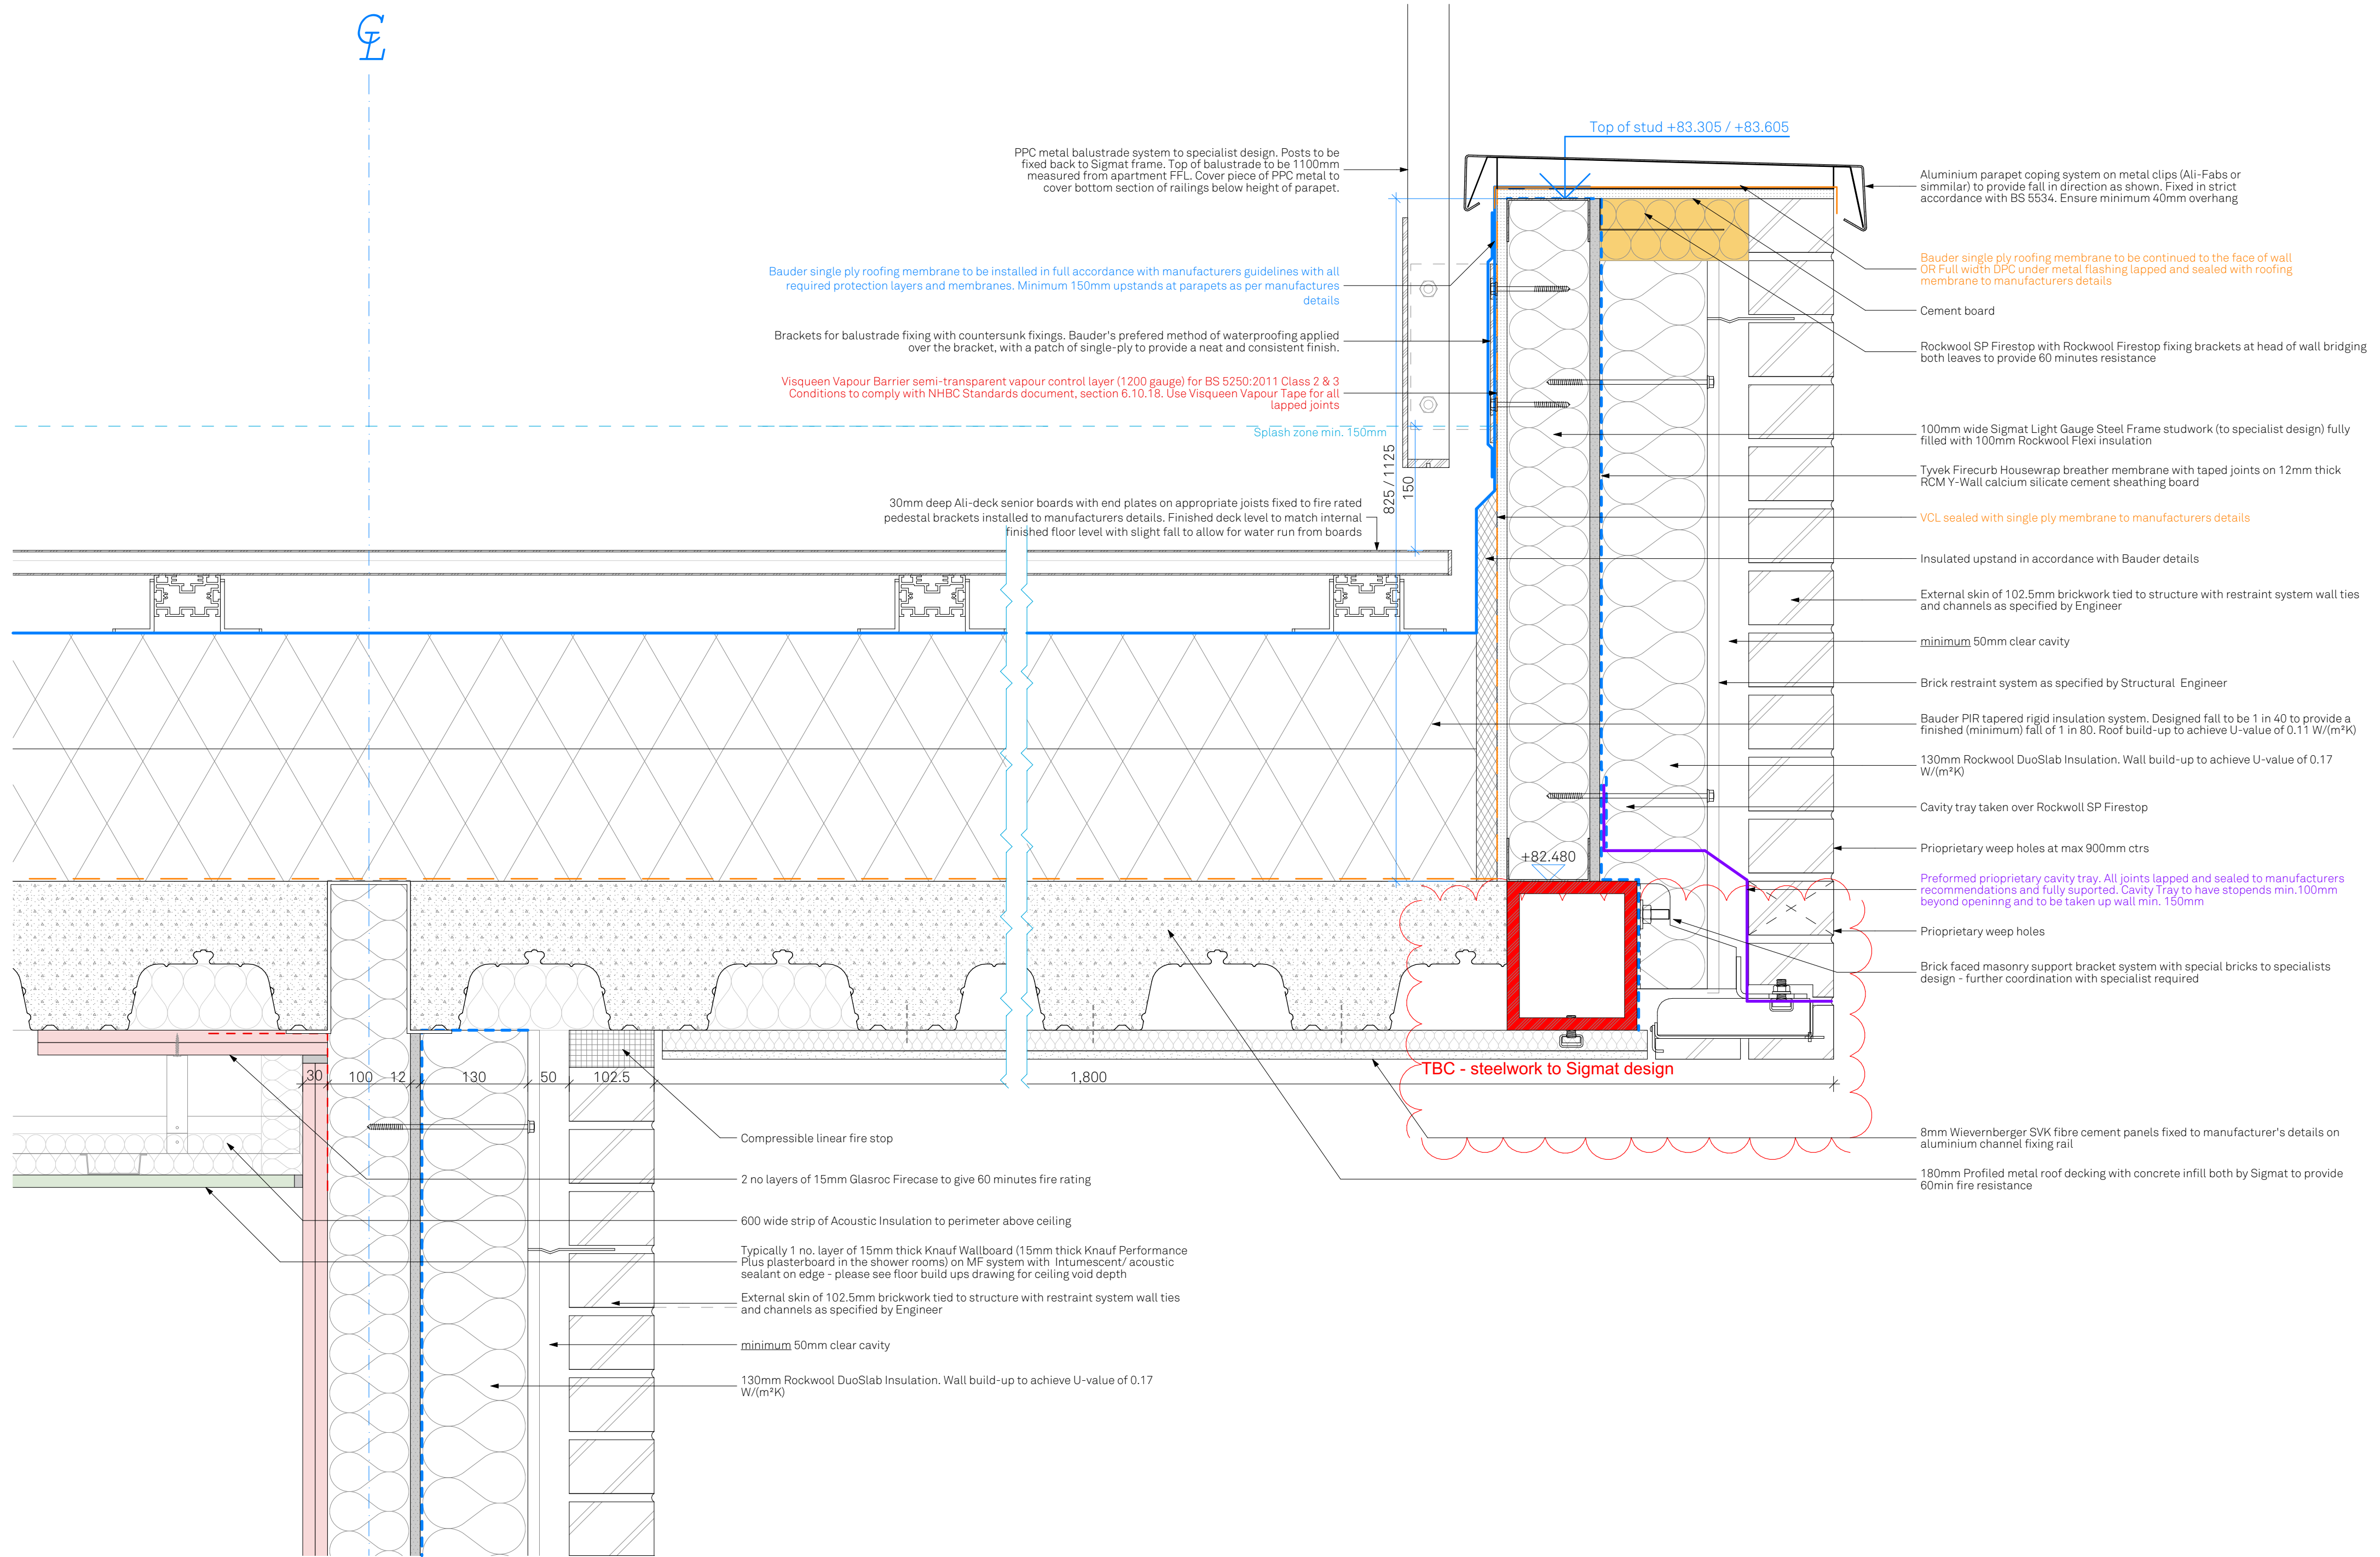

rev.	date	changes description	status	issued by
P03	08/07/2024	Balustrade system changed, Information added	S4	P03
P02	10/10/2023	Top of stud level added	S4	P02
P01	18/01/2023		S4	P01

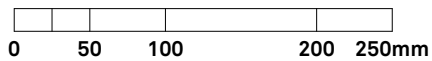

RE-FORMAT

this drawing is the copyright of Re-Format LLP and may not be copied, altered or reproduced in any way or passed to a third party without written authority. All dimensions subject to site survey and site verification. Do not scale for construction ©

www.re-format.co.uk
mail@re-format.co.uk
+44 (0)1730 778778

drawn by
MK
checked by
DB
Date
Oct 2022
Scale at A2
1:5

region	project no.	stage no.	discipline	number
LSE	- 2780	- 04	- A	- 2205
status	suitability description	revision		
S4	Suitable for Review and Comment	P03		

document title
Typical 5th Floor Balcony Overhang in Brickwork
project title
Bottro Road, Haywards Heath