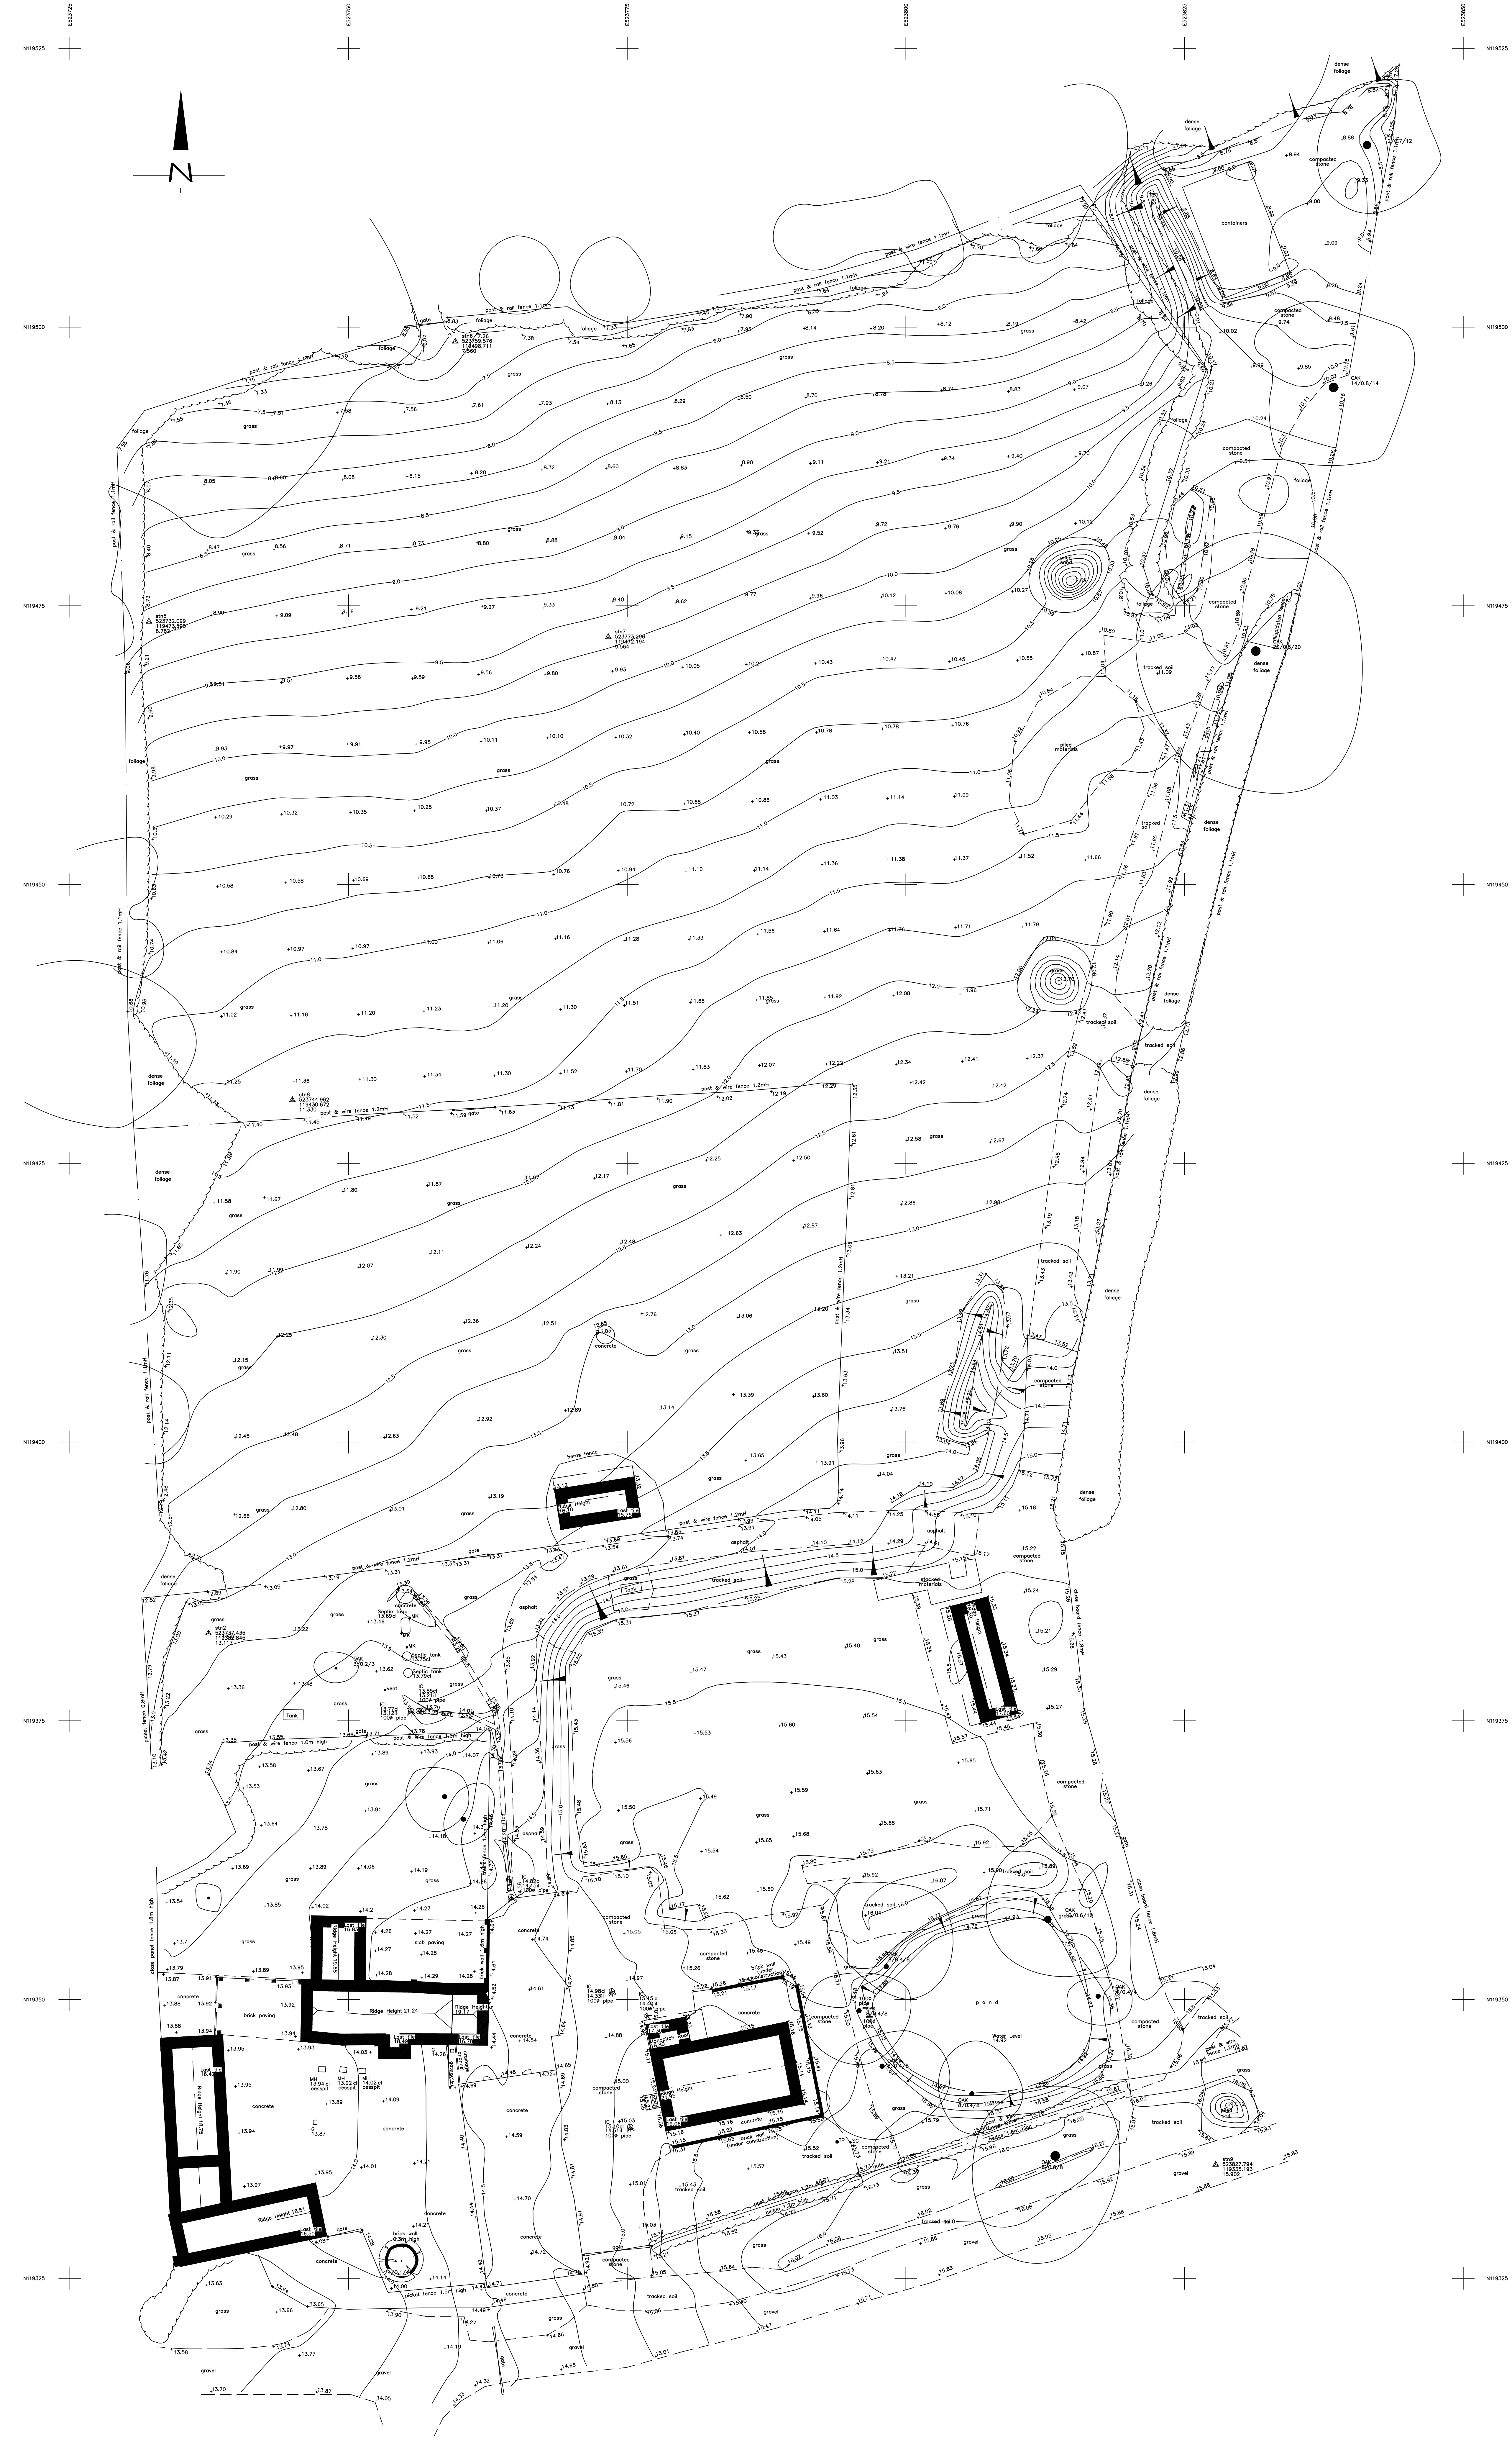
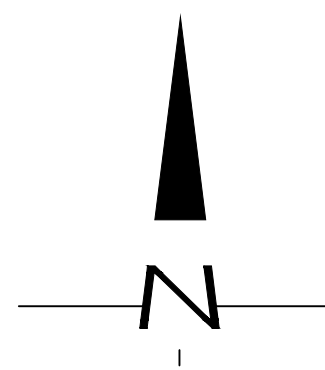


Trees/Tree Abbreviations

ASH	Ash	LP	London Plane
BAY	Bay	MAR	Marble
BEE	Beech	OAK	Oak
CB	Copper Beech	POPL	Poplar
CED	Cedar	RM	Red Maple
CH	Cherry	RSH	Roseholme
CON	Conifer	SB	Silver Birch
EUC	Eucalyptus	SE	Scots Pine
FR	Frax	SF	Scots Pine
HAW	Hawthorn	SVC	Sycamore
HOL	Holly	WAL	Walnut
LAU	Laurel	WIL	Willow
LI	Lime	WY	Weymouth
		WY	Weymouth
		WY	Weymouth

Tree Dimensions (average)
Ground/Floor/Diagonal

Trees denoted with 'approx' have been surveyed by remote methods and therefore their positions & dimensions cannot be guaranteed

Abbreviations

AV	Air Valve	LP	Lamp Post
BL	Bollard	M	Meter
BM	Boundary Mark	MA	Manhole Cover
BP	Boundary Point	MK	Marker
BT	BT Cover	MS	Manhole
CATV	Cable Television	RG	Ridge Level
CAB	Cabinet	RS	Road Sign
CL	Cover Level	RW	Rain Water Pipe
EP	Electric Power Pole	SC	Stop Cock
EV	Electric Valve	SH	Shower
FL	Floor Level	SV	Stop Valve
FP	Fence Post	SW	Sub Water Pipe
GP	Gas Post	TH	Threshold Level
G	Gully	TL	Traffic Light
IP	Insulation	TP	Telephone Pole
GV	Gas Valve	UTL	Unleak To Lift
IC	Inspection Chamber	VP	Valve Pipe
IL	Iron Level	WM	Water Meter
KO	Kerb Outlet	WO	Wash Out

Linetypes

Bank (excav)	=====
Building	=====
Drain	=====
Electric	=====
Fence	=====
Foliage	=====
FWS (excav)	=====
Hedge	=====
Kerb	=====
Plot	=====
CL	=====
TPS (excav)	=====
Telephone	=====
Tree/Foliage	=====
Tree Canopy	=====
Verge	=====
Water	=====
Wall	=====

▲	Spot Height	=====	Double Gate
■	Gate Post	=====	Single Gate
▲	Station Control	□	Manhole

Time Dimensions (average)
Ground/Floor/Diagonal

SWS

SouthWestSurveys

Tel: 01454 501003
Mobile: 0750404665
www.southwestsurveys.co.uk
info@southwestsurveys.co.uk

28 Ridgeway Park
Ridgeway
Bristol
South Glos
BS20 9PL

Drawing Title:
Topographics survey

Project Name:
Wyndham Farm
Wincham Lane, Henfield, West Sussex, BN9 9AN

Client:
Sarah Platt
Agent:
Fowler Architecture & Planning

Site Level Datum:
OSN 100

Grid Orientation:
090.28

Date: 17th April 2024
Scale: 1:200 (A3)

Surveyed by: RP
Drawn By: RP
Sheet ID: 001
Rev: 001