


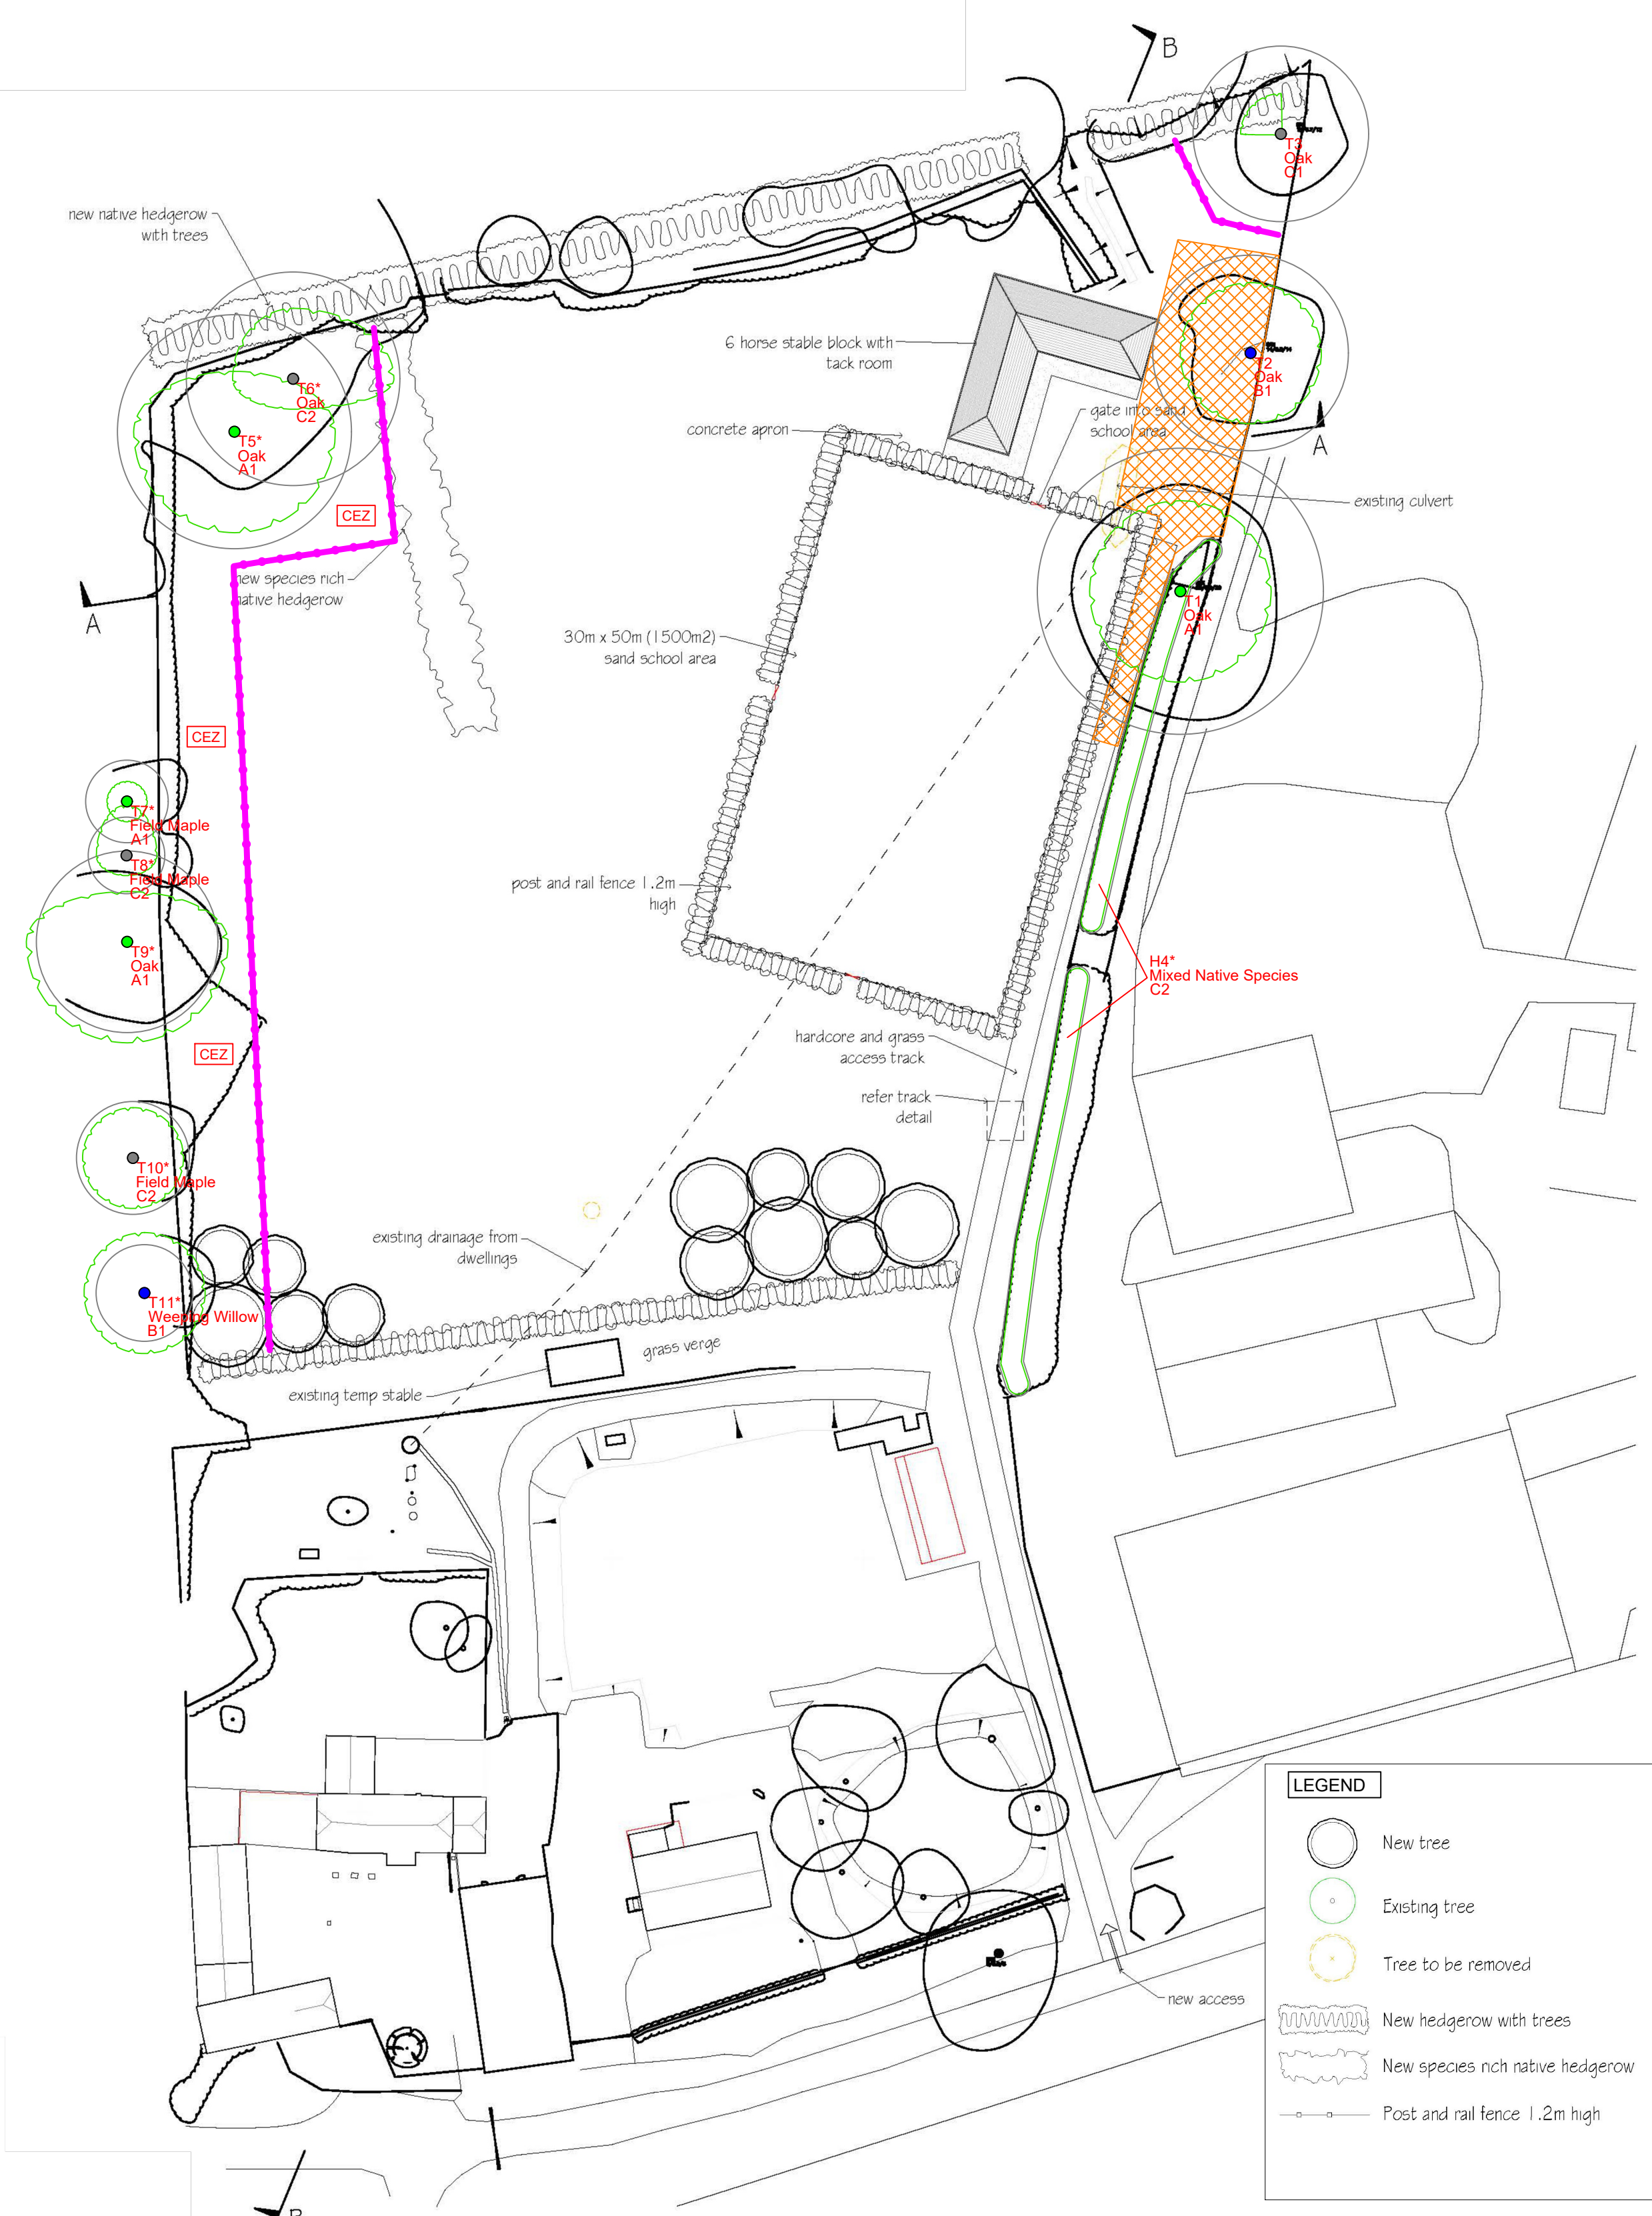

LEGEND

New tree

Existing tree

Tree to be removed

New hedgerow with trees

New species rich native hedgerow

Post and rail fence 1.2m high

NATURALLY TREES
PROFESSIONAL TREE CARE

info@naturallytrees.co.uk / naturallytrees.co.uk
07555 224 201 / 01488 50 50 58

Site: The Foal Barn1:500 @ A2

Drawing Title: Tree Protection PlanRev A
January 2026

Key:

Category A

Category B

Category C

Category U

Category

Root Protection Area

Crown Spread

Tree Number

Species

Category

Tree Protection Fencing

Temporary Ground Protection

CEZ – Construction Exclusion Zone

NOTE: Tree/group numbers marked with an * have approximate locations.

