


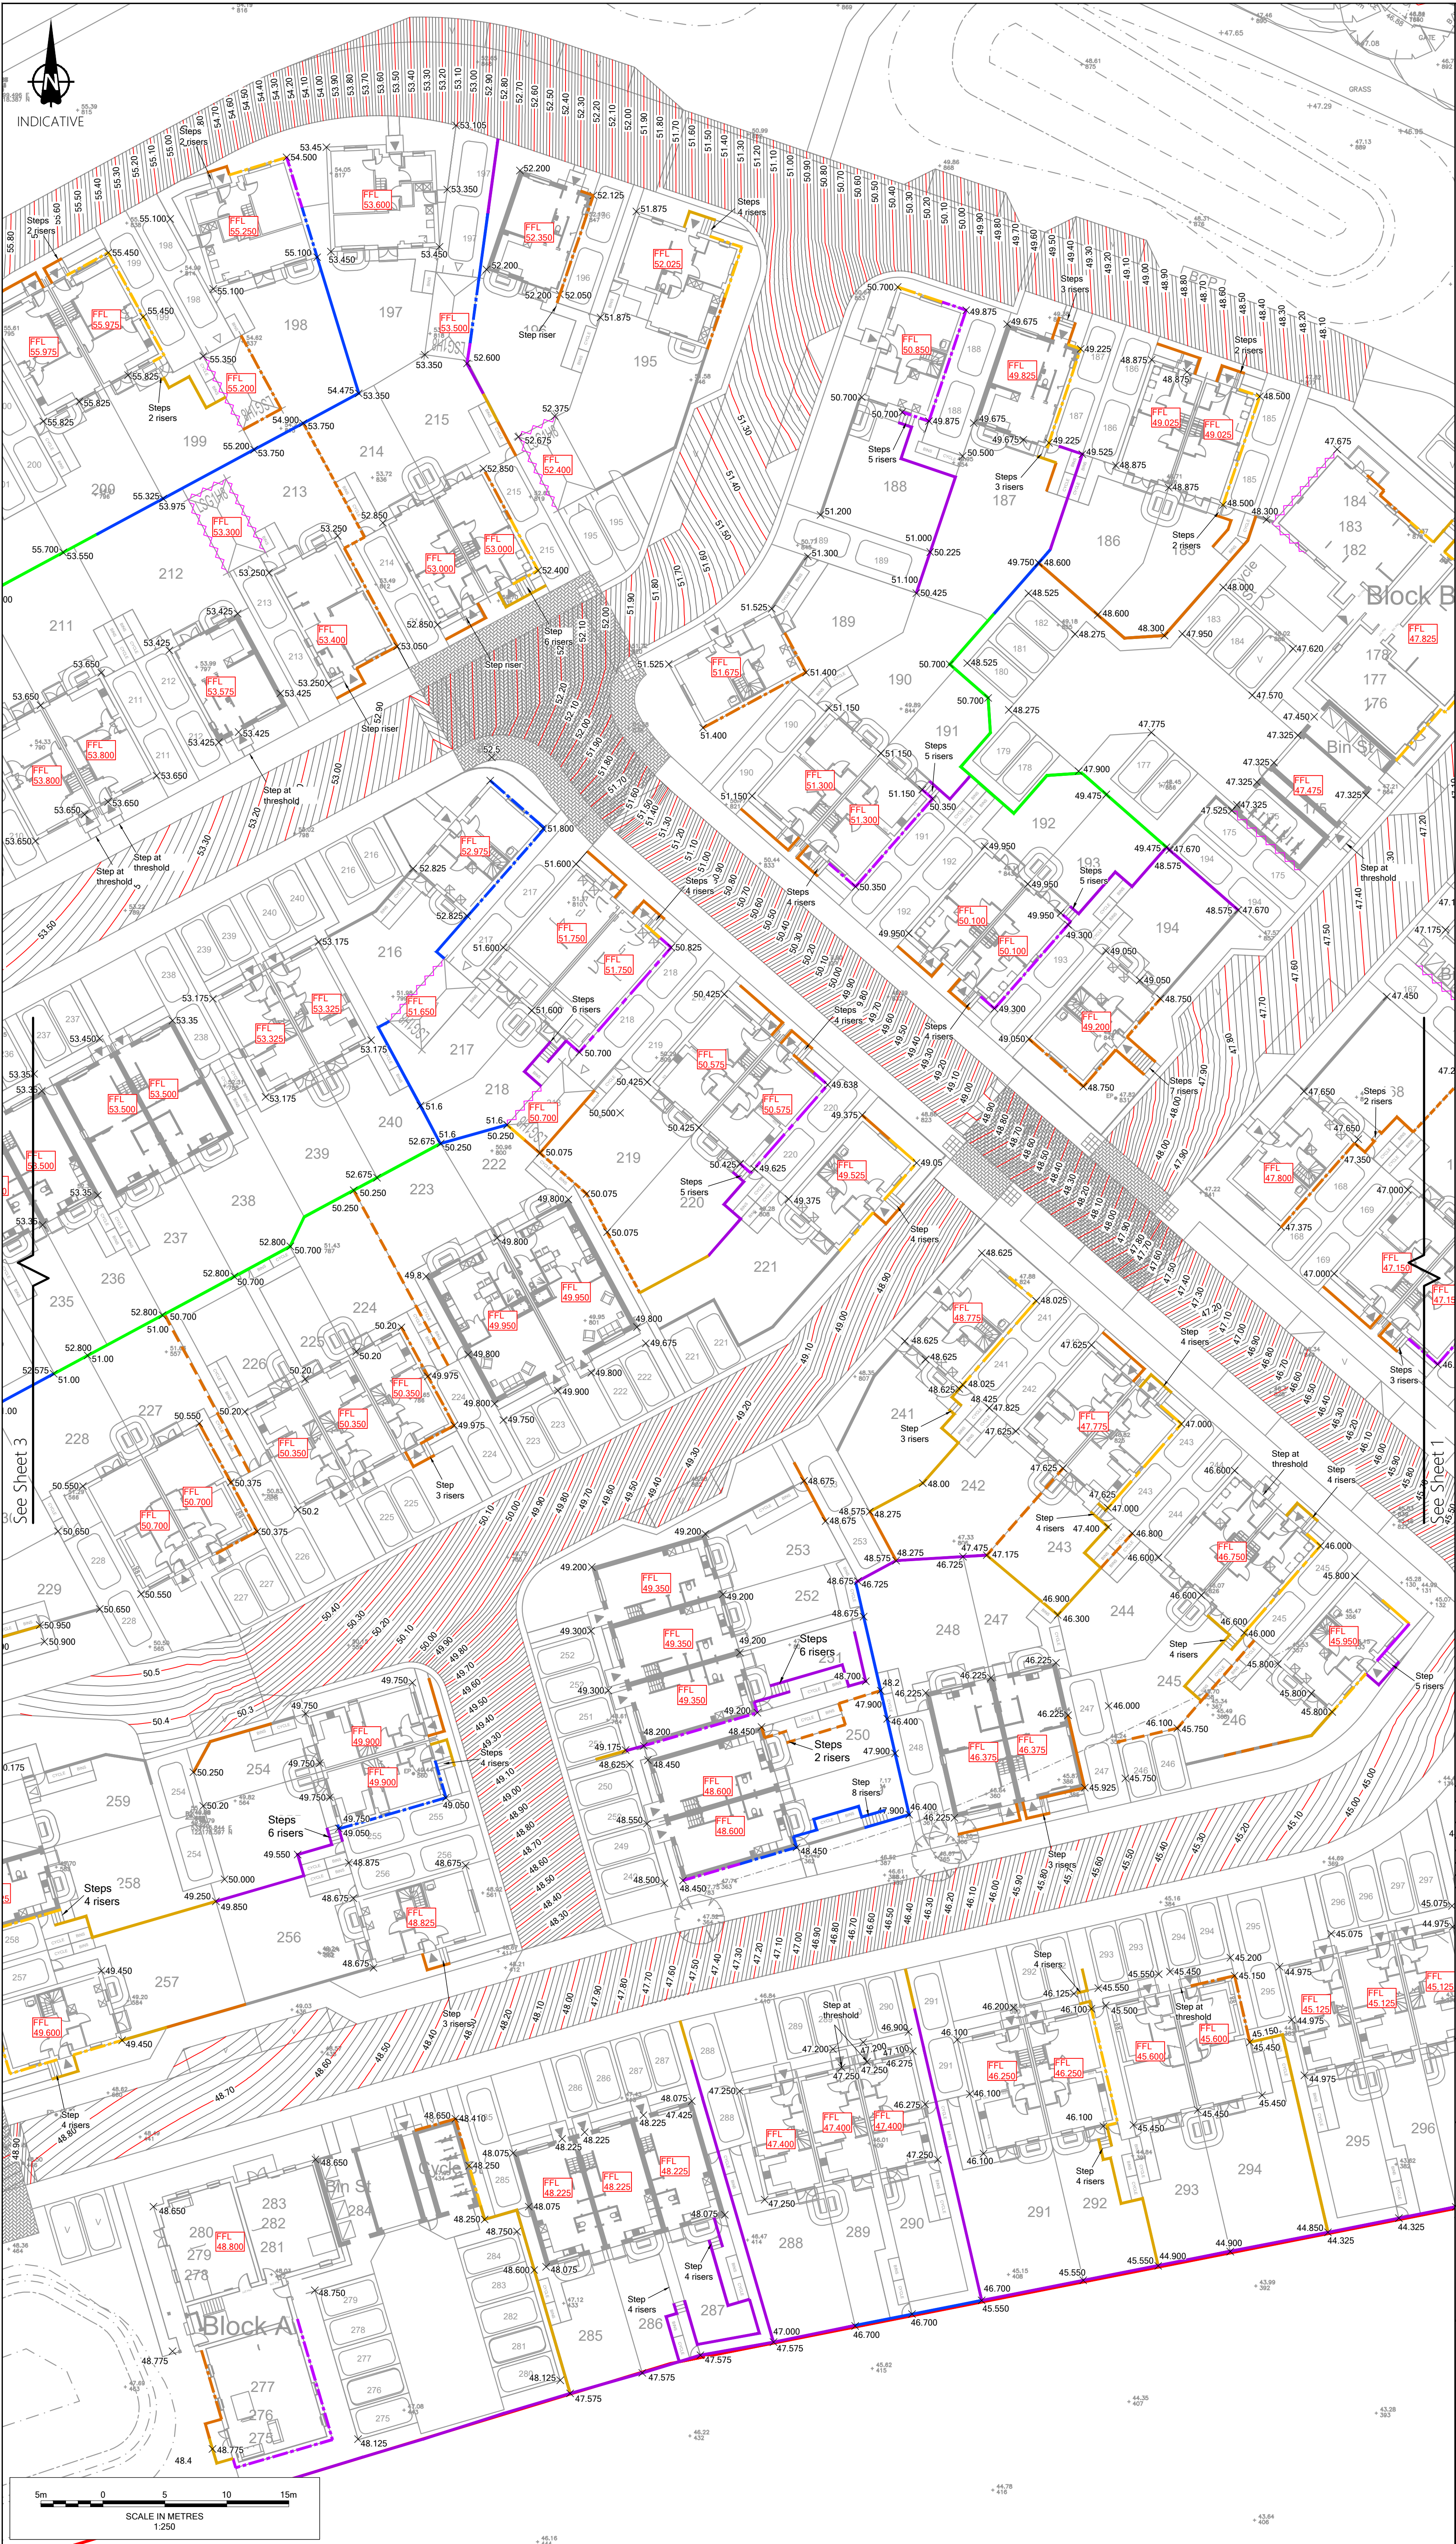

- Notes
1. Do not scale from this drawing. All dimensions shown are in metres unless noted otherwise.
 2. This drawing has been based upon topographical survey information produced by WSP and Milestone Transport. Planning cannot be held responsible for any discrepancies which may arise because of it.

- Key
- Gravel Board up to 300mm
 - Retaining Wall up to 300mm
 - Underbuild up to 300mm
 - Retaining wall up to 600mm
 - Underbuild up to 600mm
 - Retaining wall 600mm to 1m
 - Underbuild 600mm to 1m
 - Retaining wall 1m to 1.5m
 - Underbuild 1m to 1.5m
 - Retaining wall 1.5m to 3m
 - Retaining wall MSE up to 3.2m
 - Raised DPC
 - Major Contour 0.10m
 - Minor Contour 0.02m
 - Spot Level
 - Finished Floor Level
 - Garage Floor Level

FOR APPROVAL

Ordnance Survey Licence number: 100057360					
Drawing Revisions					
Rev	Drn	Date	Details	Chk	App
P01	MB	28/11/2025	First issue	BM	LP
P02	MB	19/12/2025	Site layout updated	BM	LP
P03	MB	05/02/2026	Steps, retaining walls and site updated	BM	LP
P04	MB	01/07/2026	Site layout updated	BM	PK

Client
Barratt Redrow Southern Counties

Project
Hurst Farm, Hurstwood Lane

Title
Phase 3
Levels & Contours Plan
Sheet 2 of 3

MILESTONE
TRANSPORT PLANNING
7 Ancells Court, Rye Close, Fleet, Hampshire, GU51 2UY
Tel: 01483 397898
Gateshead IBC, Mulgrave Terrace, Gateshead, NE8 1AN
Tel: 0191 338 7220
3 Wharfside Street, Spaces The Mailbox Level 1, Birmingham, B1 1RD
Tel: 0121 661 9881
web: www.milestonetp.co.uk

Scale
1:250 @ A1

Drawing Number
25-058-03-0162

Revision
P04