


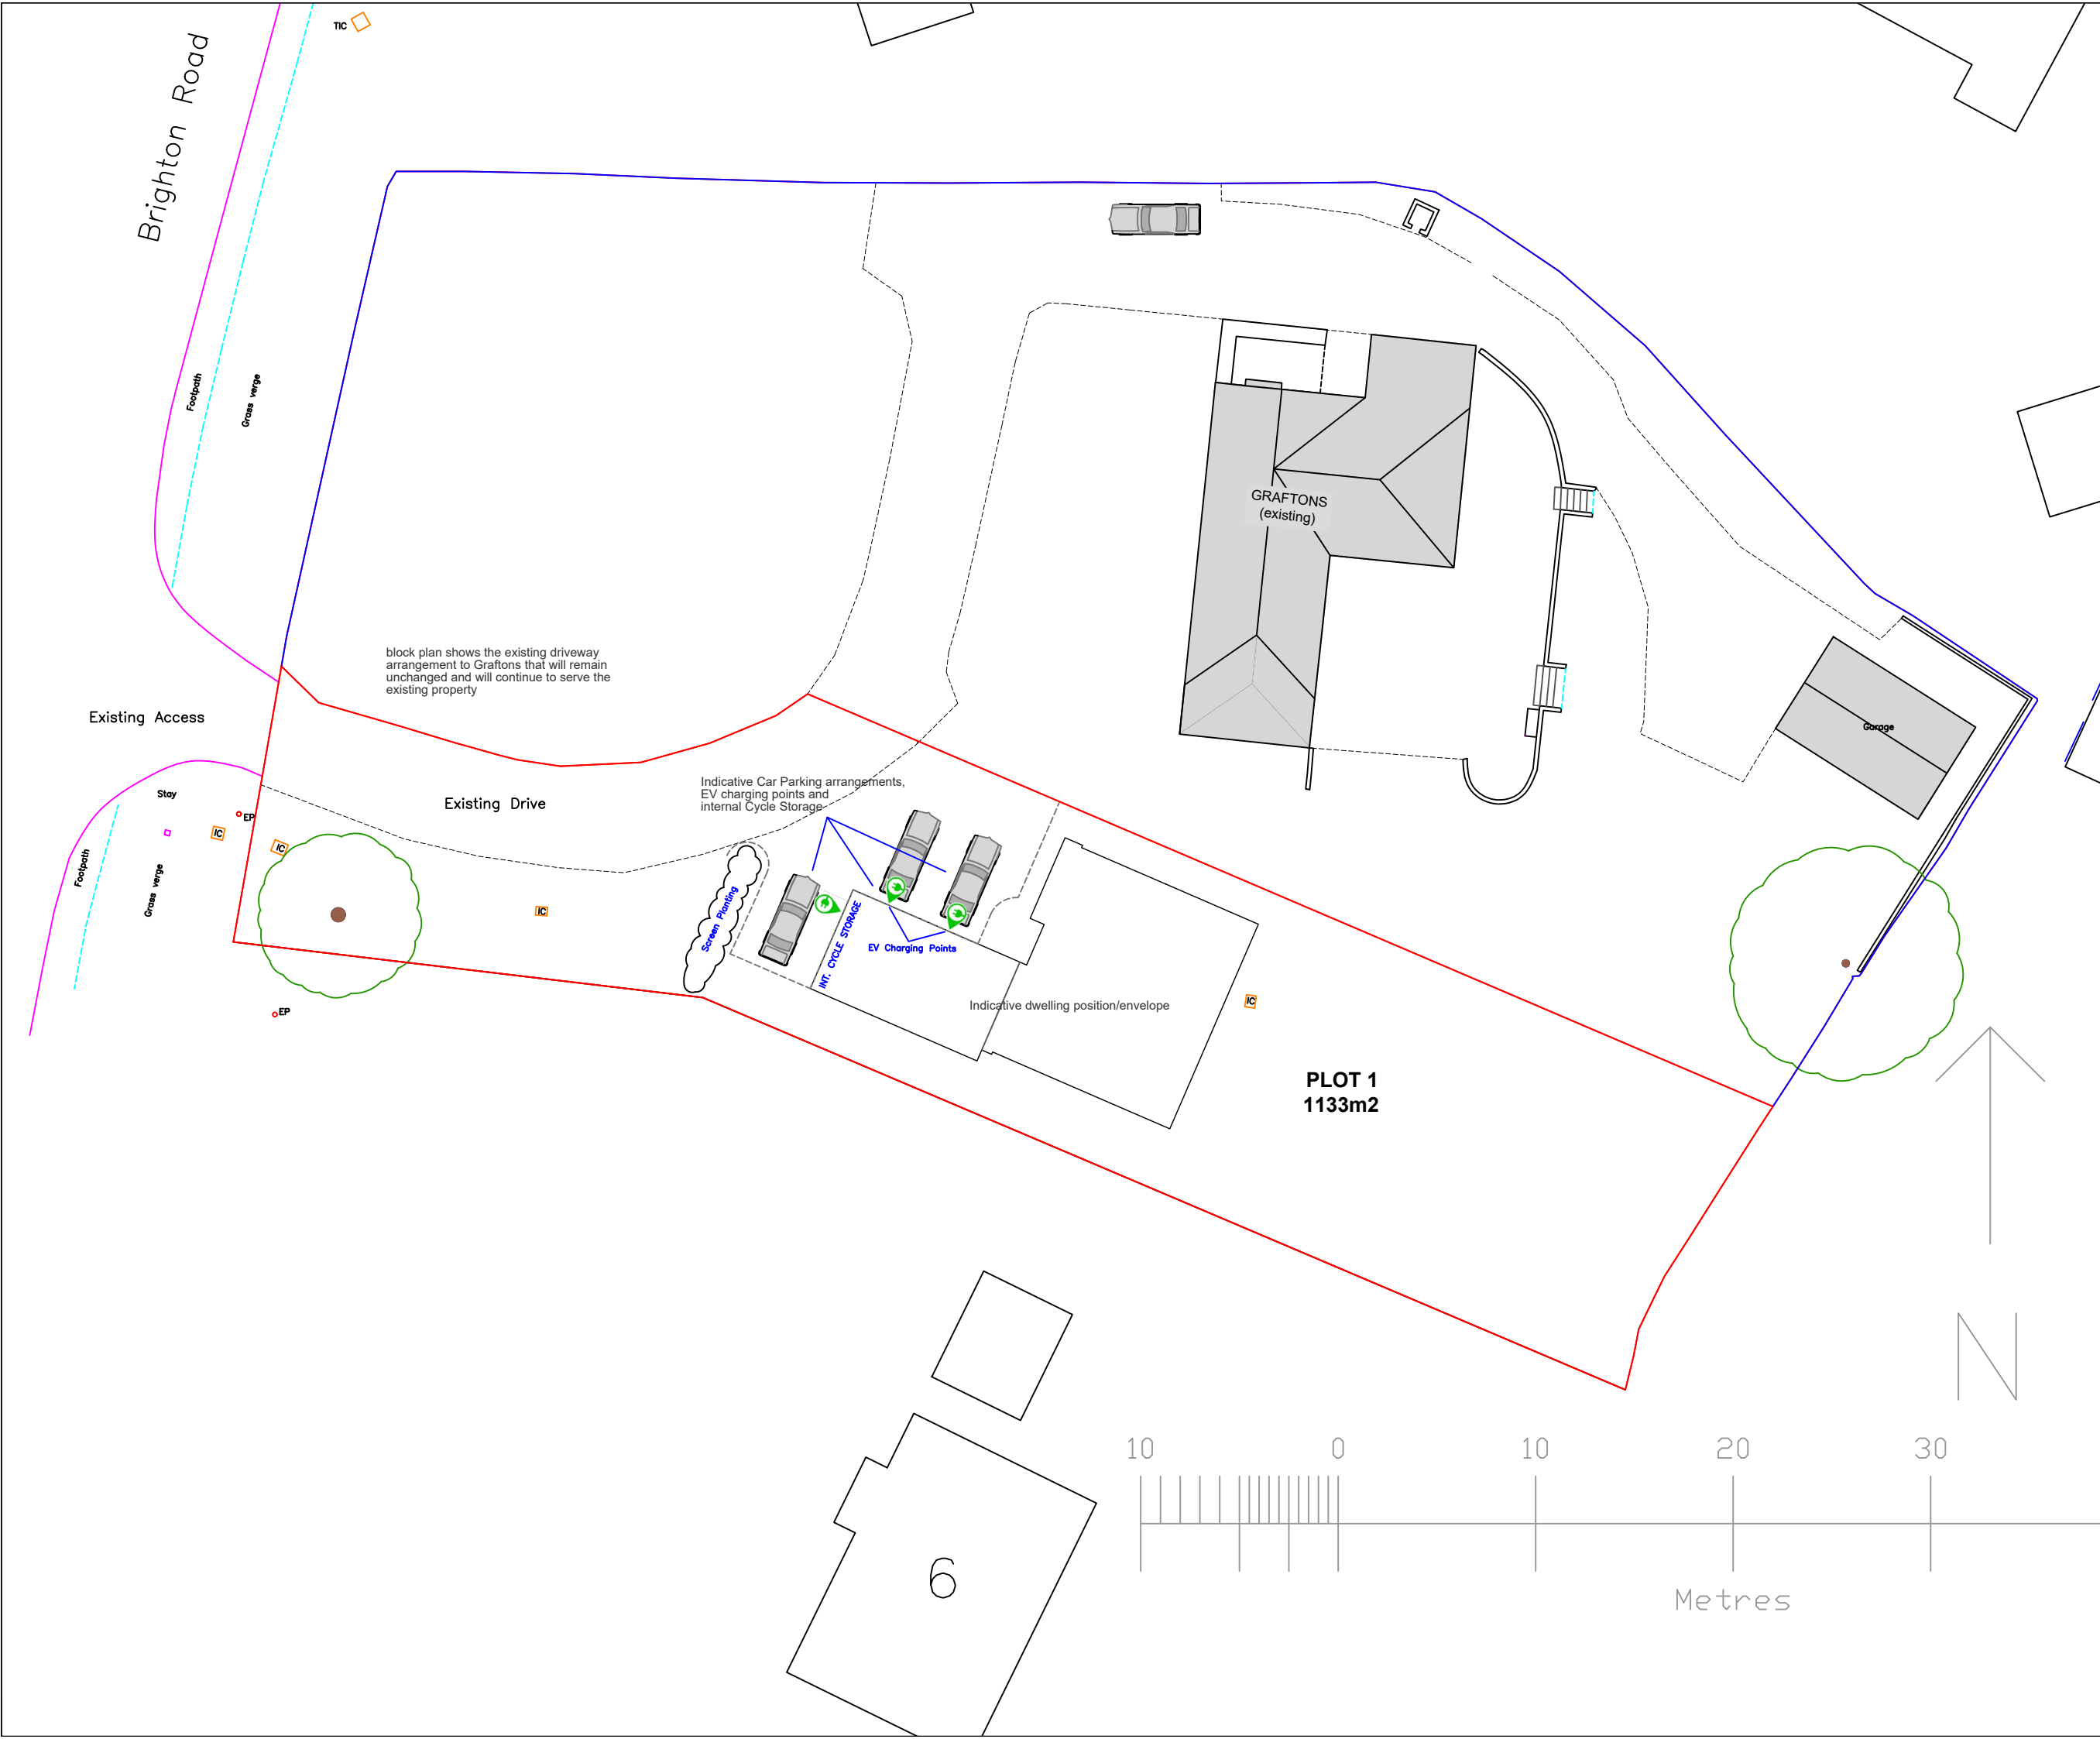

**LEGEND**

|                     |  |                 |  |
|---------------------|--|-----------------|--|
| BANKING             |  | SLOPING MASONRY |  |
| BUSHES & HEDGES     |  | STILE           |  |
| MARSH               |  | WALL            |  |
| OPEN SIDED BUILDING |  | BUILDING        |  |
| GATES               |  | GLASS ROOFED    |  |
| RETAINING WALL      |  | CONTOURS        |  |

**ABBREVIATIONS (WHERE APPLICABLE)**

| FURNITURE               | FENCES |
|-------------------------|--------|
| AIR VALVE               | AV     |
| BELISHA BEACON          | BB     |
| BOLLARD                 | B      |
| BRITISH TELECOM BOX     | BTB    |
| BRITISH TELECOM MANHOLE | BTMH   |
| BUS STOP                | BS     |
| CABLE MARKER            | CM     |
| DOWN PIPE               | DP     |
| EARTH ROD               | ER     |
| ELECTRICITY CABLE PIT   | ELCP   |
| ELECTRICITY CONTROL BOX | ECB    |
| ELECTRICITY POLE        | EP     |
| FIRE HYDRANT            | FH     |
| FLOWER BED              | FB     |
| FOOTPATH                | FP     |
| GAS VALVE               | GV     |
| GULLY                   | G      |
| GULLY OUTLET            | GO     |
| INSPECTION COVER        | IC     |
| LIGHT                   | L      |
| LAMP POST               | LP     |
| LETTER BOX              | LB     |
| MANHOLE                 | MH     |
| NOTICE BOARD            | NB     |
| NAME PLATE              | NP     |
| OVERHEAD WIRES          | OHW    |
| PARKING METER           | PM     |
| ROAD SIGN               | RS     |
| RODDING EYE             | RE     |
| RETAINING WALL          | RTW    |
| SLUICE VALVE            | SV     |
| STOP COCK               | SC     |
| TELEGRAPH POLE          | TP     |
| TELEPHONE CALL BOX      | TCB    |
| TOP OF KERB             | TK     |
| TRAFFIC LIGHT           | TS     |
| UNDERGROUND             | UG     |
| UNABLE TO LIFT          | UTL    |
| VENT PIPE               | V      |
| WATER METER             | WM     |
| WATER LEVEL             | WL     |
| WATER VALVE             | WV     |

| HEIGHTS               |     |
|-----------------------|-----|
| BED LEVEL             | BL  |
| COVER LEVEL           | CL  |
| EAVE HEIGHT           | EL  |
| FLAT ROOF LEVEL       | FRL |
| FLOOR LEVEL           | FLL |
| INVERT LEVEL          | IL  |
| PARAPET WALL HEIGHT   | PWL |
| RIDGE HEIGHT          | RL  |
| STRUCTURAL SLAB LEVEL | SSL |
| TOP OF WALL           | TOW |
| TOP OF FENCE          | TOF |

| BUILDING             |     |
|----------------------|-----|
| ACCESS HATCH         | AH  |
| ARCH HEAD LEVEL      | AHL |
| ARCH SPRINGER LEVEL  | ASL |
| BEAM SOFFIT LEVEL    | BSL |
| CELL HEIGHT          | CH  |
| CEILING LEVEL        | CL  |
| FALSE CEILING        | FC  |
| FINISHED FLOOR LEVEL | FLL |
| LAVATORY BASIN       | LB  |
| ROOF LEVEL           | RL  |
| RADIATOR             | Rad |
| RAIN WATER PIPE      | RWP |
| SKYLIGHT             | SL  |
| SOIL AND VENT PIPE   | SVP |
| WASH BASIN           | WB  |
| WATER TANK           | WT  |
| WINDOW CILL LEVEL    | WCL |
| WINDOW HEAD LEVEL    | WHL |
| UNDERSIDE LEVEL      | USL |

**SURFACES**

|                 |      |
|-----------------|------|
| CONCRETE        | CONC |
| CONCRETE PAVING | CP   |
| TACTILE PAVING  | TP   |
| TARMAC          | TMc  |
| UNMADE          | UN   |

**GRID:**  
All information relates to a local grid, coincident with Ordnance Survey National Grid at 1STN.

**DATUM:**  
All level information relates to OSGM15 GPS Datum, derived using Leica Smartnet RTK Network.

**NOTES:**

- Surveyed boundaries may not be legal boundaries.
- Dimensions should not be scaled. All information contained in the drawing should be checked and verified on site prior to any fabrication/construction.
- All utilities have been identified to the best of the surveyors knowledge but cannot be guaranteed. Due to non entry of inspection chambers all pipe sizes should be checked and verified before any works commence.
- Services such as Inspection Chambers and Water Meters etc may be obscured by parked cars or debris.
- Tree spreads shown indicatively only.

Rev A-10.03.17-Banking Symbols Added

**SKILLTRAN Ltd**  
The Old Bakehouse,  
44a Western Road  
Hurstpierpoint, West Sussex, BN9 9TA  
tel: 01273 835235  
fax: 01273 832526  
e-mail: office@skilltran.co.uk  
web: www.skilltran.co.uk

|          |     |
|----------|-----|
| SURVEYED | MJM |
| DRAWN    | ZT  |
| CHECKED  | KD  |

|              |          |
|--------------|----------|
| Sheet 1 of 1 | SCALE    |
|              | A3@1:500 |

**S & S Gould**

**Graftons**  
Brighton Road  
Warninglid RH17 5SU  
Block Plan - Proposed

|        |     |                |
|--------|-----|----------------|
| Job No | Rev | Drawing Number |
| 17010  | C   | BP-14082026-01 |

Date : 18.08.2026