


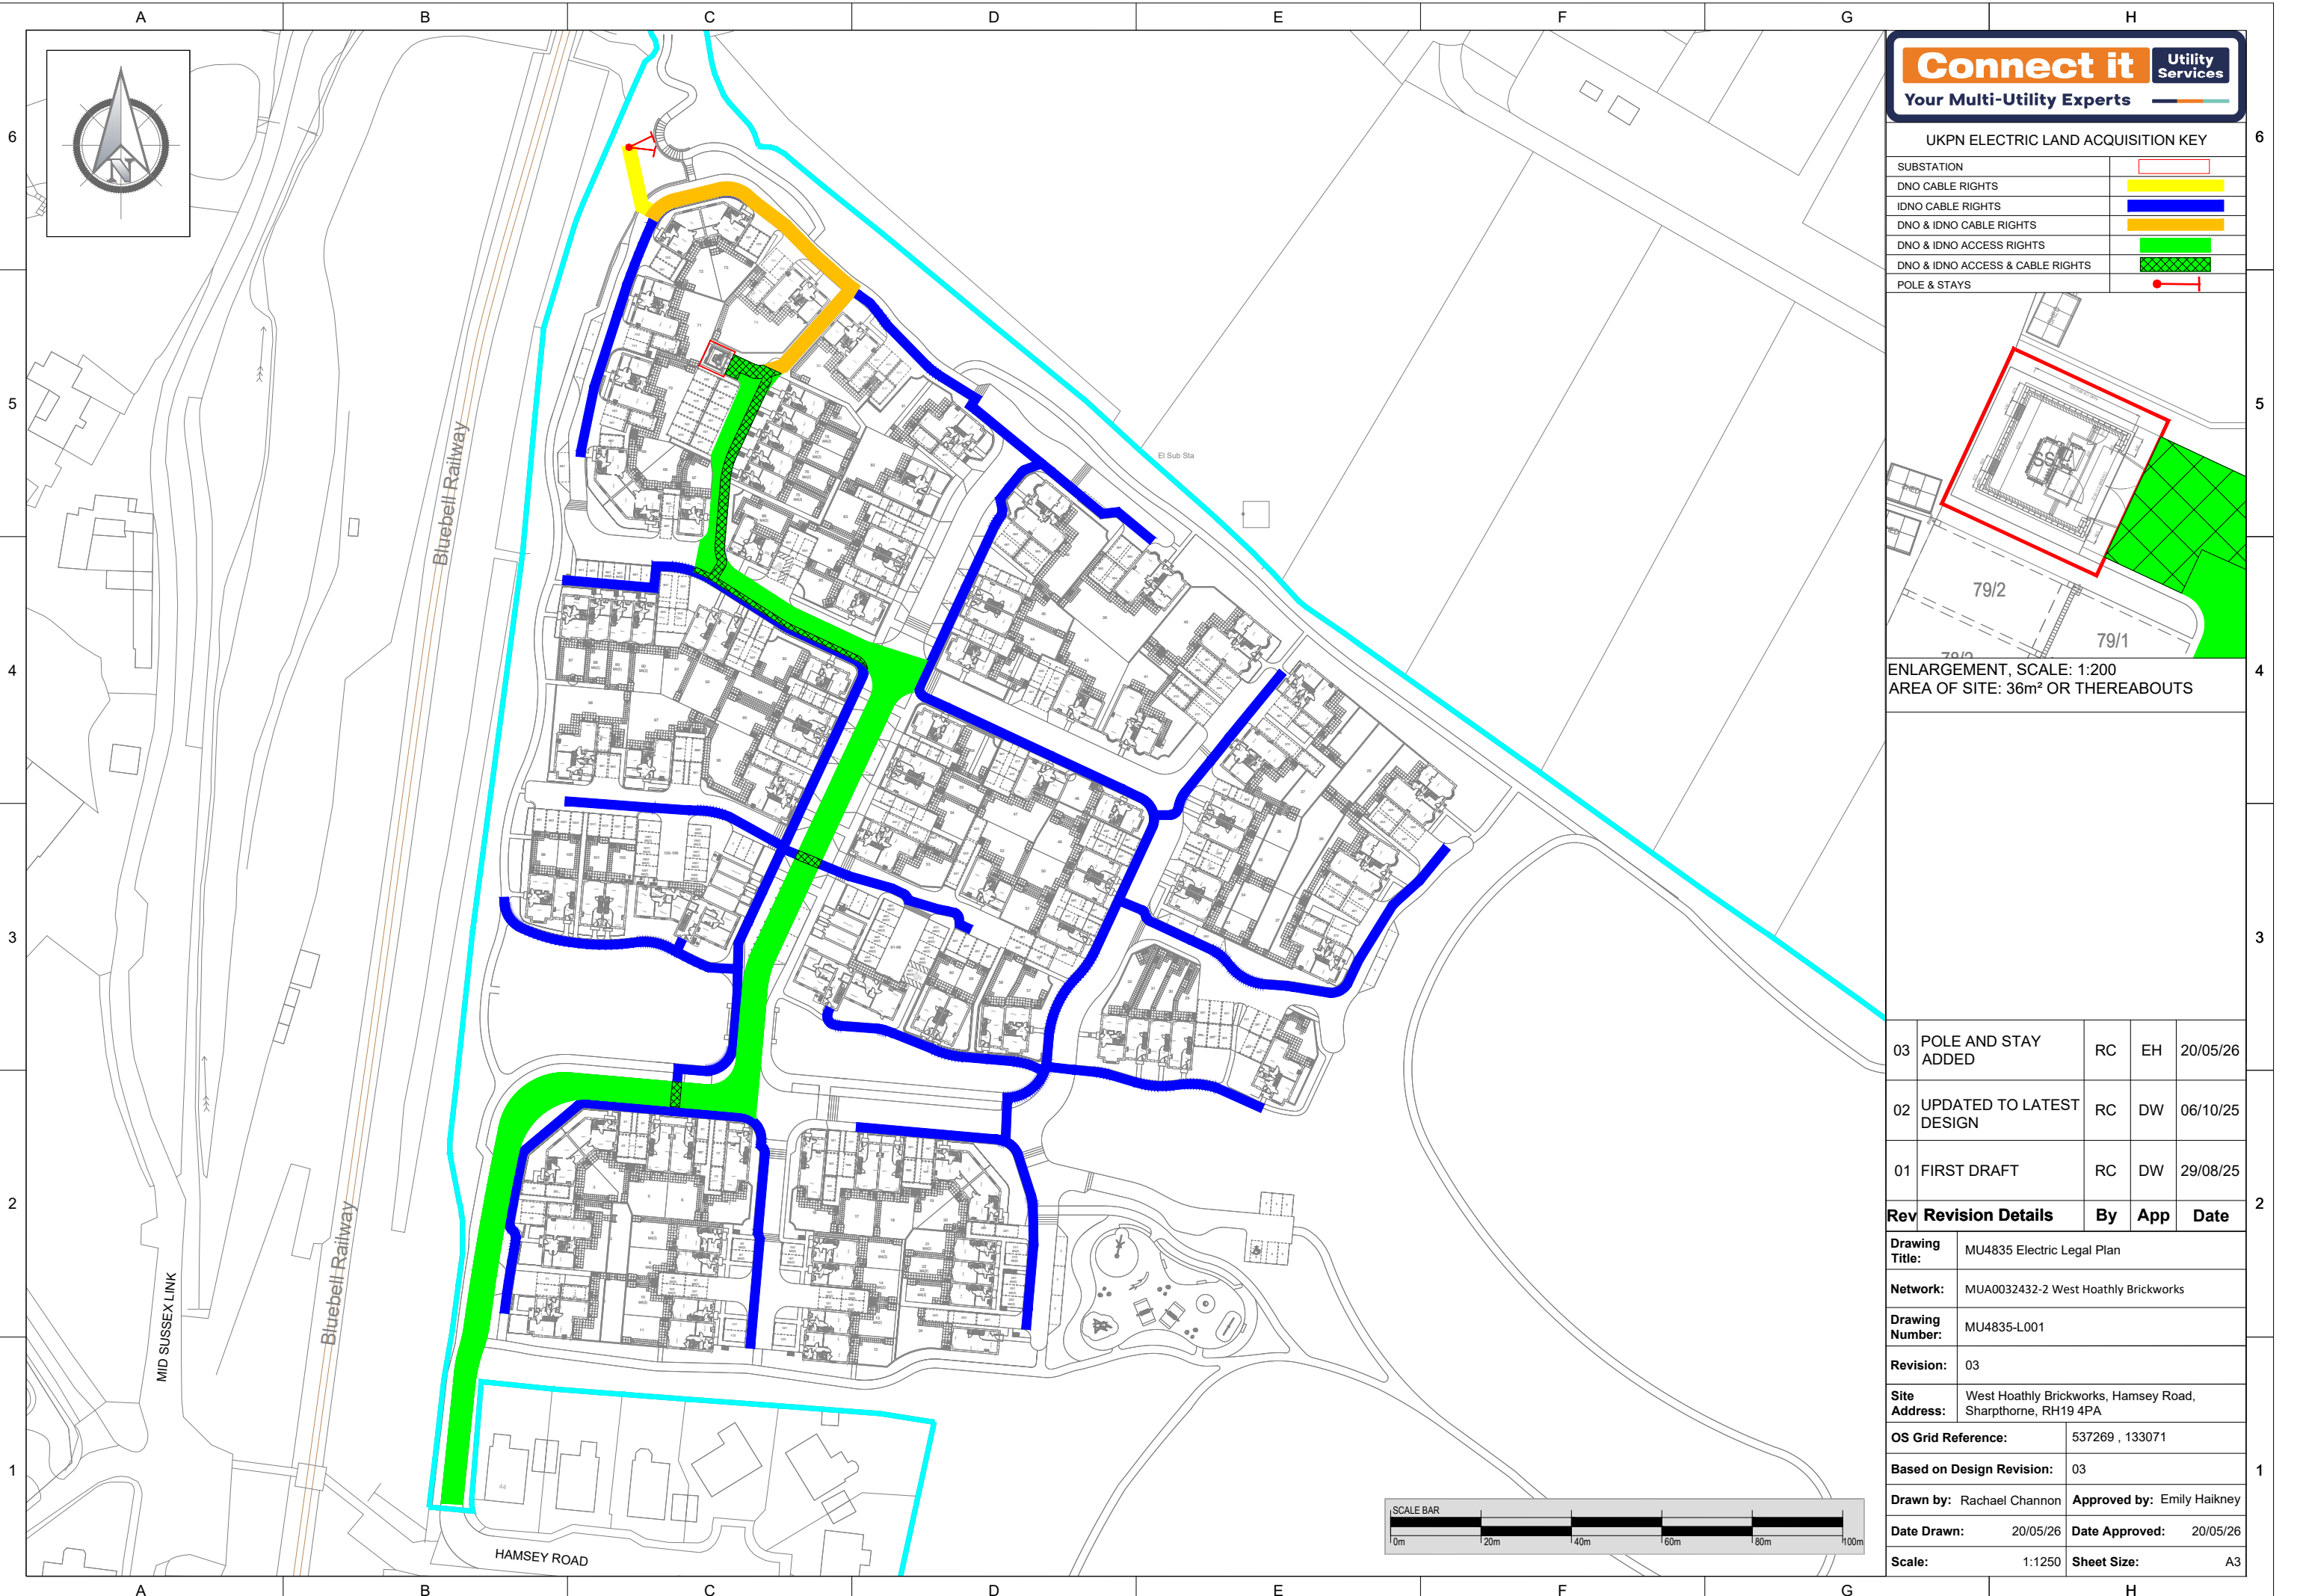


Connect it

Utility Services

Your Multi-Utility Experts

UKPN ELECTRIC LAND ACQUISITION KEY	
SUBSTATION	
DNO CABLE RIGHTS	
IDNO CABLE RIGHTS	
DNO & IDNO CABLE RIGHTS	
DNO & IDNO ACCESS RIGHTS	
DNO & IDNO ACCESS & CABLE RIGHTS	
POLE & STAYS	

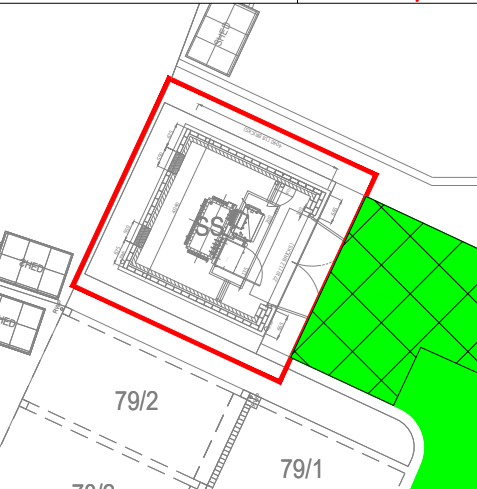

ENLARGEMENT, SCALE: 1:200
AREA OF SITE: 36m² OR THEREABOUTS

03	POLE AND STAY ADDED	RC	EH	20/05/26
02	UPDATED TO LATEST DESIGN	RC	DW	06/10/25
01	FIRST DRAFT	RC	DW	29/08/25

Rev	Revision Details	By	App	Date
Drawing Title:	MU4835 Electric Legal Plan			
Network:	MUA0032432-2 West Hoathly Brickworks			
Drawing Number:	MU4835-L001			
Revision:	03			
Site Address:	West Hoathly Brickworks, Hamsey Road, Sharpthorne, RH19 4PA			
OS Grid Reference:	537269 , 133071			
Based on Design Revision:	03			
Drawn by:	Rachael Channon	Approved by:	Emily Haikney	
Date Drawn:	20/05/26	Date Approved:	20/05/26	
Scale:	1:1250	Sheet Size:	A3	