


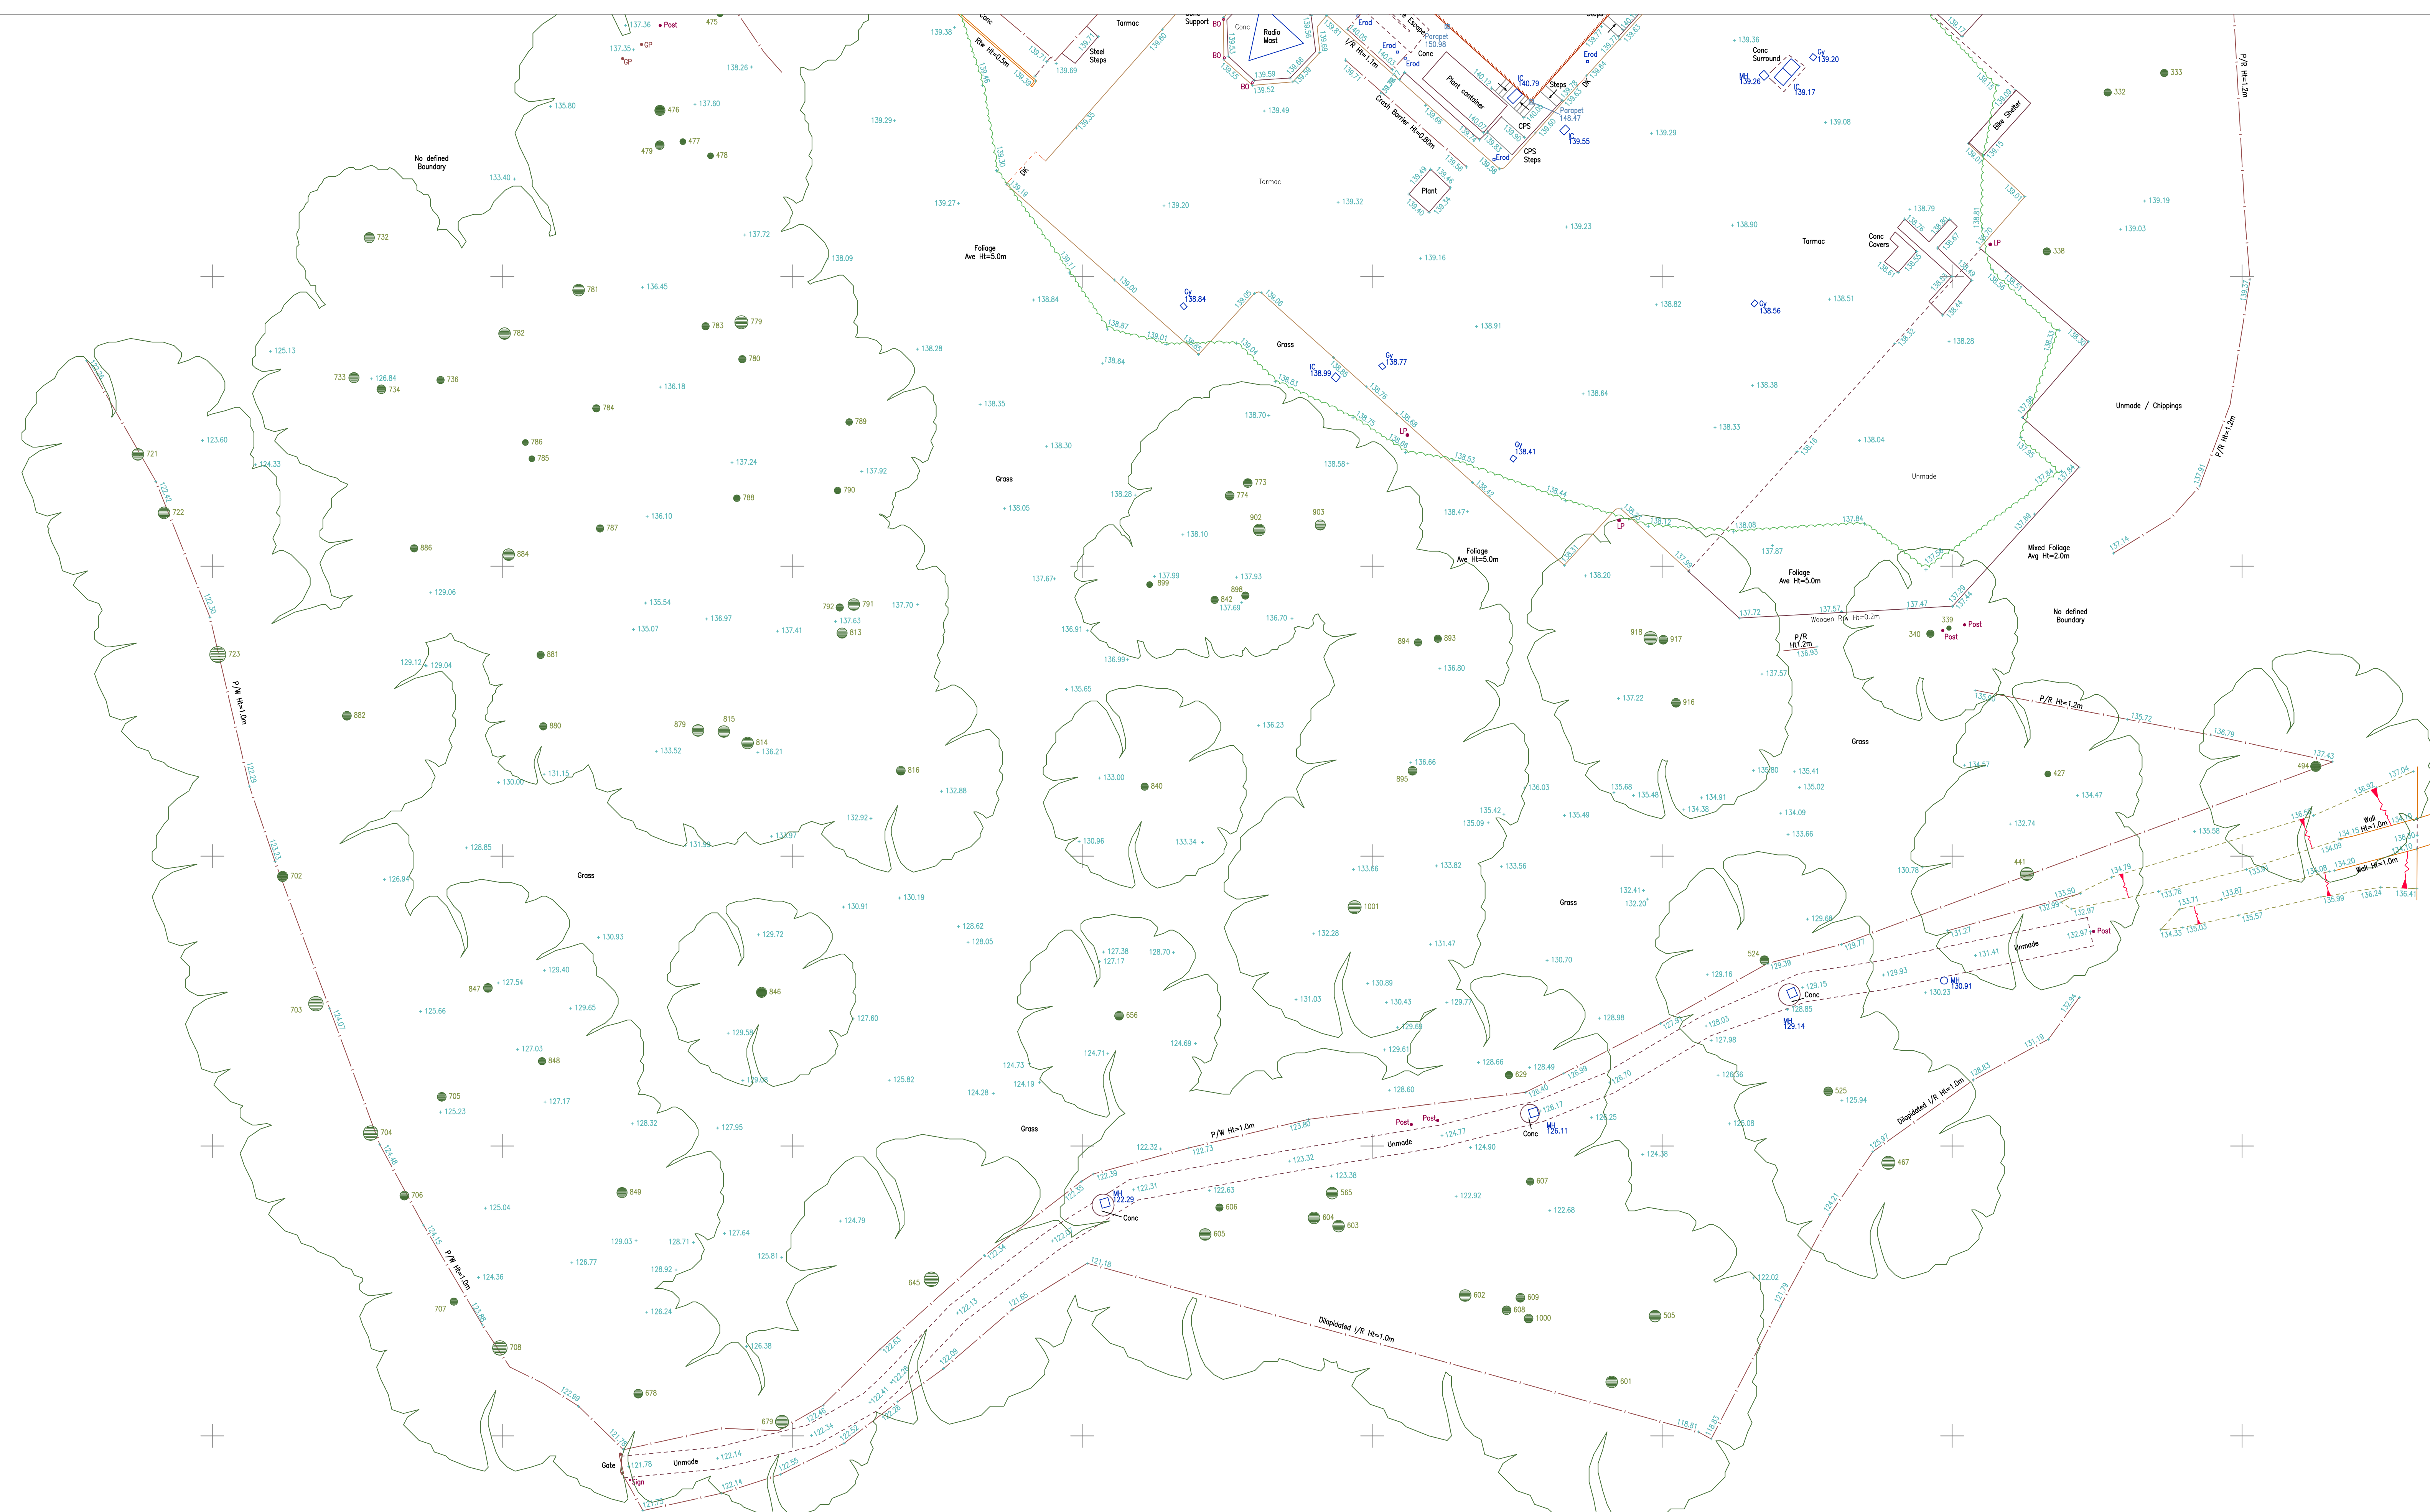

Notes:


Whilst every effort has been made to correctly identify species of trees on the site, we advise that an arborologist be consulted before any final decisions are made.

All information contained in this drawing (including digital data) should be checked and verified prior to any fabrication or construction.

Grid coordinates are based on an OS GNSS system.

Original survey undertaken in 2017. Verified on site where possible and multiple check points survey to confirm accuracy.

Site currently heavily overgrown in places so limited access to survey or verify existing.

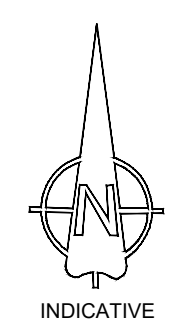


Legend:



Sheet Layout

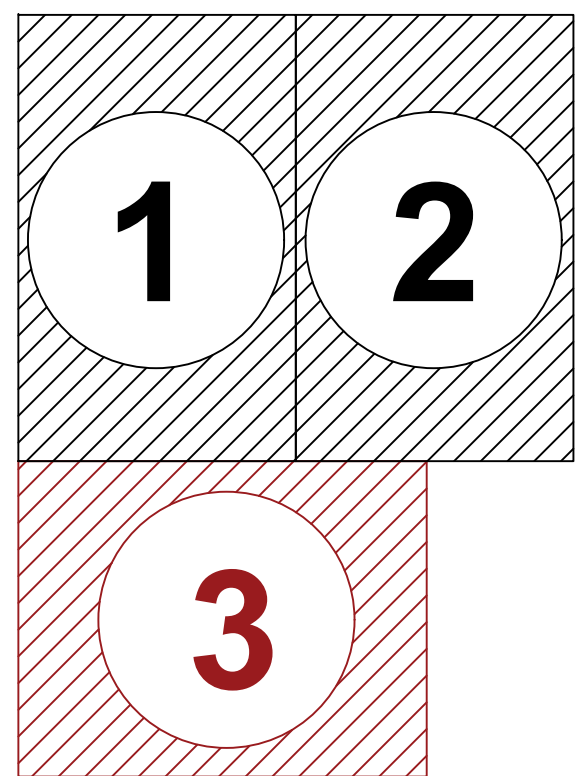

Rev. Suffix	Date		Initial	Revision Details				
Surveyor	GG	Verified By	GG	CAD Operator	GG	Approved By	A/S.	Date 16.10.25
Levelling		GNSS		Datum		OSGB36		

To an OS GNS
Datum

Client

Antler Homes

Location

Wealdon House
East Grinstead

Drawing Title

Topographical Survey
Sheet 3 of 3

Job No. 2508024	Old Job No.
Drawing Number A-05000001/0	Revision Suffix

Scale 1:200m (A0)	Date October 2025
----------------------	----------------------

