


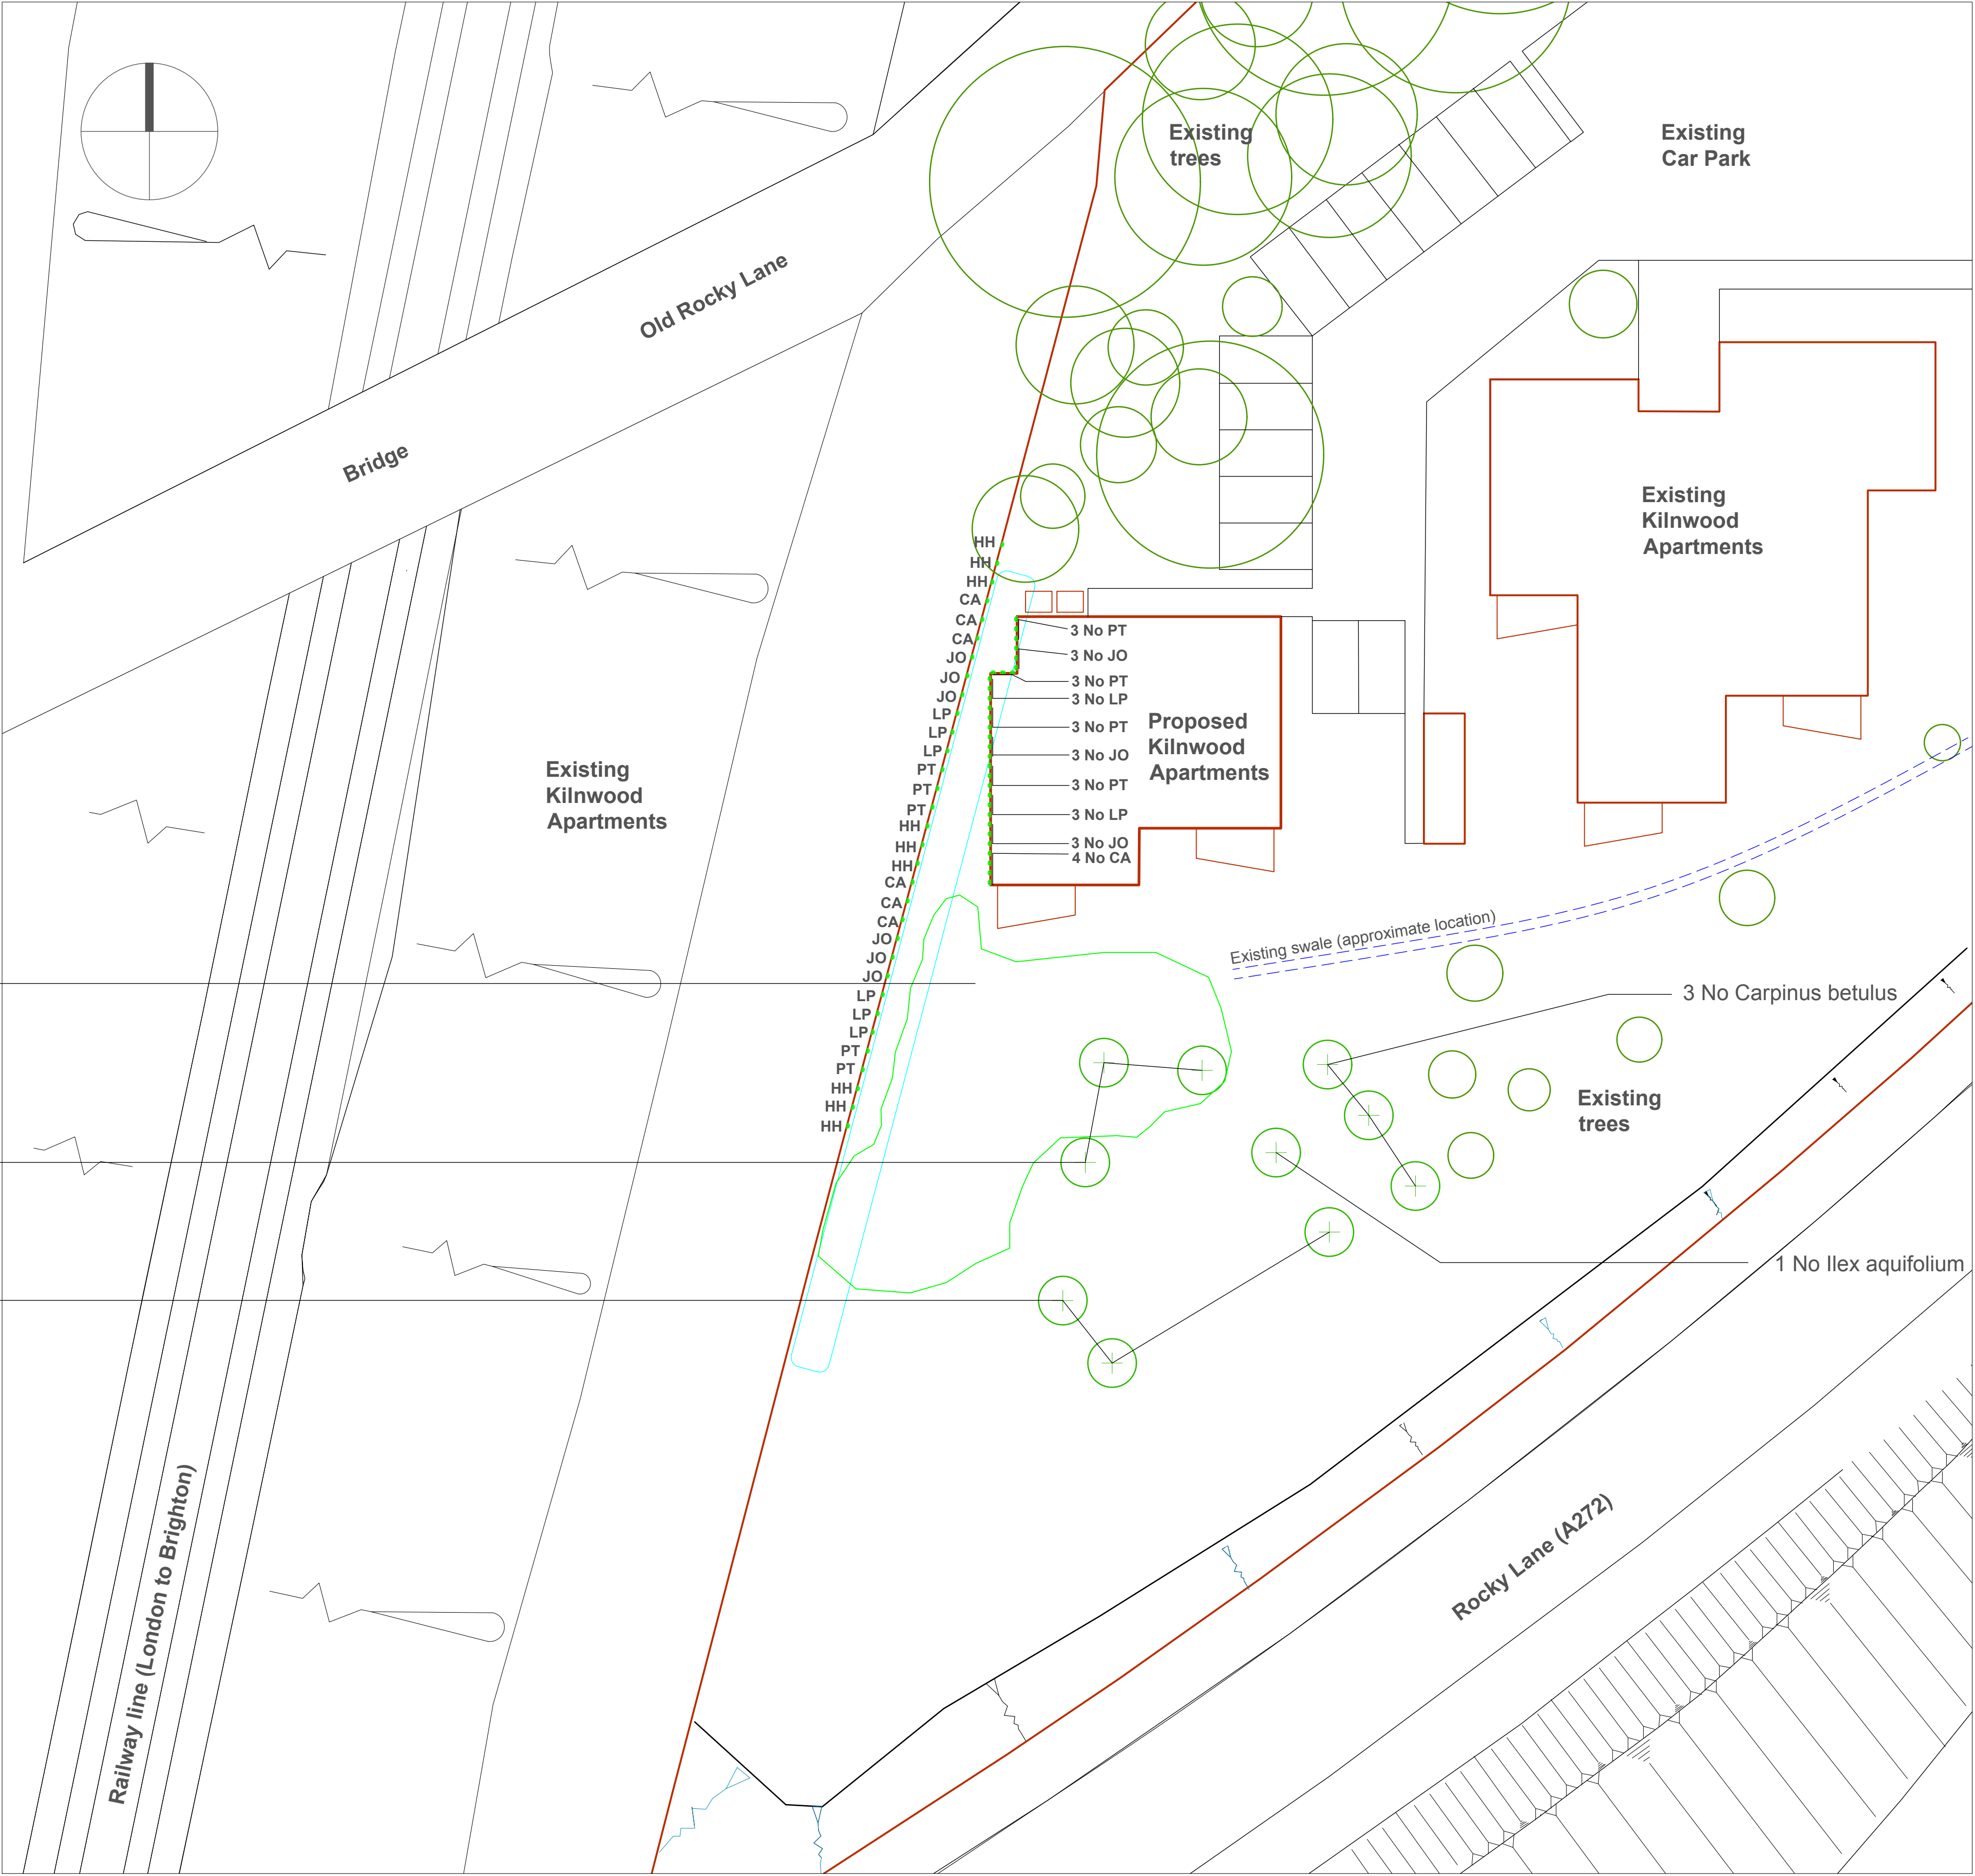

Planting Plan 1:200 @ A1, 1:400 @ A3

Key

- Existing Kilnwood Apartment block
- Existing trees retained
- Existing area of naturally regenerating overgrown vegetation including secondary Sycamores to be cut back. The existing secondary Sycamores to be retained and cut back to allow for new climber and Native Understorey Mix planting
- Proposed Kilnwood Apartment block
- New Selected Standard tree (girth 10-12cm girth). See Planting Specification hla 585 PS01.
- New Native Understorey Mix planting. See Planting Specification hla 585 PS01.
- New climbers (See Planting Specification hla 585 PS01) and new climber training system (CTS). CTS: 2-3mm stainless steel wire rope spaced at 400mm centres both vertical and horizontal (forming a grid) from 400mm above ground level to eaves (except around doors and windows) to full extent of western elevations of the proposed apartment (see opposite). Wires strained using a ring bolt and hub type wire tensioning system.
- New climbers to grow up existing security fencing. See Planting Specification hla 585 PS01.

Climber Key

- CS = Chaenomeles x superba (Japanese Quince)
- CN = Clematis 'Niobe' (Clematis)
- HH = Hedera helix (Common Ivy)
- JO = Jasminum officinale 'Grandiflorum' (Poets Jasmine)
- LP = Lonicera periclymenum (Honeysuckle)
- PT = Parthenocissus tricuspidata (Boston Creeper)

